

Traverse Beach

7

FRACTIONAL SEC. 21 T 28 N, R 11 W

LEELANAW COUNTY

MICHIGAN

DECEMBER 1890

SCALE 200 FT PER INCH

MASTON & BROWN & SURREYOR
CIVIL ENGINEERS
DETROIT MICHIGAN



thence, that the above Plot is correct and that Monuments consisting of four Streets five miles square and 15 inches long have been placed in the four of the examples in the boundaries and at the intersection of all Streets or Alleys as shown on plat by O.

MASSON & BROWN
Engineers and Surveyors
DETROIT, DEC. 6. 1896

Examined and Approved
January 8 - 1891
H. H. Pratt
Deputy Auditor General

Register's Office } ss
Elizabeth County Mich.

Received for record the 31 day
of 1801 at 11

One of Plats on page —

William Hilborn
REGISTRAR

KNOW ALL MEN BY THESE PRESENTS that we, E. W. Griffith and J. D. Lingle respectively, Resident and a Secretary of the Traverses Beach, Association have caused the land embraced in the above plat to be conveyed to J. W. and J. D. Lingle and J. D. Lingle and J. W. Griffith respectively, a subdivision of lots 34, 35 and 36 of the 1st section of Township 36 North and Range 12 East of the 6th Meridian and that the Sheriff and the County Clerk of said county have caused this plat to be recorded in the office of said County Clerk.

Witness our hands and seals this the 1st day of December A. D. Eighteen Hundred and Ninety.

In presence of A. E. Cunningham (L. S.)
W. E. Bentley Samuel B. Lingle (L. S.)
J. D. Griffith

Witness our hands and seals this the 1st day of December
A D. Eighteen Hundred and Ninety

STATE OF Illinois } SS
COUNTY OF Cook

in such to me to be the same persons who executed the above declaration
and with knowledge of the contents of the same, he has not approved

Clarence Johnson Notary Public

and

County

Very truly, that this plan is a second copy of the plan
now on record in the Register of deeds office being
made under the supervision of the Auditor General
by tracing the plan on record and affixing thereto
a carefully compared copy of the dedication and
certificate

Wasted this 12th day of July 1911
John B. La Fountain
Deed Book 500 Vol 1

Barlons Addition
To

THE Village of Leland

Part II

Fifth

2	4	6	8	10	

2	4	6	8	10	

2	4	6	8	10	12

Block 4

1	3	5	7	9	

Street

1	3	5	7	9	

Block 5

Street

1	3	5	7	9	11

Block 6

Street

Forth

2	4	6	8	10	

2	4	6	8	10	

2	4	6	8	10	12

Block 1

1	3	5	7	9	

Oak

1	3	5	7	9	

Block 2

Cummings

1	3	5	7	9	11

Block 3

Public

Road

Mill

290 feet

Camp Lake

Register Office

Received for record April 30th 1870

at 1 o'clock P.M.

J. G. Moffatt

Reg. Registrar

Be it known that one WILLIAM QUEVILLON owner of the S E 1/4 of the S W 1/4 of section 16 of town 18 North Range 18 West has caused the said description to be surveyed, and that portion shown in the accompanying map or plat to be subdivided into lots, blocks, streets and alleys, as shown in the annexed map or plat which is a true and correct representation of said subdivisions showing the width of streets and alleys, and the size of lots and blocks as marked thereon, in feet and also the number of the lots and blocks, said blocks being numbered respectively and successively from one to sixteen.

QUEVILLONS ADDITION TO THE VILLAGE OF LUDINGTON.

In presence of
J. S. TATMAN
CHARLES T. SAWYER.

WILLIAM QUEVILLON

L.S.

Due E + W

South 83° 40' W

State of Michigan } S.S.
County of Mason

On the 22nd day of July A.D. 1872 before me a Circuit Court Commissioner in and for said County, personally came William Quevillon known to be the same person described in and who executed the foregoing certificate and acknowledged that he executed the same for the uses and purposes therein expressed.

E. NELSON FITCH
Circuit Court Commissioner

Hereby certify that I have surveyed the S E 1/4 of the S W 1/4 of Section 16 of town 18 North of Range 18 West, County of Mason and State of Michigan, and have subdivided the same into blocks, lots, streets and alleys, and have marked the length and width of said blocks, lots, streets and alleys in feet as shown in the accompanying map or plat and that said map or plat is a true representation of said survey and subdivision.

Done in presence of
JOHN S. TATMAN
Surveyor

State of Michigan } S.S.
County of Mason

On the 22nd day of July A.D. 1872, before me a Circuit Court Commissioner in and for said County, personally appeared Samuel D. Houghton and known to be the same person described in the foregoing certificate for the uses and purposes therein contained.

E. NELSON FITCH
Circuit Court Commissioner

Register of Deeds } S.S.
County of Mason





CHARLES T. SAWYER
Register

Hereby certify that we have carefully compared the annexed copy made under the resolution of the Board of Supervisors of Mason County, with the original plat of Quevillon Addition, to the Village of Ludington as it now appears in the office of the Register of Deeds under date of July 26th 1872, and that the annexed plat is a true and correct transcript therefrom and of the whole of such record.

In presence of
John A. Mitchell
A. S. Leonard
John A. Mitchell
A. S. Leonard
Register of Deeds
Surveyor

State of Michigan }
County of Mason }
John Nelson, Register of Deeds and John A. Mitchell, Surveyor
being each duly sworn depose and say that the above
certificate by them subscribed is true to the best of their knowledge
and belief.
Subscribed and sworn to before me this 25th day of July A.D. 1872.

My commission expires June 30th 1874.
Thereby certify that this plat is a correct copy of the plat now on record in the
Register of Deeds office being made under the supervision of the Auditor General
to tracing the plat record and affixing thereto a carefully compared copy of the
dedication and certificates. Dated this 25th day of July 1872.
John A. Mitchell, Clerk and Gen. Deft.

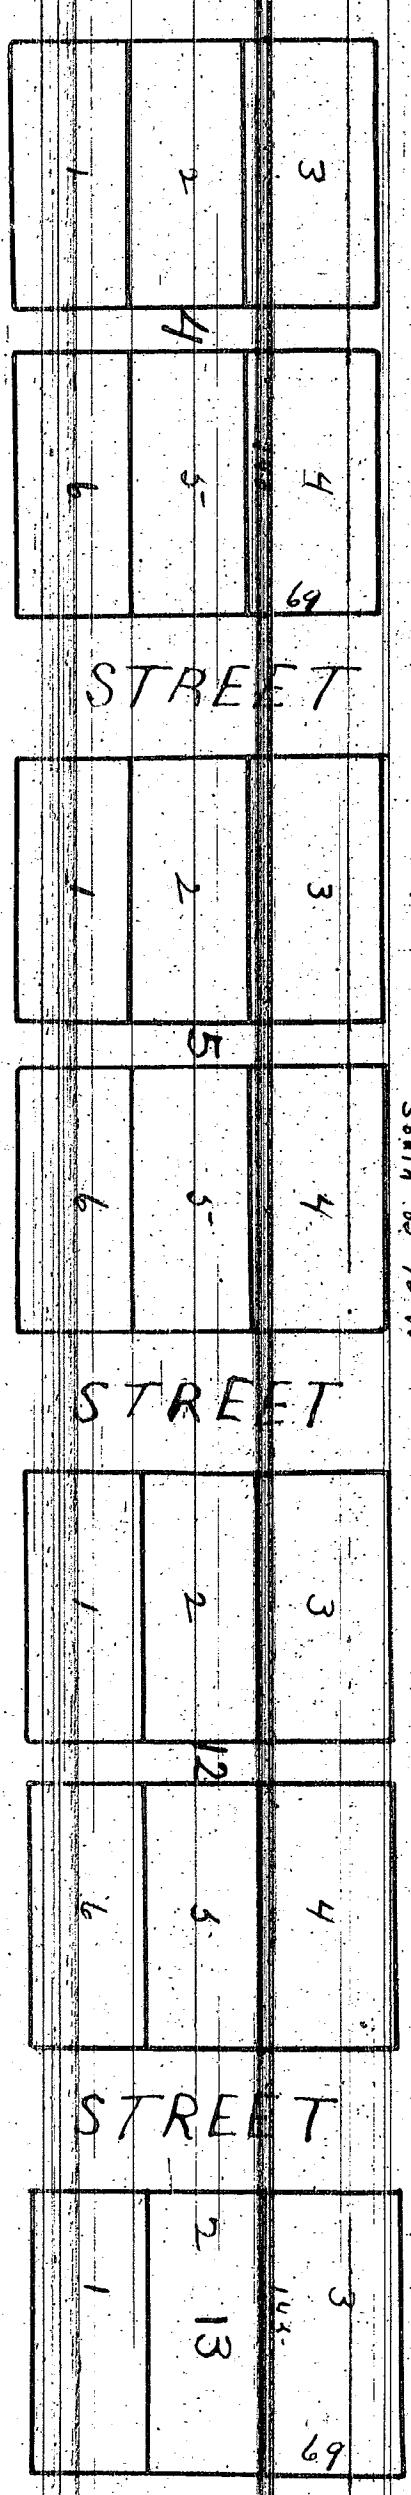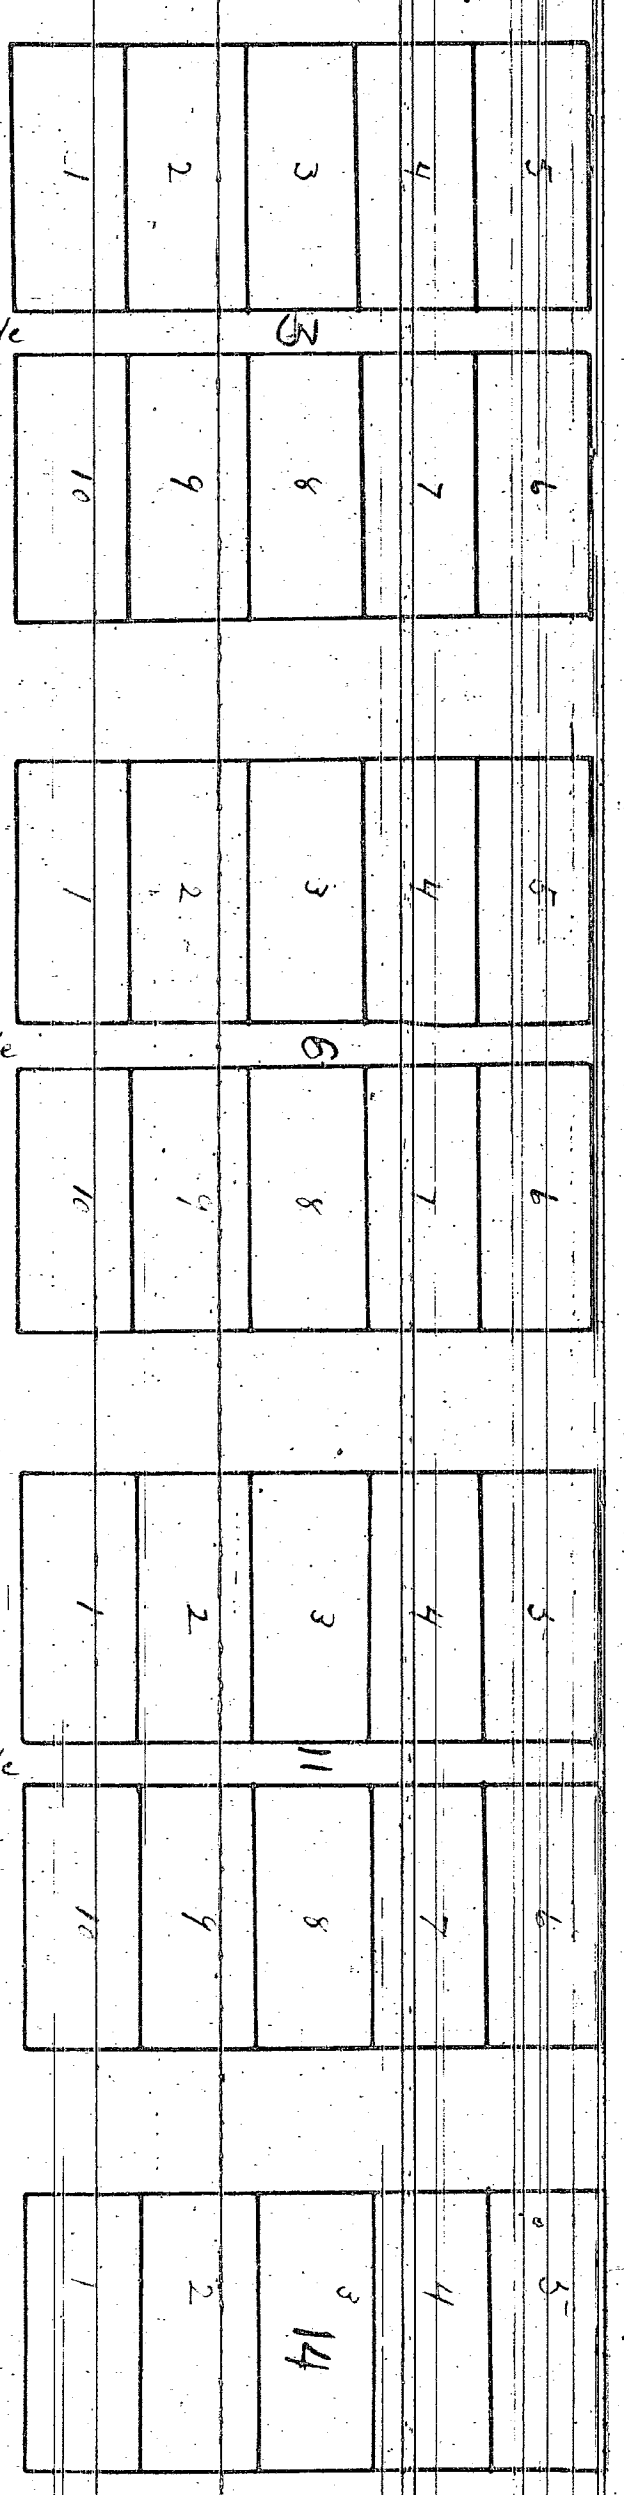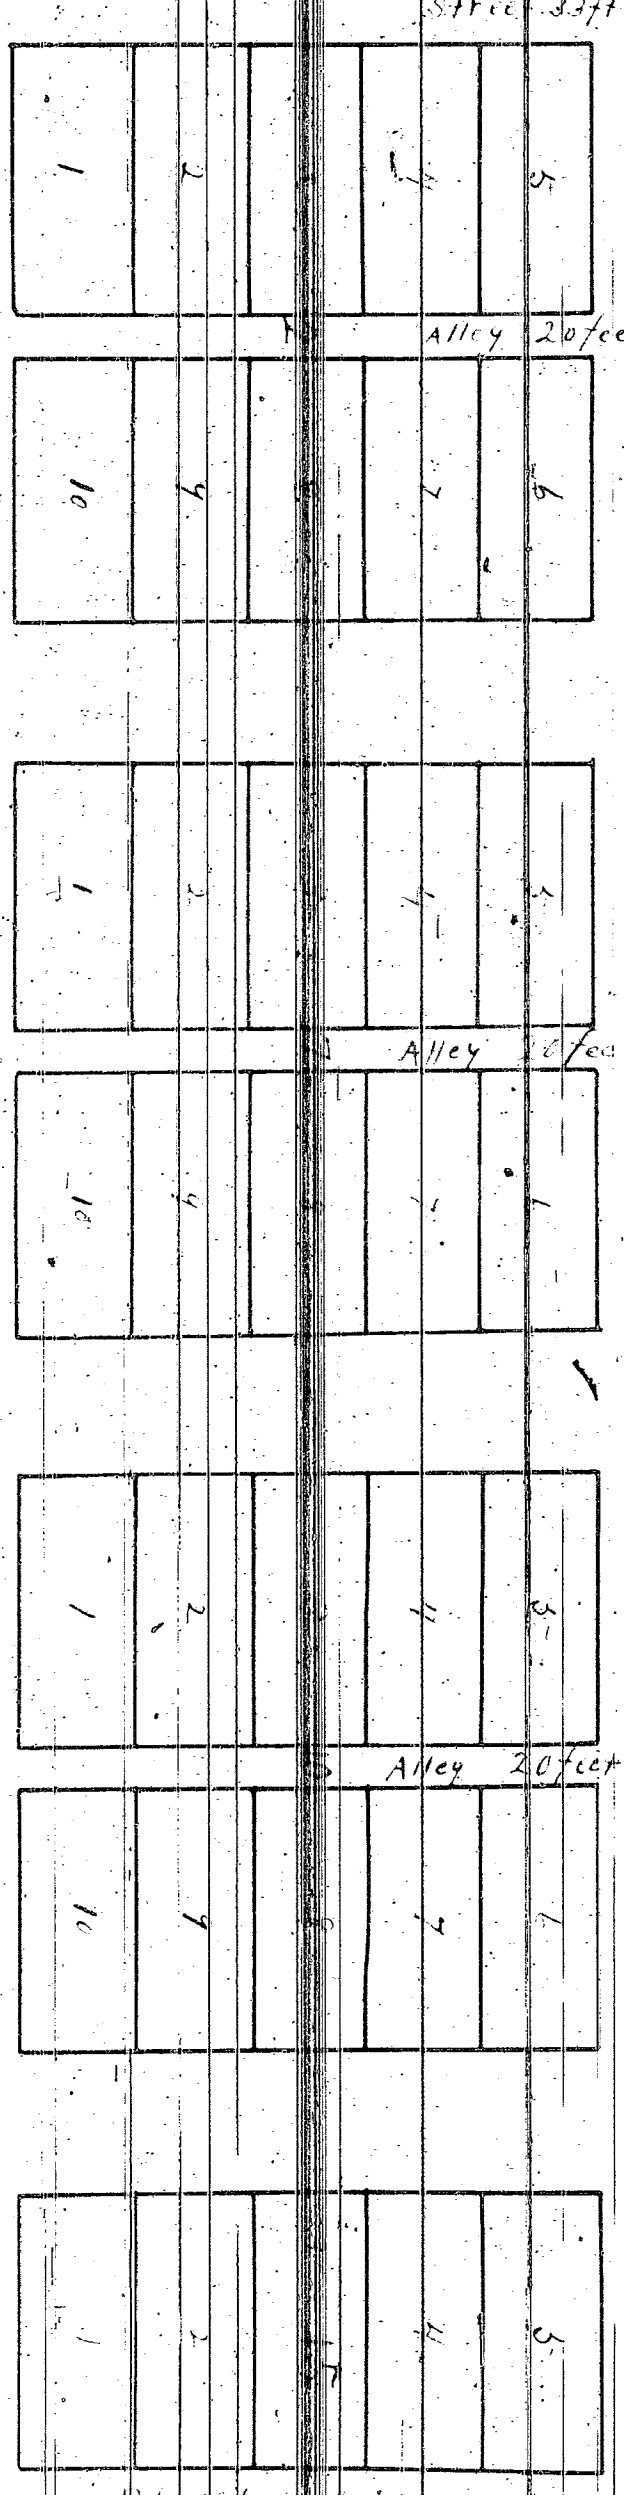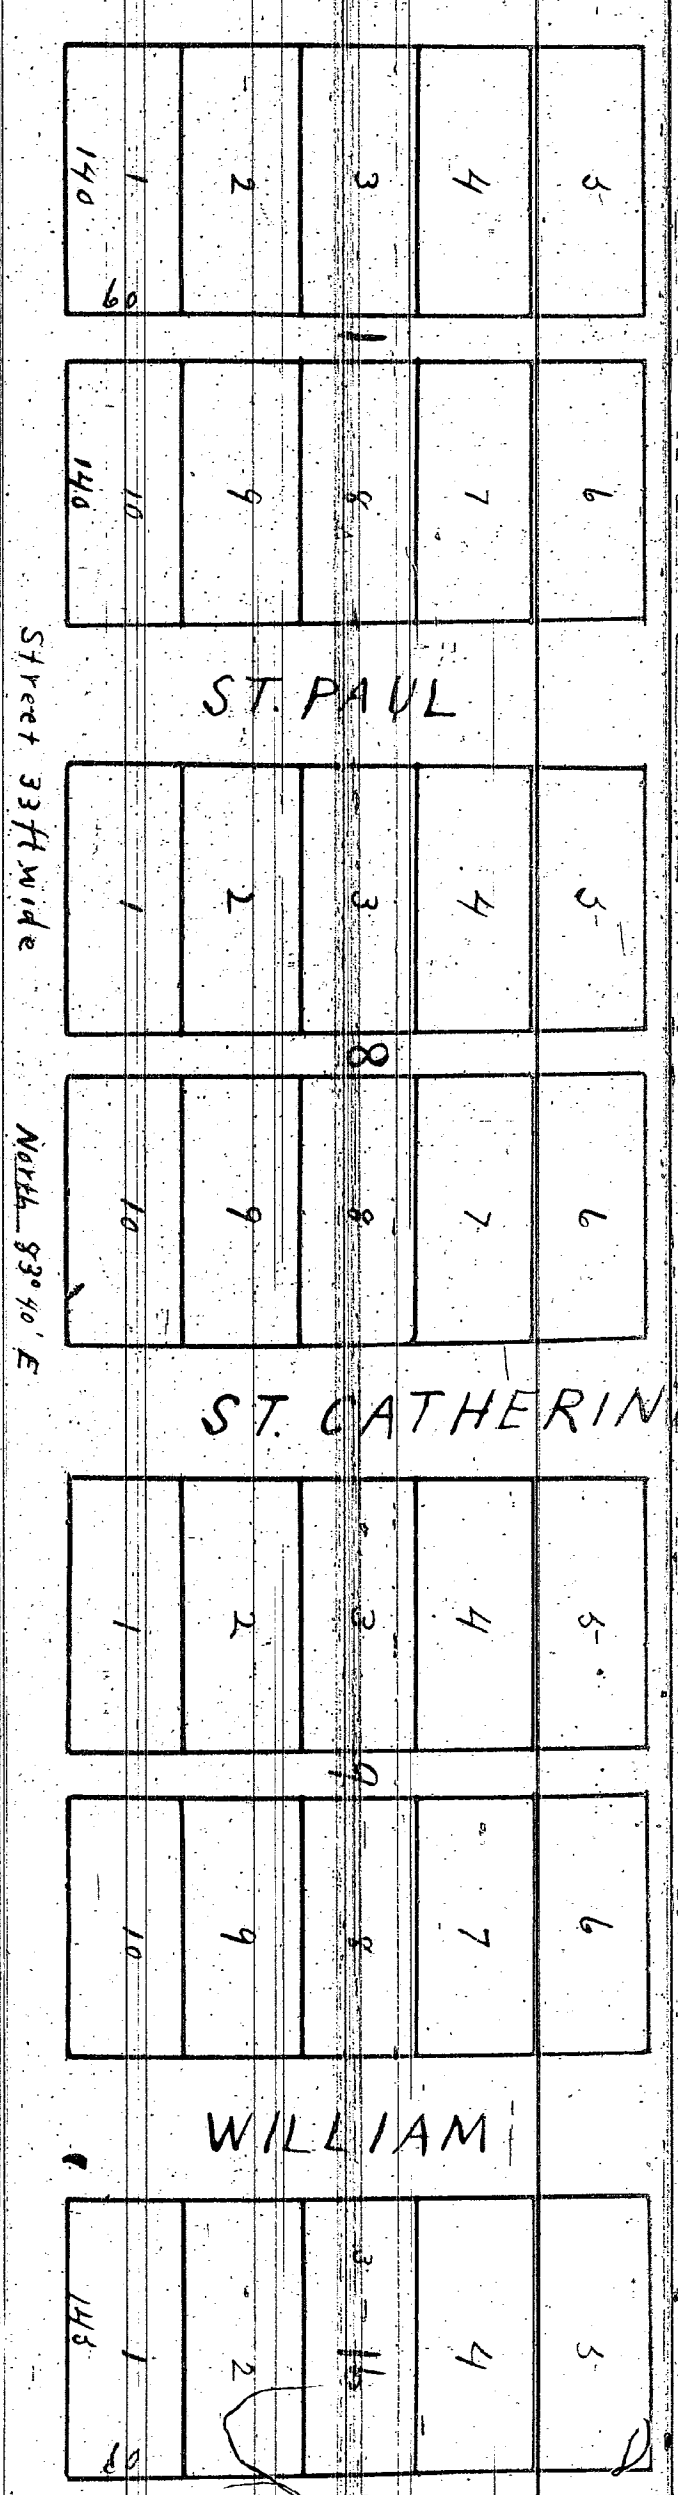


Received for Record Dec 8th 1869 at


to which U.M. J. C. Moffatt
Rep. Registrar

VACATED BY
CIRCUIT COURT
ORDER
APRIL 25, 1949
VOUCHER 196-41

Brown's Addition to Village of Leland.

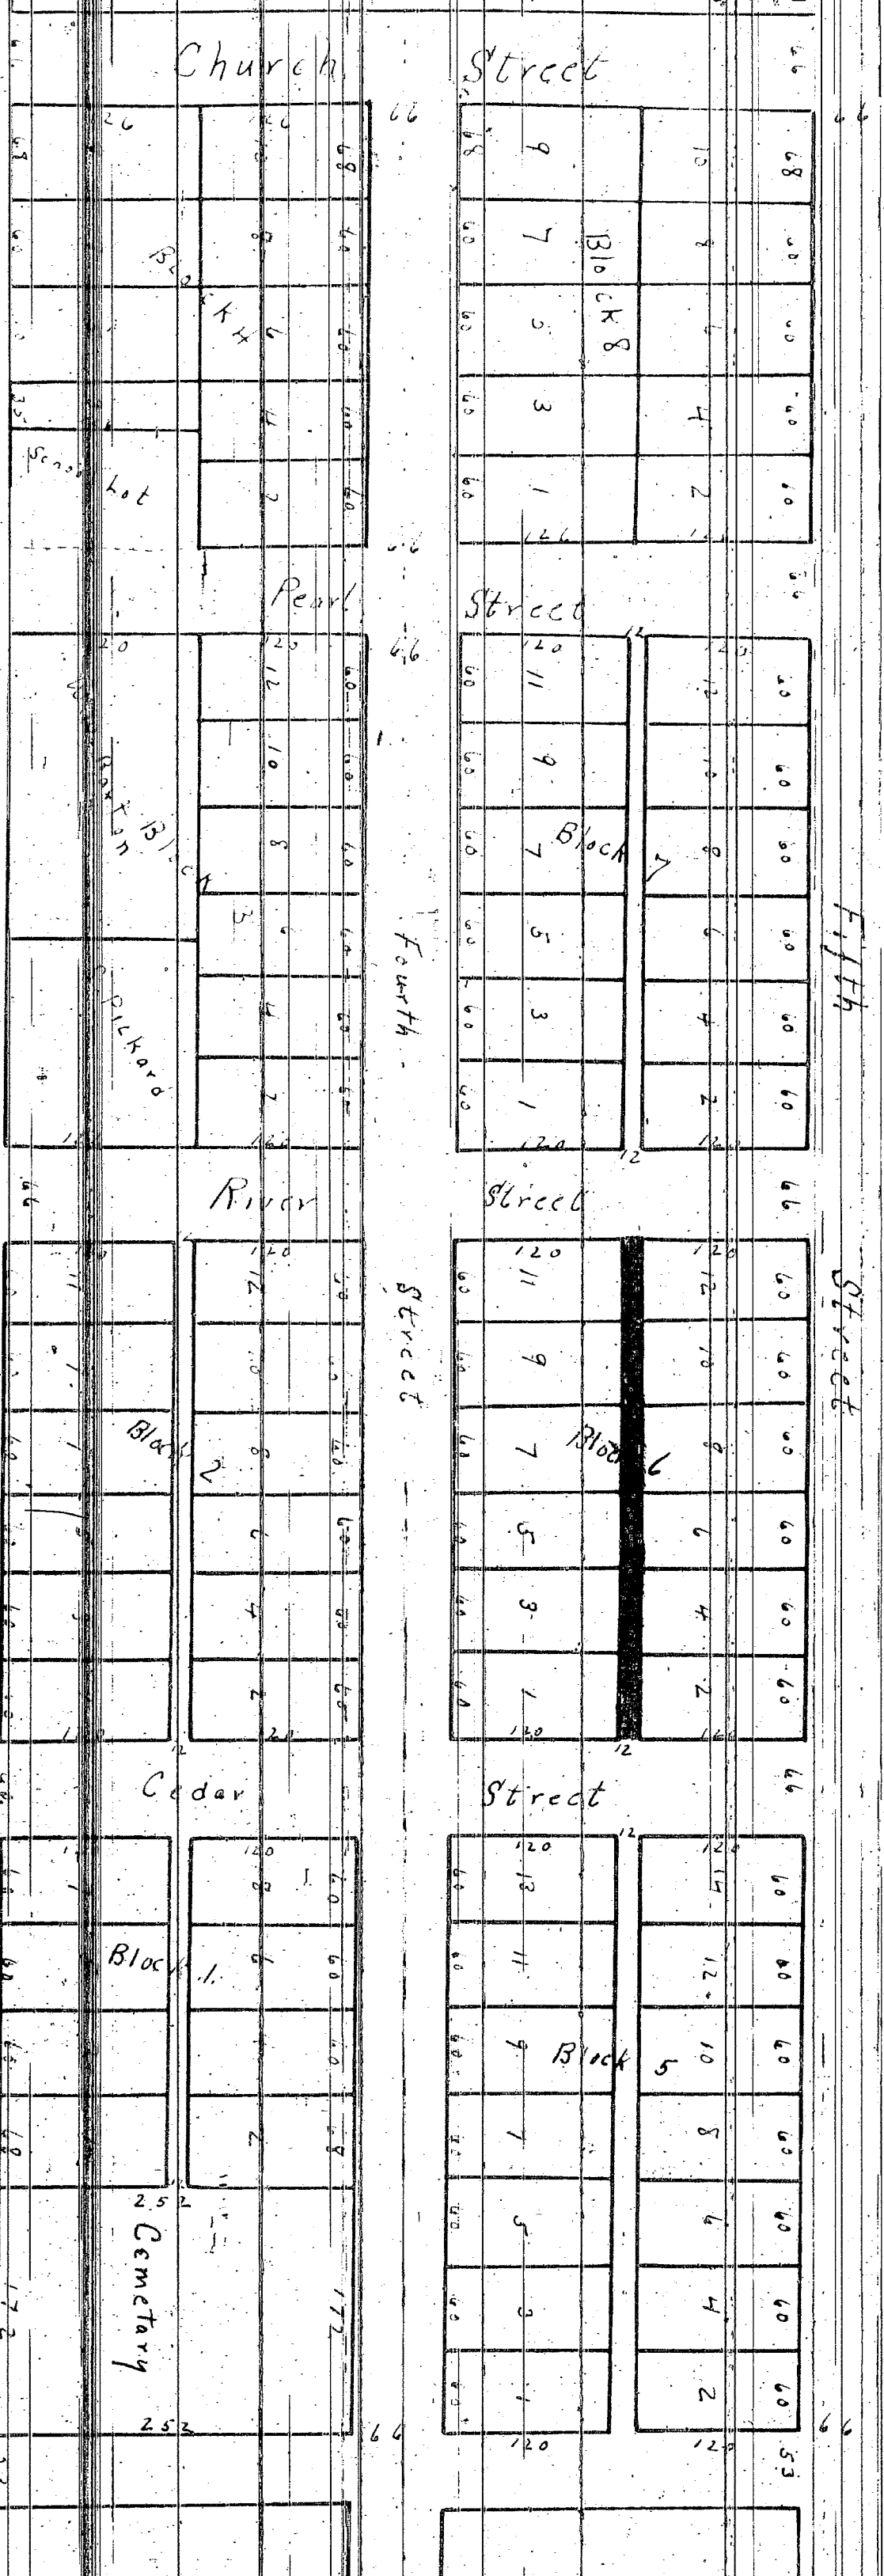

True & Correct
14 1960
64-60

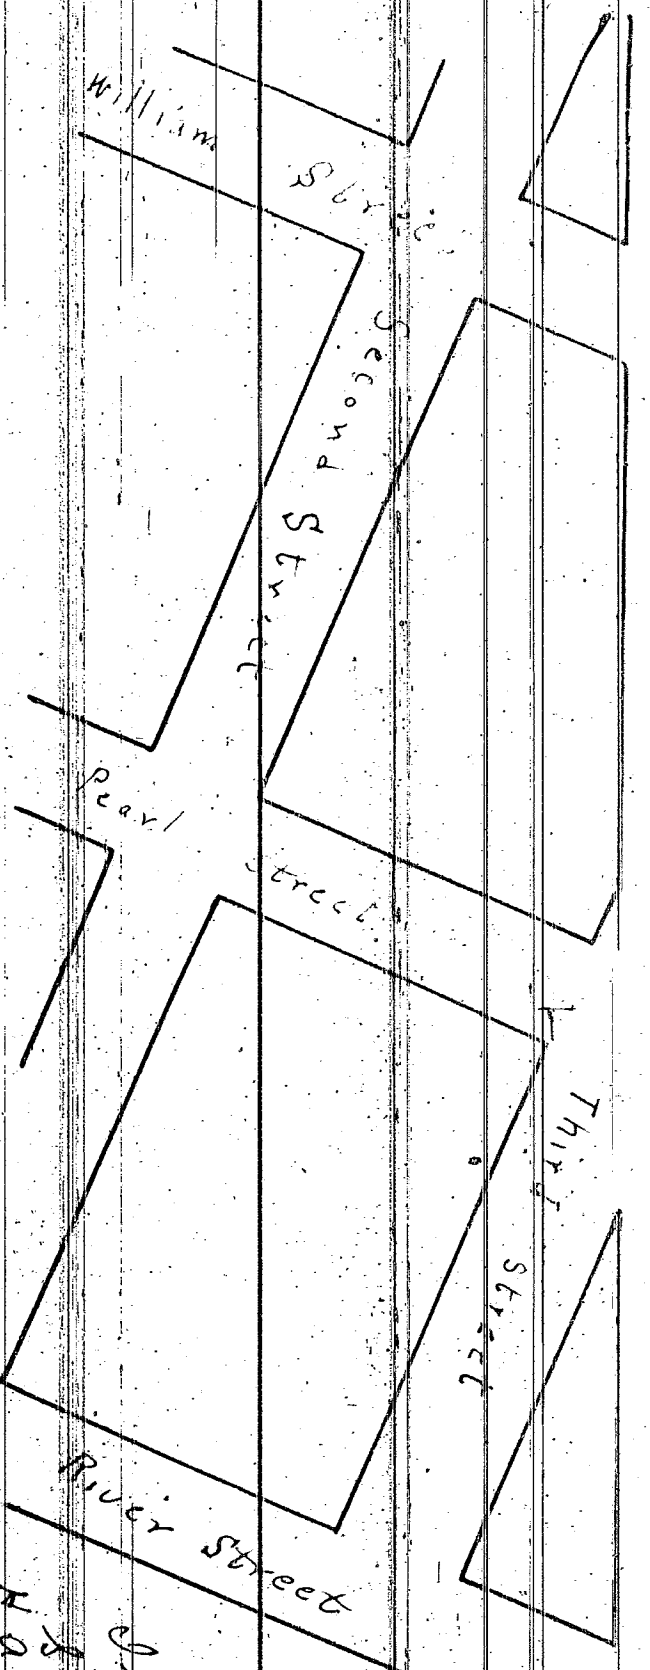

City of Washington
County of Delaware

On this 8 day of December A.D. 1869 before me

Robert Brown (L.S.)

a Jewish Land Communion in & for said land personally
appeared Robert Brown the proprietor of the above Plat
and he has acknowledged to me & acknowledged the same
to be his free act & deed for the uses & purposes above mentioned

In presence of
J. C. Moffatt
H. A. Campbell.

J. C. Moffatt
Leland

Scale 1/4 inch = 10 feet

I hereby certify that this Plat is a correct copy of the Plat now on record in the
Registrar's Office being made under the supervision of the Registrar
in accordance with the laws of the State of Delaware and affording a carefully
comparative copy of the dedication and certificate

Dated this 14th day of July 1911
J. C. Moffatt
Registrar

MAP

OFFICE

CHUB DIVISIONS OF OUTLOTS NO 5+6

VILLAGE OF CLAM LAKE, NOW CITY OF CADILLAC,

OXFORD COUNTY MICHIGAN

Charge a Mitchell by W. J. Sumner Insult Professor N. H. Beardslee Attorney

Scale 200 feet to the inch

Sections 3 & 4 were largely of good stone running East 10° 30' North on Quarter line on Section (B) 1914 feet. These North 1° 30' West 16° 5' feet. These North 31° 30' West 2° 50' feet. These West 31° 30' North 21° 45' feet. These South 1° 30' East 716 feet to base of pyramids. Did touch or meet of Good limestone on west side. These were worked in subdivided into (B) 2000 feet. Street & alley. So, drawn by the plot or diagram the width of the Street & alleys and the size of the lots is shown on just by figures also the number of the blocks & lots is designated by figures as shown by comparison.

W. A. Bondelle Surveyor

H. H. Boardman, Surveyor

4. Generation of Father

Know all men by these presents that we the

and signed Anne G. Mitchell & J. Vernon made known
and W. E. B. DuBois said out and placed " "

The above described piece of land is so known as
the 4 Mileville subdivision of lot 20 to

7-5 5th & 6 according to measures of water, none of the
evidence of blam table now City of Cardline Hundred as
then we recorded in the Office of the Register of Deeds
of said County and we dedicate to public use the tract
and adjac as shown on the plat or diagram. In witness
whereof we set our hands and seals this 20 day of

August 1871

In preference of

2015-11-29

a. K. Morgan

A hand-drawn map of a residential area, likely a school district. The map shows a grid of streets and lots. The streets are labeled: Cedar, Cherry, Elm, Maple, Oak, Pine, and Spruce. The lots are numbered, and buildings are indicated by rectangles. A scale bar at the bottom right indicates 1 inch equals 200 feet.

State of Michigan)
County of Washtenaw, ss On the 28 day of August A.D. 1877 before
me a Notary Public in and for said County personally
appeared J. A. Skinner, Justice of the Peace and
X M. Bienville Skinner known to me to be the
proctor and Skinner who made the survey and
Plat and acknowledged the execution thereof to be
their own free act and will

Notary Public.

Worcester County Register's Office

Received for
2nd A. S. 1881

2. J. J. Thors
Register

Went to the City of the dead and found a correct copy of the plat now on record in the Registrar of Deeds office being made under the supervision of the Auditor General by tracing the plat on record and adding thereto a copy of the dedication and certificate.

Dated Thru 31st day of July 1911

Storri Robinson

Blank Ned. Am. Dept.