


12007

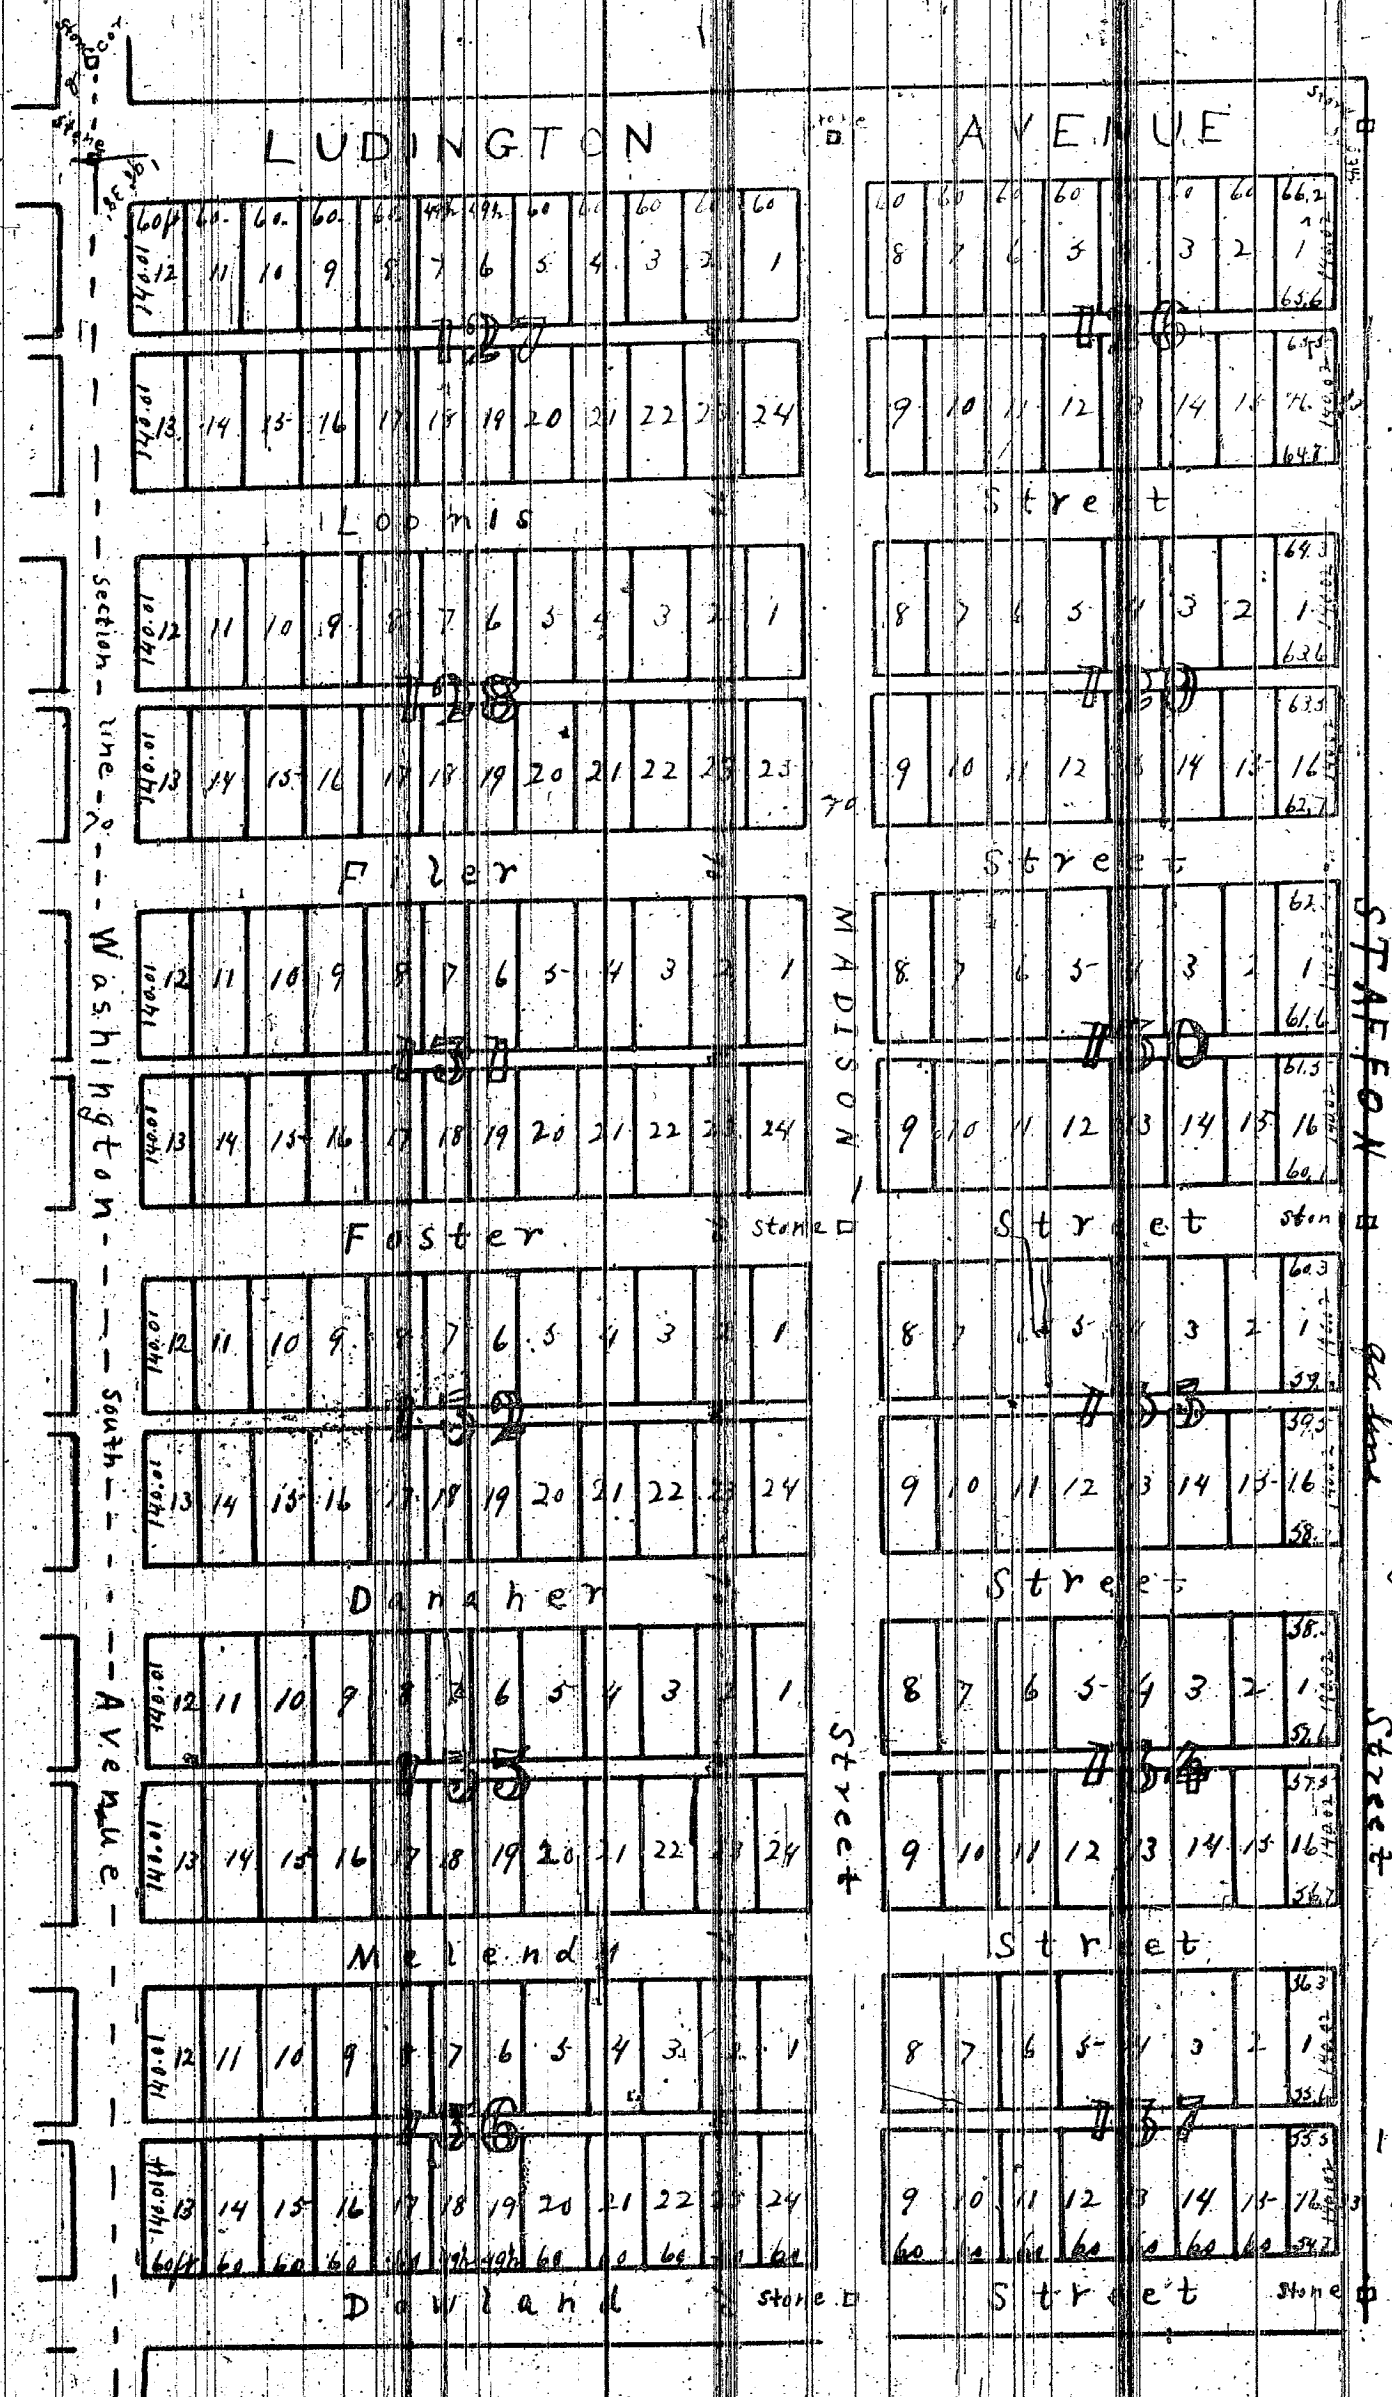

I, George A. Mark, do hereby certify that I have surveyed this part of the Village of Ludington, Michigan, and the following is a true and correct copy of the plat as the same appears on the original filed in the office of the Auditor General of the State of Michigan, at Lansing, Michigan, on the 14th day of September, A.D. 1872.


In witness whereof I have hereunto set my hand and seal this 27th day of September, A.D. 1872. George A. Mark, Surveyor.

State of Michigan } ss Be it remembered that on the 27th day of September, A.D. one thousand eight hundred and seventy-two, before me a Notary Public in and for said County of Mason, came George A. Mark, personally known to me and acknowledged the above certificate as his and certified to the accuracy thereof.

Shubael F. White, Notary Public in and for Mason Co., Mich. Secretary of the Pere Marquette Lumber Company, a corporation existing under the laws of this State and which corporation is the owner of the lands described in the annexed certificate made by George A. Mark, do by virtue of the authority in us vested as said officers of said Company and as the act and deed of said Company, lay out the lands described in the said certificate into blocks, lots, streets and alleys as represented on the annexed plat and designated as Addition No. 3 to the Village of Ludington and further certify to the accuracy of the descriptions in said plat of all streets, alleys, lots and blocks and the names and numbers and size thereof is shown on said plat, also that Amelia Street as represented on the plat of the Village of Ludington heretofore recorded is discontinued and that so much of Amelia Street and of blocks Nos. 63, 64, 65, 66, 67 and 68 of said recorded plat as lie within thirty feet (35) feet on either side of the section line between the aforesaid sections Nos. 14 and 15 is laid out and designated as Washington Avenue.

Witness our signatures and our Seal of said company this 27th day of September, A.D. 1872. Delos L. Filer, President; Shubael F. White, Secretary.

State of Michigan } ss On this 27th day of September, A.D. 1872, before me the undersigned Notary Public in and for said County of Mason, personally appeared Delos L. Filer to me known to be the President and Luther H. Foster to me known to be the Secretary of the Pere Marquette Lumber Company and they acknowledged that they executed the above instrument under the seal of said Company freely as the act and deed of said Company by the virtue of the power in them vested as such officers of said Company.

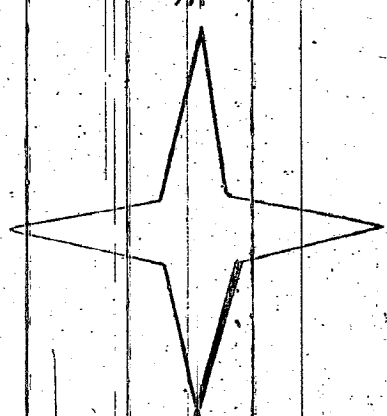

Magn. Var. N 80° 40' E
Scale 1:2400

PLAT
OF
ADDITION NO. 3 TO THE VILLAGE OF
LUDINGTON.
MASON COUNTY
MICH.

Mason County } ss
Register Office } ss
Received for record the
10th day of March, A.D. 1874 at 11
o'clock A.M. and recorded in Liber
one of Maps and plats at Page one
Charles J. Sawyer
Register

I hereby certify that this plat is a correct copy of the plat now on record in the Register of Deeds office being made under the supervision of the Auditor General by tracing the plat on record and affixing thereto a carefully compared copy of the dedication and certificates.

Dated this 25th day of July 1911
Solon Robinson
Clerk. Aud. Gen. Mich.