


Register's Office } -ss
Wexford County }

Received for record the 26th
of Ford County

777 and recorded 11410.
1 of deeds on pages 9293 & 94
P. 11410

Map of the Village of Sherman

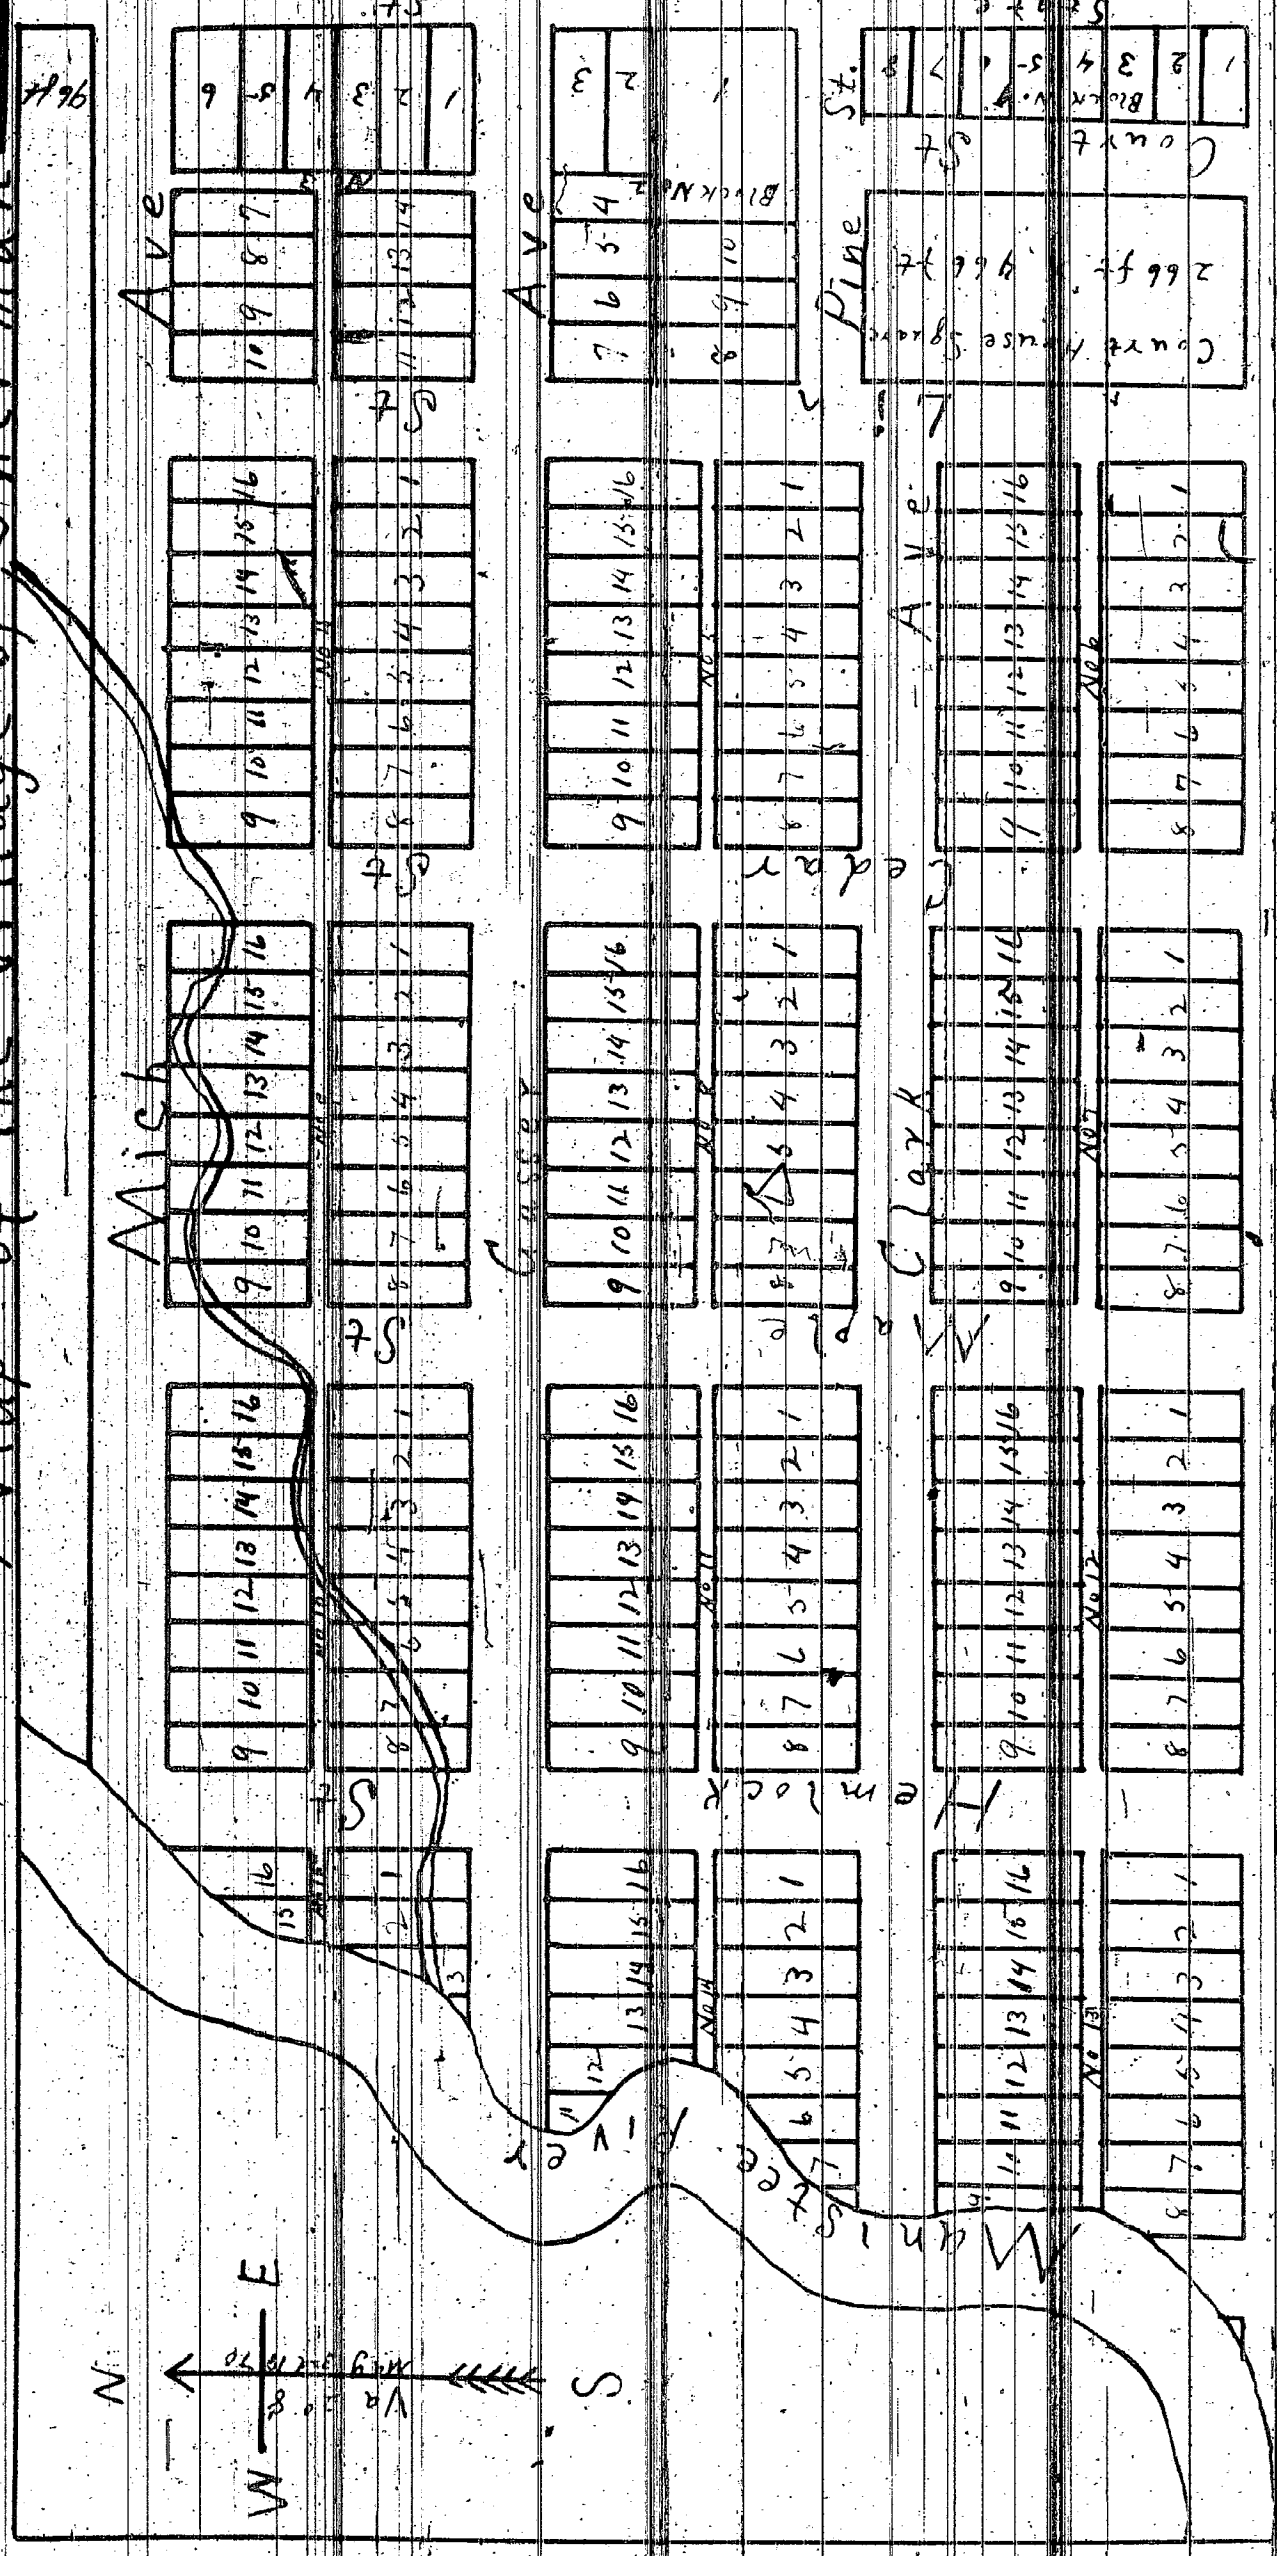

also an alley 20 ft in width running parallel with Grasser Ave between lots No 7, 8, 9, 10 & 11, 12, 13 & 14 Block No 4 Running 4100 ft on Mich Ave & 320 ft on Lin St. Lots 720, 12, 3, 4, 5, 6, 7 & 8 each being 50 ft on Grasser Ave & 150 ft in depth.

being 30 ft on North Ave. & 135 ft
in depth. Also an Alley 20 ft in
width running Parallel with Soccer

we through the center of the Block. Blocks No 3, 6, 7, 8, 9, 10, 11 & 12 and all the lots therein the same as Block-

No. 4. Blacks No. 13, 14 + 15 being Fractional Disposition of Streets

State St. being 33 ft in width
Commencing at SE corner of said

Village Plat adjoining to the N.E.
Corner of The Plat

much. One + Casser One being
80 ft in Width + running from

Burney & Field Station the Village of
Sherman. Bigford Co. Oregon. 54 ft on State St & 130 ft in depth.
Lots No 4, 5 & 6 being 30 ft each on
Baker Ave & 104 ft in depth.

commencing at an iron pin at
the S E. corner of Sec 36. The pin
Lot No 7 being 66 ft on Easter Ave
x 104 ft in depth Lot No 8 being

being two and one half feet in length three inches in width & one half inch in thickness. There are 7 on Pine sth & 150 ft in length. Lots No 9 & 10 being 50 ft each on Pine sth & 150 ft in depth.

No 24 N. Range No 12 W. Running Block No 3 being 320-ft on State & North on Sec line 20 30' E 12 33 feet. & 366 ft on lower line

also running west in the same
from said pin 2640 ft. Variation in state street & 130 ft in depth
date Feb 12 3-4-5- being 50 ft each.

33 ft North thence 33 ft West from + 150 ft in depth. Lot No 7 being

saw cross-pine. some 100 ft
 north to the fourth line of Bone
 Creek. Sand Bluffs seems divided
 46 ft. or more. Ave 130 ft. m
 Total No 8, 9 & 10 being 50 ft. m
 Ave 150 ft. m

isolate 30 ft each fronting State depth. Lots No. 11, 12 & 13 being 50 ft each on Cass Ave & 150 ft

Block No. 2 being 234 ft in state st. in depth Lot No. 14 being 46 ft in depth
+ 366 ft on Pine st Lot No. 1 being on corner Ave + 150 ft in depth

150 ft on State St & 200 ft on Pine St. Also an alley 50 ft in width running parallel with State St.

and 150 ft in depth. Lot No 3 being in the rear of Lots No 1, 2, 3, 4, 5 & 6

80 ft. in width & running from
state st. to River. — Clark Ave

being 80 yk. in width, and running
from Lion Hk. to River.

One lb. being 66 ft in width & running from state st. to the F.E. to house at 1st Avenue from road

corner of Court House square. &
then being 33 ft. in width and running
to the J. W. Corner of Court House Square

Count the being 33 ft in width and running from N. W. Corner of Block No 1

to Pine St. Line at being 47 ft. in
width & running from the S.W. corner

of Court House Square to the N.W.
Corner of Court H. Square is then same

8 ft in width and running to me.
Ave. Cedar 4 ft being 8 ft in width

I running from the S.W. corner of west
 No 6 to Mack Ave
 Width 11' to 12' 8" to 14' 6" width of

running from the S. W. corner of Block No. 7 to Birch Ave. Herkbeck St. runs

Soft in weather & running from the S.W. corner of Block of Boeoe
No 12 to 7 inch Ave. A. H. Williams

unfavorable