4202

4776

November 9 28 1888
21
Plats 73

S.R. Kingsley

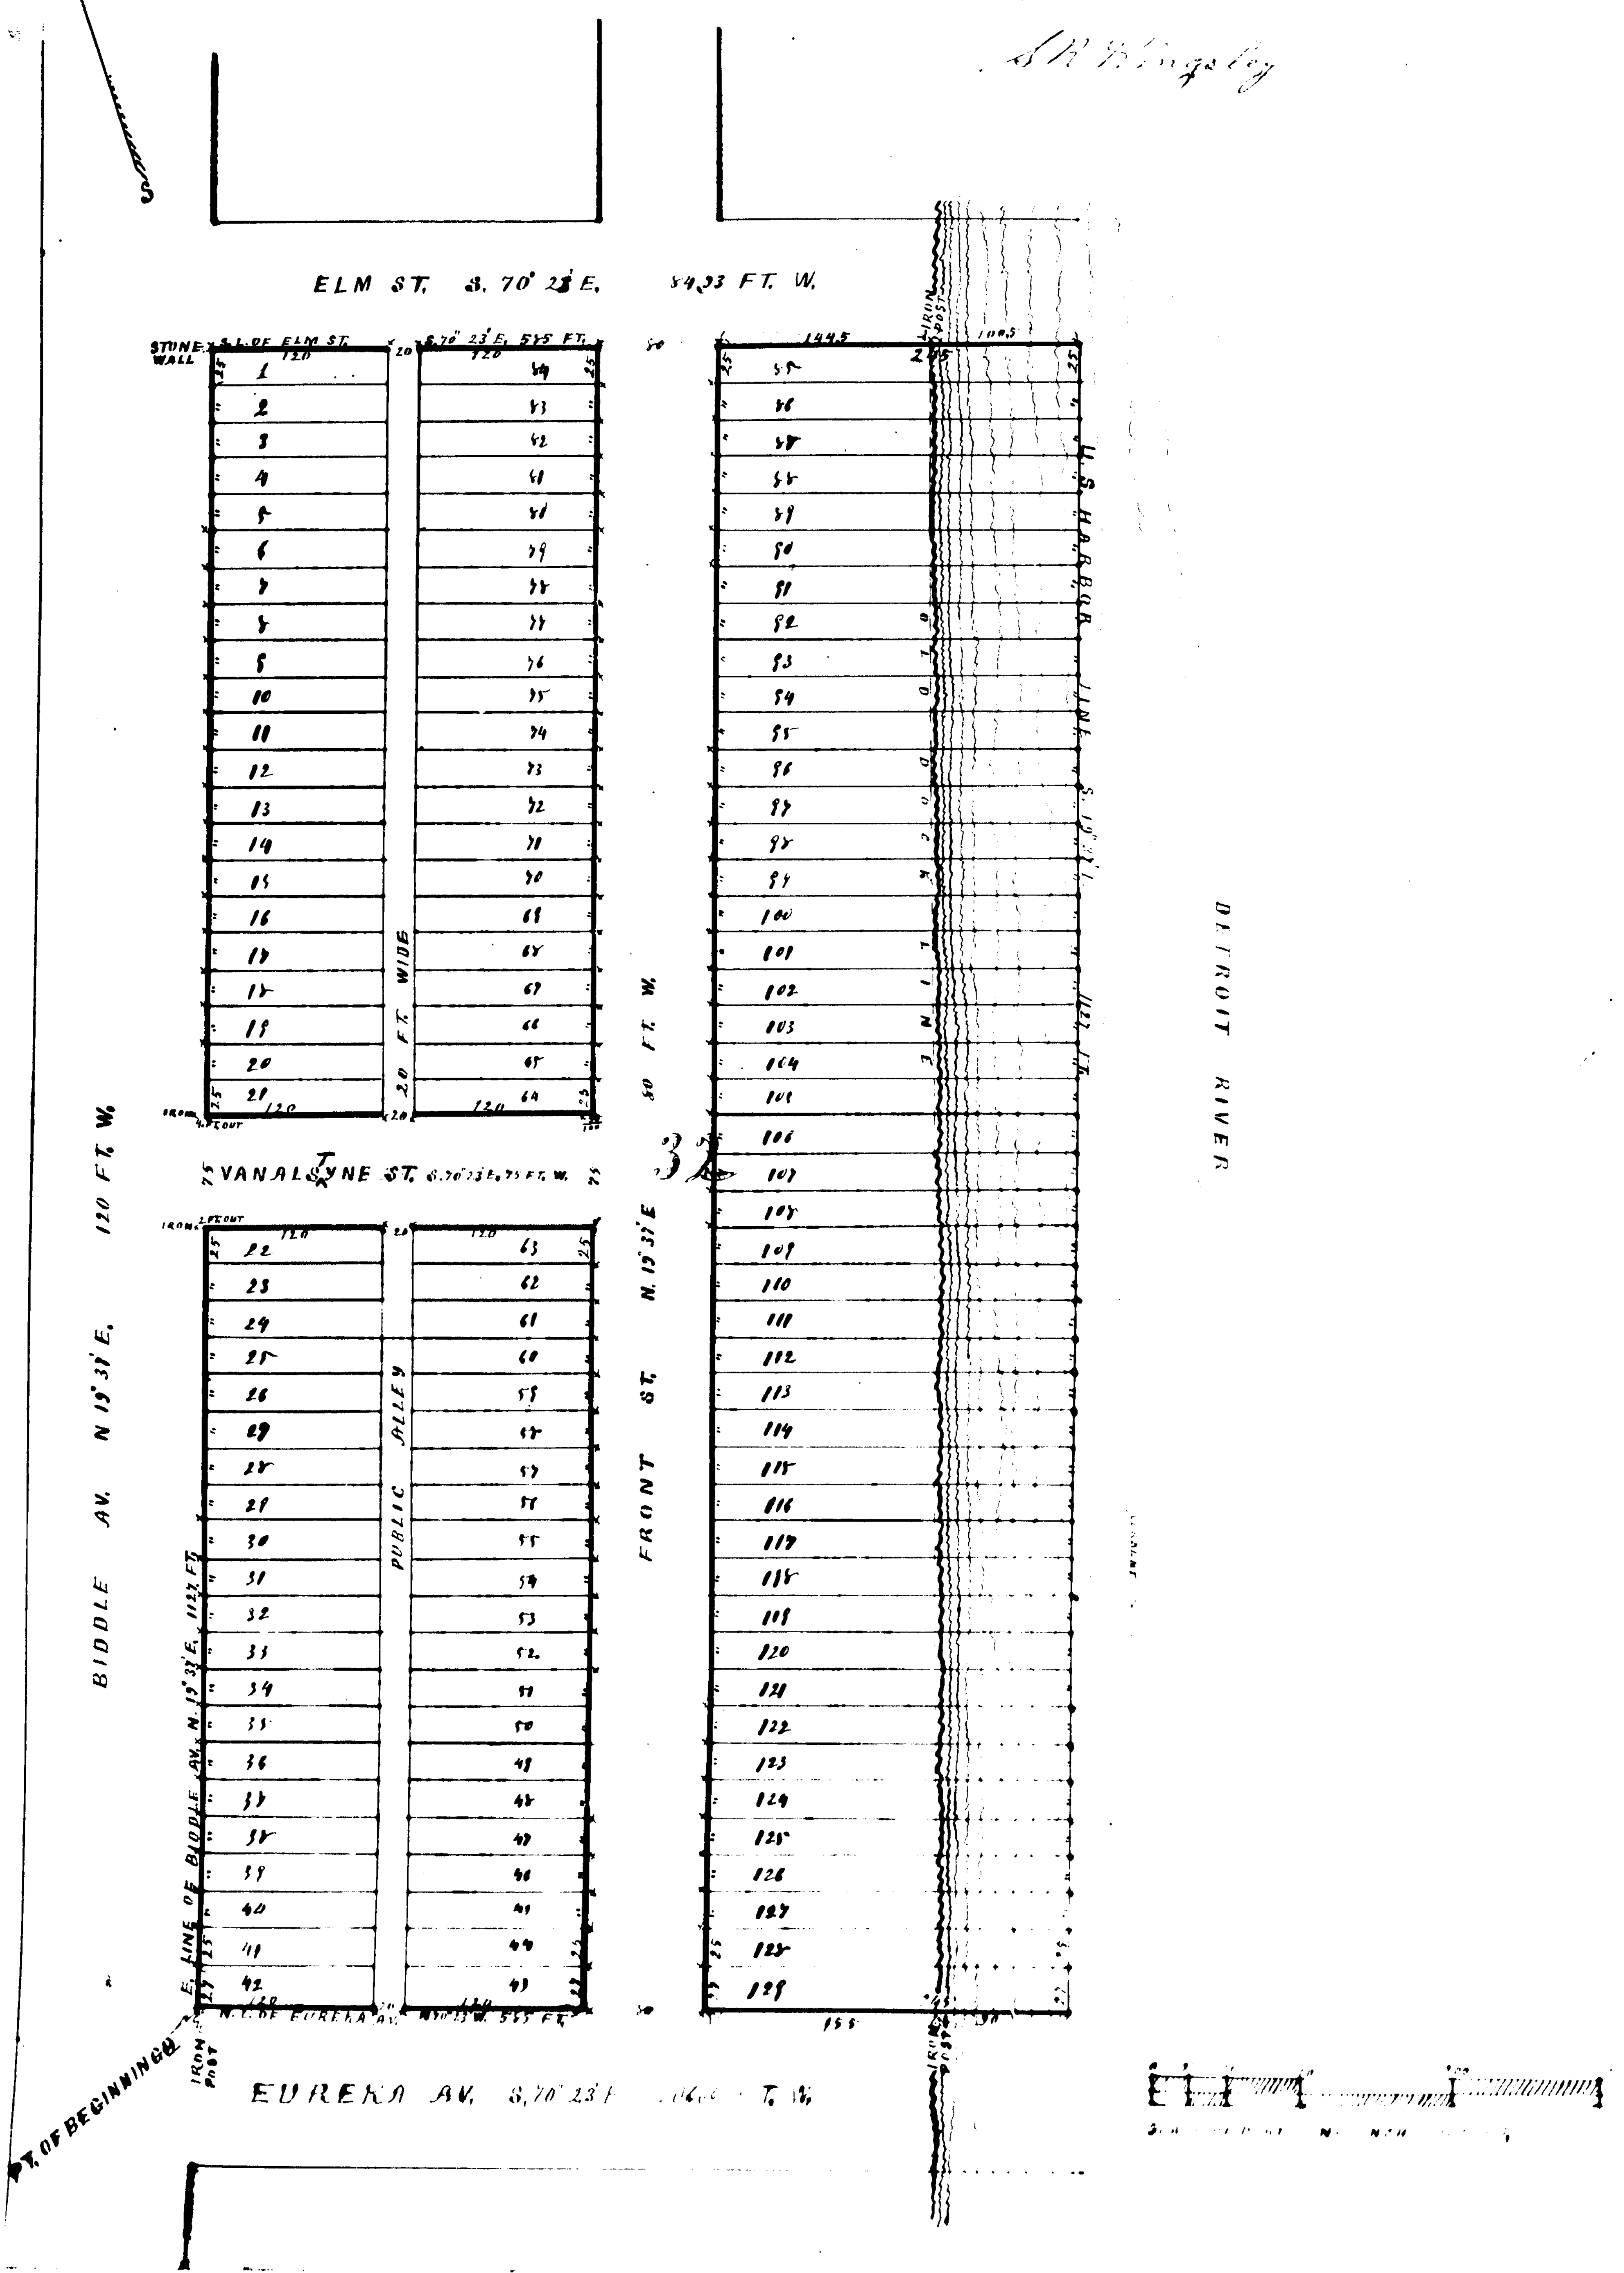
ELM ST. S.70°23'E. 5433 FT. W.
STONE WALL
IRON POST
U.S. HARBOR LINE S.19°37'W. 1127 FT.
DETROIT RIVER
FRONT ST. N.19°37'E. 50 FT. W.
PUBLIC ALLEY 20 FT. WIDE
VANALSTYNE ST.
BIDDLE AV. N.19°37'E. 120 FT. W.
E. LINE OF BIDDLE AV. N.19°37'E. 1127 FT.
EUREKA AV. S.70°23'E.
PT. OF BEGINNING
IRON POST
N

EUREKA IRON AND STEEL WORKS SUBDIVISION

OF BLOCK No. 32. IN THE CITY OF WYANDOTTE IN T.3.S.R.11.E WAYNE COUNTY MICHIGAN

Know All Men by these Presents, that I John S. Van Alstyne Secretary of the Eureka Iron and Steel works a corporation, have caused the land embraced in the annexed plat to be surveyed laid out and platted, to be known as the Eureka Iron and Steel works subdivision of block No 32 in the City of Wyandotte Wayne County Michigan and that the streets and alleys as thereon shown, are hereby dedicated to the use of the public

Witness its corporate seal duly attested by J. S. Van Alstyne (LS) Secretary
C. A. Parkinson
G. H. Willmarth

Corporate Seal

State of Michigan }
County of Wayne } ss On this 19th day of October A.D. 1888 before me the subscriber a Notary Public in and for said County, personally appeared John S. Van Alstyne, to me to me known to be the person who executed the foregoing instrument and has acknowledged the same to be the free act and deed of the Eureka Iron and Steel works by him as its secretary, duly attested thereunto

Charles A Parkinson
Notary Public
Wayne County Michigan

The land embraced in the annexed plat of the Eureka Iron and Steel works subdivision is bounded and described as follows viz: Beginning at an iron post at the N.E. corner of Biddle and Eureka avenues, thence along the E. line of Biddle avenue N.19°37'E. 1127 feet to the N.W. corner of a stone wall, thence along the S. line of Elm St. S.70°23'E. 585 feet to the U.S. Harbor line thence along said line S.19°37'W. 1127 feet, thence along the N. line of Eureka Ave. N.70°23'W. 585 feet to the point of beginning, the same being block No 32 of the City of Wyandotte Wayne Co. Michigan according to the maps of said City

I hereby certify that the plat hereon delineated is a correct one, and that permanent monuments consisting of iron stakes have been planted at points marked thus x as thereon shown at all angles in the boundary of the land platted (Except on U.S. Harbor line for which I substitute iron posts in the present dock as thereon shown) and at all intersections of streets and streets and alleys

A. H. Willmarth Surveyor

State of Michigan }
County of Wayne } ss. We S.R. Kingsley Register of Deeds and A.H. Willmarth Surveyor, hereby certify that we have each carefully compared this copy with the original plat of the Eureka Iron and Steel works subdivision of block 32 in the City of Wyandotte Mich, and that it is an exact copy thereof and of the whole of such original map or plat

S.R. Kingsley Register of Deeds
A. H. Willmarth Surveyor

RECEIVED AND FILED.
IN AUDITOR GENERAL'S OFFICE,
Jany 5 1900
John T. [illegible]
Deputy Auditor General.

State of Michigan }
County of Wayne } ss We S.R. Kingsley Register of Deeds and A.H. Willmarth Surveyor, hereby certify that we have each carefully compared the annexed copy with the plat of the Eureka Iron and Steel Works subdivision of block 32 in the City of Wyandotte Mich, now of record in the office of said Register of Deeds, and that it is a true transcript therefrom and of the whole of such record

S.R. Kingsley Register of Deeds
A. H. Willmarth Surveyor

Jan 1900

Examined and approved
Oct 31 1888
John F. [illegible]
Dep'y Aud'r Genl

State of Michigan }
County of Wayne } I hereby certify that the foregoing plat was approved by the Common Council of the City of Wyandotte on 8th day of November AD 1888 C W Slater City clk

S R K
Wyandotte

4776

1202

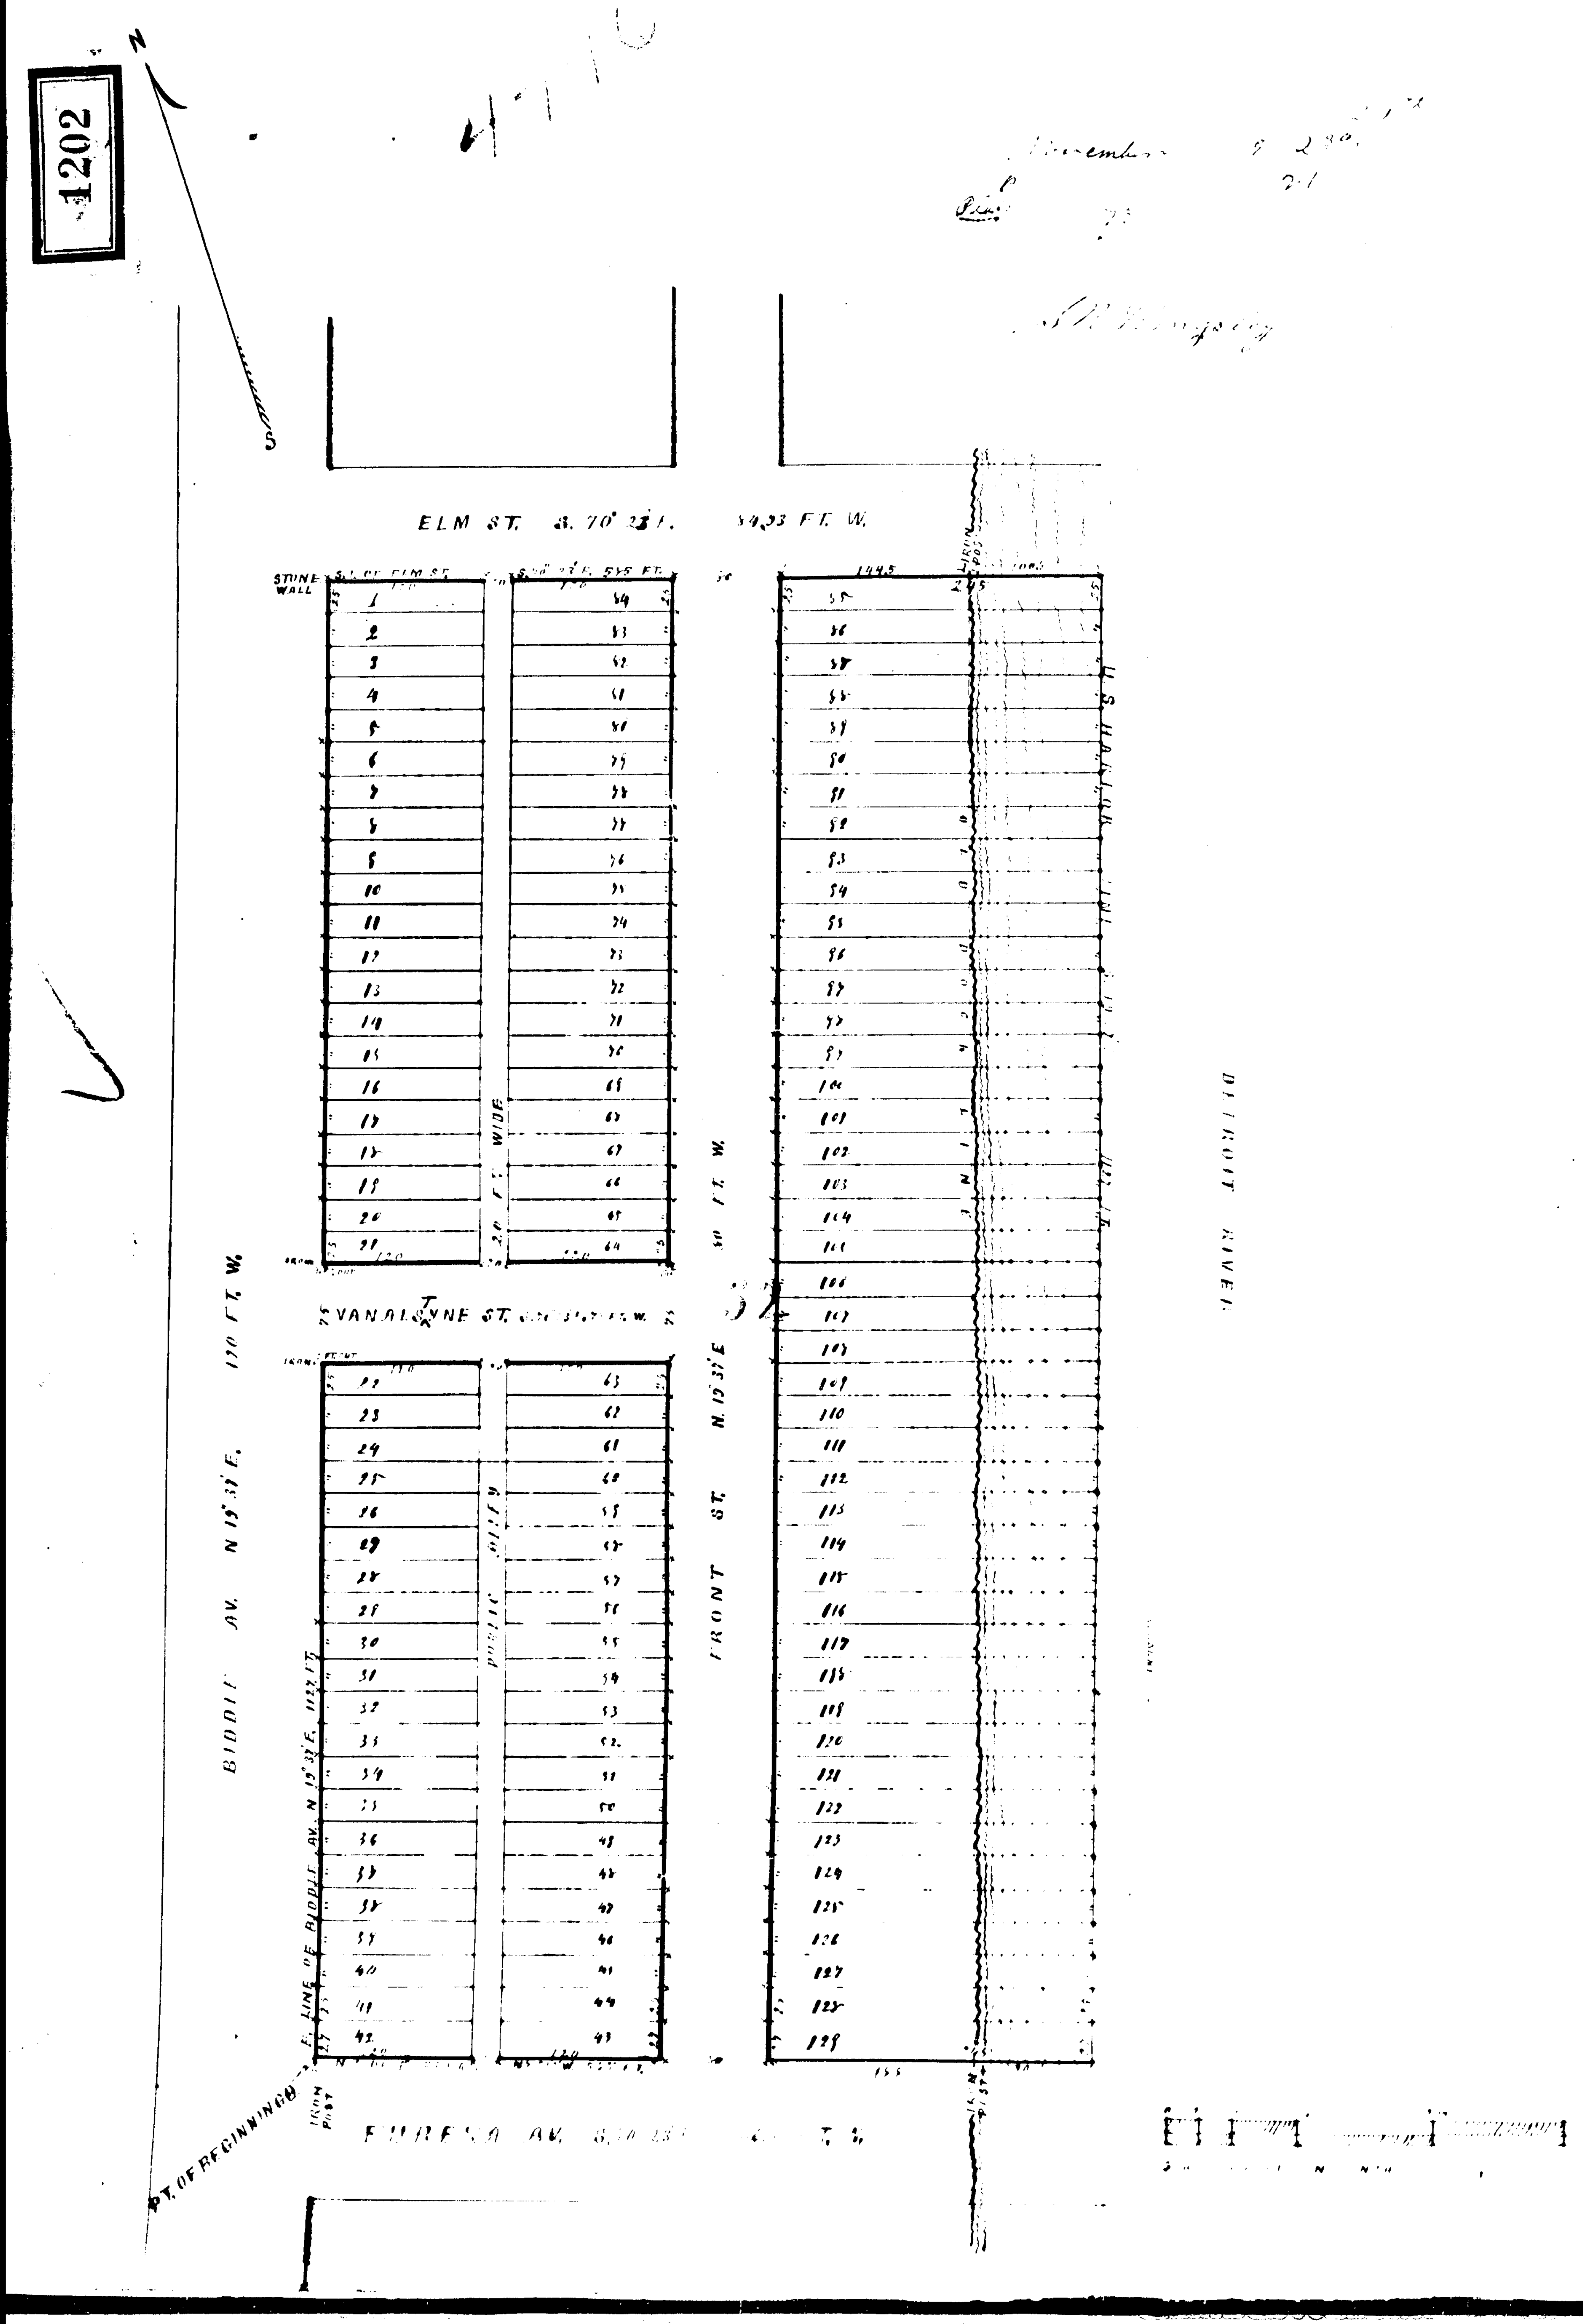
N
ELM ST. S.70°23'E. 585 FT. W.
STONE WALL
FRONT ST. N.15°5'E. 50 FT. W.
EVANALSTYNE ST.
BIDDLE AV. N.15°5'E. 1127 FT.
PUBLIC ALLEY
20 FT. WIDE
DETROIT RIVER
U.S. HARBOR LINE
EUREKA AV.
IRON POST
PT. OF BEGINNING
E. LINE OF BIDDLE AV. N.15°5'E. 1127 FT.

EUREKA IRON AND STEEL WORKS SUBDIVISION

OF BLOCK No. 32. IN THE CITY OF WYANDOTTE IN T.3.S.R.11.E WAYNE COUNTY MICHIGAN

Know All Men by these Presents, that I John S. Van Alstyne, Secretary of the Eureka Iron and Steel works a Corporation, have caused the land embraced in the annexed plat to be surveyed laid out and platted, to be known as the Eureka Iron and Steel works Subdivision of block No. 32 in the City of Wyandotte Wayne County Michigan and that the streets and alleys as therein shown are hereby dedicated to the use of the public

Witness its corporate seal duly attested by J. S. Van Alstyne (L.S.) Secretary

C. A. Parkinson
A. H. Wilmarth

State of Michigan } ss
County of Wayne } On this 19th day of October A.D. 1899 before me the subscriber a Notary Public in and for said County, personally appeared John S. Van Alstyne, to me to me known to be the person who executed the foregoing instrument and has acknowledged the same to be the free act and deed of the Eureka Iron and Steel works by him as its secretary, duly attested thereunto

Charles A. Parkinson
Notary Public
Wayne County Michigan

The land embraced in the annexed plat of the Eureka Iron and Steel works Subdivision is bounded and described as follows beginning at an iron post at the N.E. corner of Biddle and Eureka avenues thence along the E. line of Biddle avenue N.15°5'E. 1127 feet to the N.W. corner of a Stone wall, thence along the S. line of Elm St. S.70°23'E. 585 feet to the U.S. Harbor line. Thence along said line S.15°5'W. 1127 feet. Thence along the N. line of Eureka Ave. N.70°23'W. 585 feet to the point of beginning, the same being block No. 32 of the City of Wyandotte Wayne Co. Michigan according to the maps of said City

I hereby certify that the plat hereon delineated is a correct one, and that permanent monuments consisting of iron stakes have been planted at points marked thus × as therein shown at all angles in the boundary of the land platted (except on U.S. Harbor line for which I substitute iron posts in the present dock as therein shown) and at all intersections of streets and streets and alleys

A. H. Wilmarth Surveyor

State of Michigan } ss
County of Wayne } ss. We, S. R. Kingsley Register of Deeds and A. H. Wilmarth Surveyor, hereby certify that we have each carefully compared this copy with the original plat of the Eureka Iron and Steel works Subdivision of block 32 in the City of Wyandotte Mich. and that it is an exact copy thereof and of the whole of such original map or plat

S. R. Kingsley Register of Deeds
A. H. Wilmarth Surveyor

RECEIVED AND FILED.
IN AUDITOR GENERAL'S OFFICE,
June 5 1900
Deputy Auditor General.

State of Michigan } ss
County of Wayne } We, S. R. Kingsley Register of Deeds and A. H. Wilmarth Surveyor, hereby certify that we have each carefully compared the annexed copy with the plat of the Eureka Iron and Steel Works Subdivision of block 32 in the City of Wyandotte Mich. now of record in the office of said Register of Deeds, and that it is a true transcript therefrom and of the whole of such record

S. R. Kingsley Register of Deeds
A. H. Wilmarth Surveyor

Examined and approved
Oct. 21 1899
John F. [illegible]
[illegible]

State of Michigan } County of Wayne } I hereby certify that the foregoing plat was approved by the Common Council of the City of Wyandotte on 6th day of November A.D. 1899 C. W. [illegible] City [illegible]