

Shew all men by these presents that

William A. Howard who is the proprietor in trust of the following tract of land situate in the County of Cowlitz and State of Michigan to wit: the N.E. 1/4 of the 14th 1/4 and the N.W. 1/4 of the N.E. 1/4 of Section 23 of Township 23 North of Range 10 West, has caused to be surveyed and subdivided into lots, streets and

alleges under the name of the Village of Tustin; that the accompanying plat is a true map of said Village that the lots are numbered successively from 1 to 63 and the number of each lot is placed near its center on the plat; that the line between each lot are represented by figures placed on the sides of the lots on the plat which figures are intended to represent feet and inches that the name width and length of each street

is correctly indicated on the plat by letters or figures the alley is 15 feet in width being substantially parallel to the public for use as streets and alleys being hereby dedicated to the public for use as highways that lot number 63 is set apart for the purposes of a cemetery and that said survey and plat has been made by E. W. Mueser a Civil Engineer and Surveyor of the highest of said profession.

In Witness Whereof the said William A. Howard the said proprietor in trust and the said E. W. Mueser the said Civil Engineer and Surveyor have hereunto set their hands and seals this 17th day of May A. D. 1872.

W. A. Howard, Proprietor in trust
E. W. Mueser

L.S.
L.S.

State of Michigan

Kent County

ss

On this 17th day of May A. D. 1872

personally appeared the said William A. Howard proprietor in trust & E. W. Mueser Civil Engineer and Surveyor and jointly acknowledged the foregoing to be their free act and deed that the same was executed by them jointly for the purposes herein stated.

Birney Hoyt, Presiding Judge
of 19th Circuit Court in and for State of Michigan

I hereby certify that this plat is a correct copy of the plat now on record in the Register of Deeds of the County of Cowlitz under the supervision of the Auditor General by tracing the plat on record and affixing thereto a copy of the dedication and certificate.

Dated this 27th day of July 1872


John Robinson

Clerk Aud. Gen. Dept.

Received for Record May 21st 1872 at 9 o'clock A. M.

Register of Deeds

Deputy Register

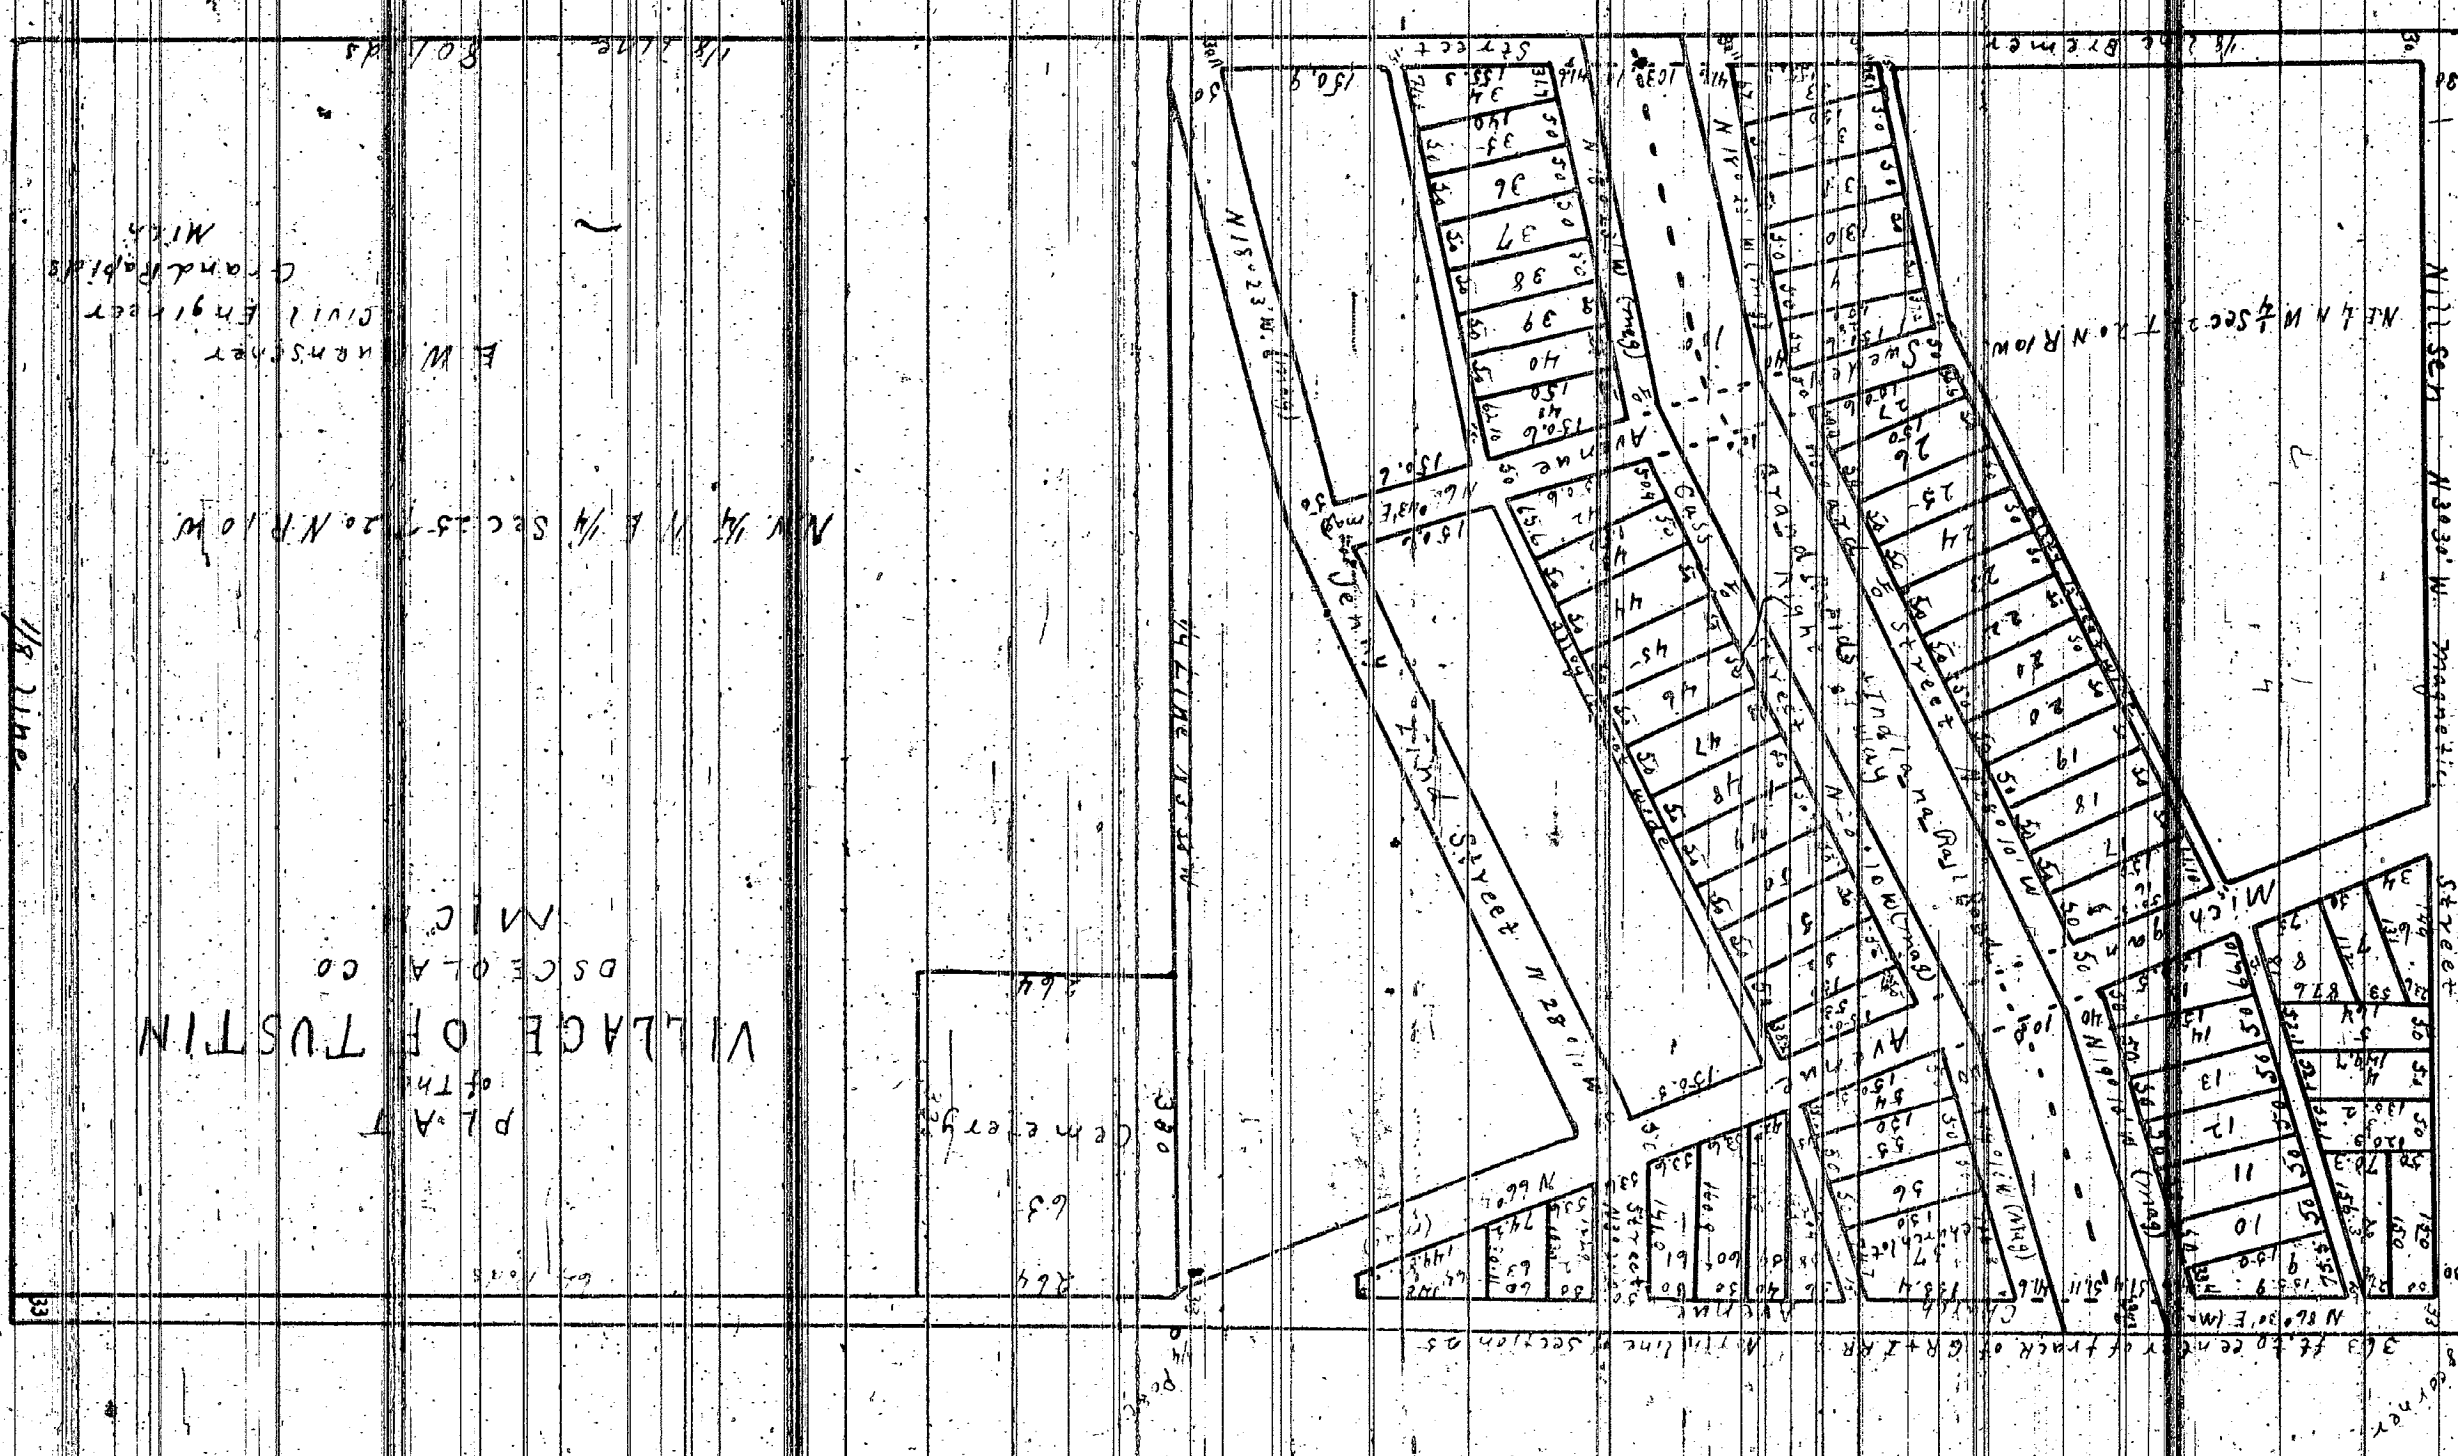

Osceola Co
12032

RESOLUTION

At a regular meeting of the *Council* of the Village of
Tustin held in the *Community Building* Tustin, Michigan at *7:15 P.M.* on
November, the *12th* day of *1990*

Present: *Harvey Miller, Sharon Dickinson, Sandra Leach,*
Betty Anderson, Ruth Peterson, Gordon Hammar,
Craig Simonson and Walt Hartline.
Absent:
David Dickinson

The following preamble and resolution were offered by *Walt Hartline* and
supported by *Craig Simonson* :

WHEREAS, the Council desires to vacate the following dedicated street:
All that part of Sweden Street lying Westerly of Howard Street, EXCEPT
the most Westerly 15 feet, which is retained as an alley, all of which
is located in the Original Plat of the Village of Tustin, Osceola
County, Michigan.

WHEREAS, a public hearing was held on the *12th* day of *November 1990*
in the *Comm Building* Tustin, Michigan, to hear objection to the street vaca-
tion; and,

WHEREAS, Notice of Hearing and this Resolution were published for *four (4)*
consecutive weeks in the *Marion Press*, prior to the public hearing.

NOW THEREFORE, BE IT RESOLVED AS FOLLOWS:

The following dedicated street shall be vacated:

All that part of Sweden Street lying Westerly of Howard Street, EXCEPT
the most Westerly 15 feet, which is retained as an alley, all of which
is located in the Original Plat or the Village of Tustin, Osceola
County, Michigan.


In favor of the resolution: *Betty Anderson, Ruth Peterson,*
Gordon Hammar, Walt Hartline and Craig Simonson.

Opposed to the resolution:

None

12032

Sandra Leach, Village Clerk
Sandra Leach, Village Clerk

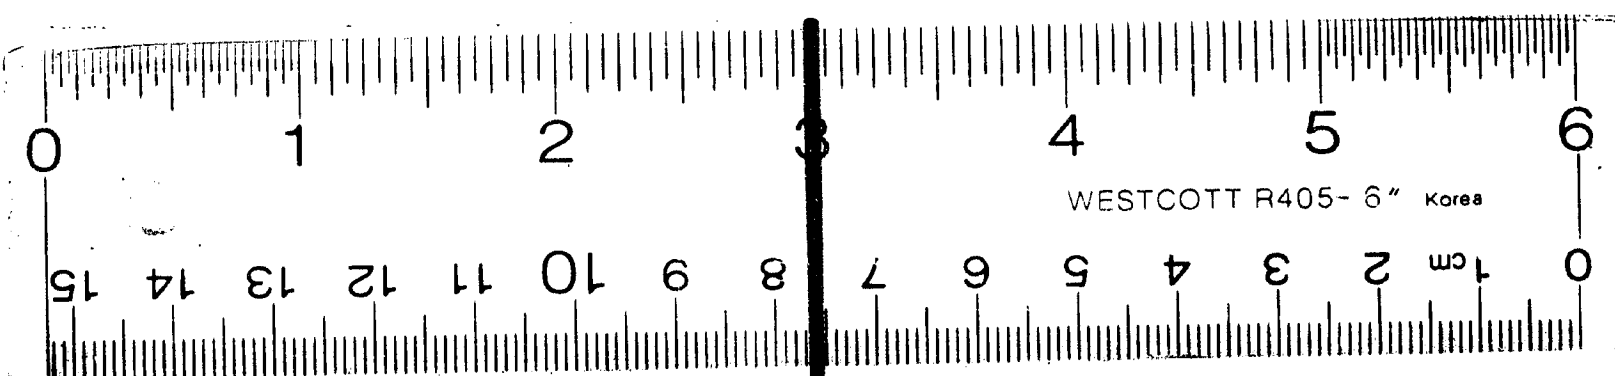

12 X