

The 2nd day of July 1911
Attn. J. B. Ward.

Clark, And Louis Dopt

Scale 100 feet to one inch


MICHIGAN

WEBSTER'S ADDITION
TO THE
VILLAGE of CARROLLTON

Register Office } ss. Recorded in Record Book
of }
Severn County } 44 Ochs. C. M.
17th 1867 at 44 Ochs. C. M.
and Recorded in Lib. 38 of Books on page 39

A. L. Brigham

Regretter

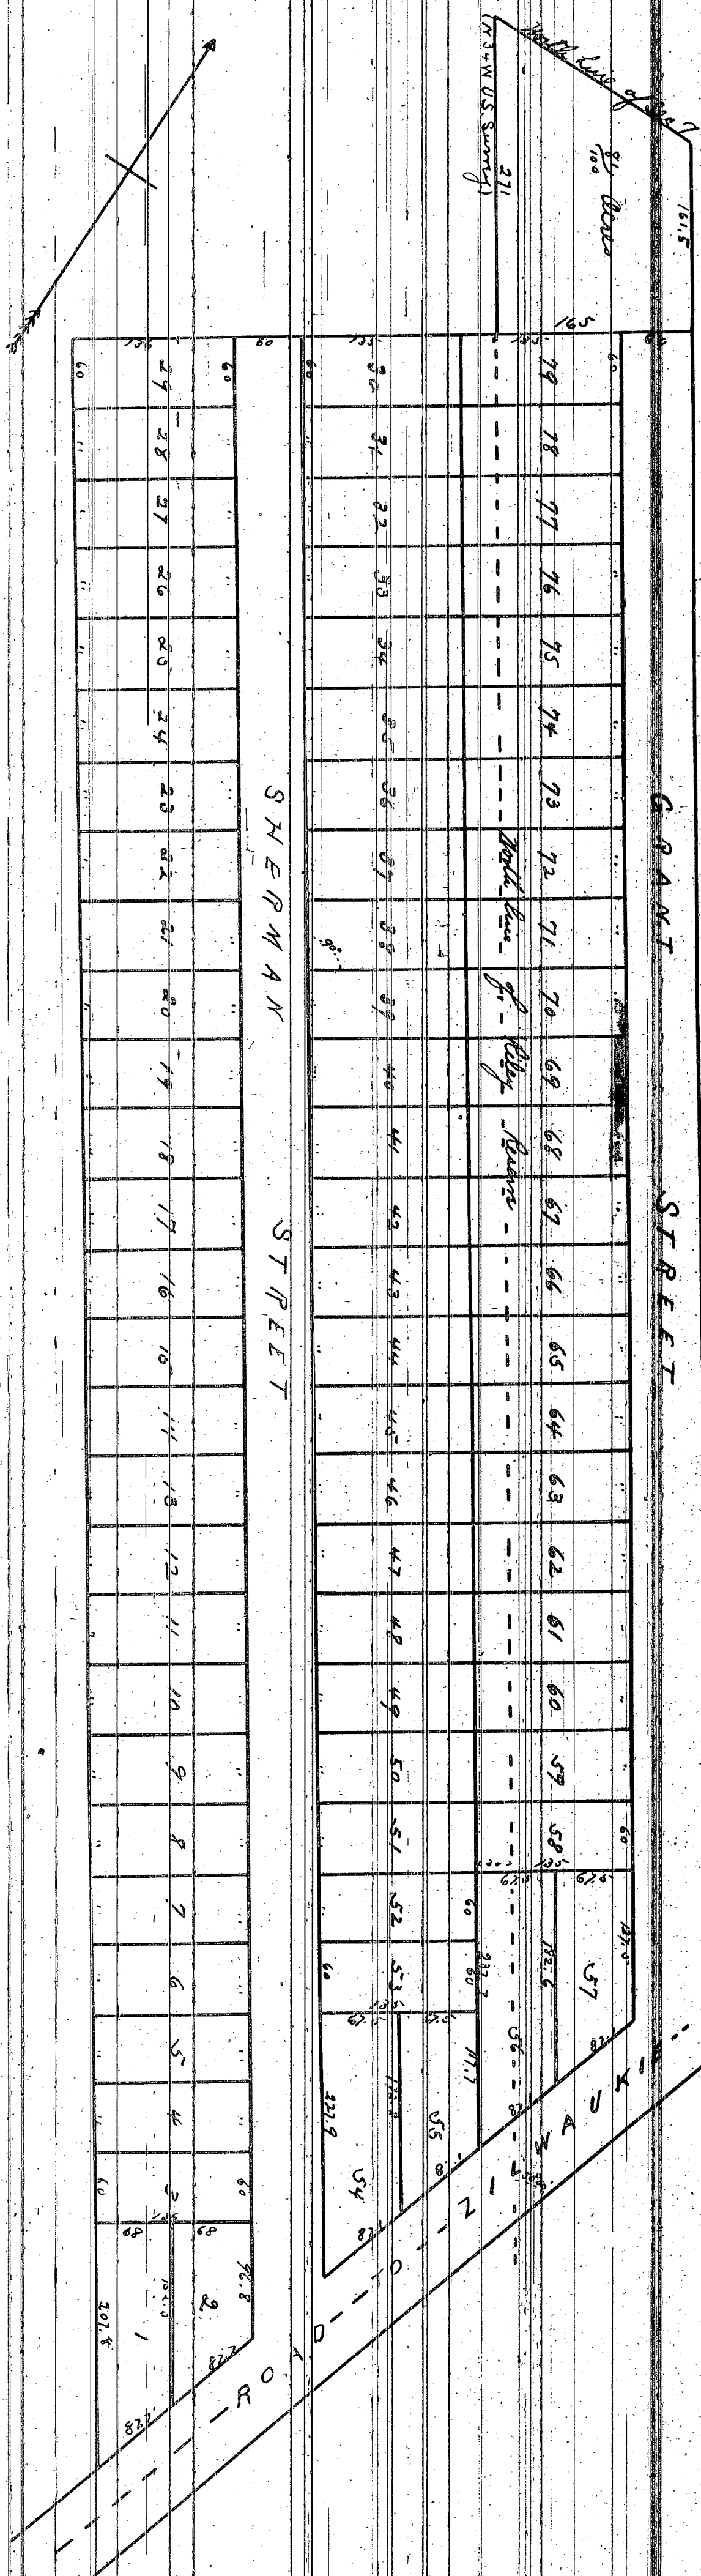

Acrophon

Orange County Salt L

Commencing on the North easterly line of the Dist. N.E. River
at a point 97 1/2 feet South easterly from the North West
corner of section 7 in S. 12 N. N. W. E. thence South
54 degrees 45 minutes West 361 feet thence South
35 degrees 10 minutes East parallel with the North
easterly line of said River 1827 3/4 feet to the
North end of the board landing from Charleston to
Middletown, thence North 1st degree 35 minutes
East one the East mentioned line 1078 1/2 feet
to a point which is 165 feet distant from
the said North easterly line of said River
thence North 35 degrees 10 minutes West parallel
with the East named line 1398 5/8 feet thence
South 54 degrees 45 minutes West 165 feet to the

known and men by their names that the said said out on letters on
 the within map is owned by Samuel A. Webster of the City of Saginaw
 Saginaw County and state of Michigan that the said map is of 20
 was executed by the said Samuel A. Webster as Proprietor and known
 that as Surveyor in accordance with the provisions of an act to provide for
 recording such plats and for vacating the same in certain cases and the
 acts on location. Hence and for the purpose of being recorded as Webster's Addition
 to the Village of Casswell in Saginaw County and state of Michigan
 The size of lots and water of lots are given in said map in feet and inches of a
 foot
 the values where the have known of our lands and deeds this is the day of April 1890 are
 thousand eight hundred and eighty seven
 in presence of
 Nathan Hancock }
 Samuel A. Webster (L-S)
 Nathan Hancock (L-S)

A. S. Gaylord

Samuel J. M. Webster
~~William Parry~~ [S]
 [S]

State of Michigan } ss On this 17th day of April A.D. 1867 before me a notary Public in and
County of Saginaw }
for said County personally came the above named Samuel M. Wicks and James Cary known to
be the persons who executed the above and who usually acknowledge the execution of the same for purposes
therein expressed.
A. S. Gaylord. [SEAL]

A. S. Gaylord. [SEX]

Notary Public