

John A. Damage Register

Plotted by

commencing at a point in the sectional line between sections (4 & 5) four and feet in
 Norwalk section West of Range Eight West (17 N & 10 W) near mile. Above 7220 ft 55 feet
~~is set in sharp dip of 40° crossing the 2266 ft boundary of the Rochester formation and here crosses~~
 the aforementioned sectional line which is 536 chains South 10° E $\frac{1}{4}$ Sec in said
 sectional line

Thence 183 feet N 20° W to NW corner of Block N 4 (p. 184). Thence N 70° E 994 aka to N E corner of Block N 3 (p. 184). Thence S 20° E 10.21 aka to south East corner of Block N 1 (p. 184). Thence 17.0 W 994 aka to SW corner of Block N 6 (p. 184). Thence N 20° W (930) four hundred + 30 feet to place beginning, where the accidental line between sections 1 & 2 in line with N

of R 8 West, cross the surveyed line of the ~~farm~~ ^{land} ~~of~~ ^{of} Mrs. Margarette W. S. —
in addition there is 80 feet in width parallel to the East North West side of the East
line adjacent to the same as the West line & bounding there is intended to permit to the
East per street purpose. Also a street 80 feet wide running course S 20°
E & N 20° W commencing at West line 173 feet East of Reef beginning thence 330 feet
to N 72° E 80 feet N 50° W 330 feet thence a line to the East thence North 20° W

150 feet above & 170 ft out thence S. 20° E. 150 feet & place beginning enclosing corner
+ Division thence adjacent to between Dakota No. 2, 3, 4 & 5.

Also a street going between parallel to Block No 5 & 6 (if paid) & south end of unincorporated street known as Minor Street commencing at the sidewalk thence S 20° E 20 feet thence N 70° E 253 feet to Block No 1, thence N 20° W 80 feet to NW corner of Block No 1 thence S 70° W to said beginning. Also a street commencing 253 feet N 70° E of sidewalk thence running along the N. E. side of Block No 11 to NE corner said Block thence N 20° W 80 feet to NE corner of Block No 2 thence along on south side of Block No 2 to N. W. corner said Block thence S 20° E 20 feet to said beginning thence N 70° E 253 feet to

The first measurements parallel to the spread width of vegetation of the *Pinus* tree margin of the DBR

1) concerned from the first year vegetation that borders upon the forest edge

On further measured that all sites in Block 2 No. 2, 2-5-6-7-8 41' x 150 feet & that the measured distance of wood edge is now 40 feet & more as 150 feet

And also into Nos 12, 3 & 4 at Starbo 255 46 and 93 with. Smoked by 80. in Black 4 & 10.
just in front No 6 being no No 7, 8, 9 & 5 just like the 6 normally. some of the
Black No 6 is 70 + 80 just. Also that Birch No 3 is not outstretched and held in
the same way as not. However a red Communion of wood (1 No. 1) taken N.
230 just chance N 70 ° E 173 just. V 20 ° E. 230 just & small 70 ° West 173 just 70

beginning [containing 1962 Bureau]

Note. The N.W. corner of Block 10 ship was in fresh 10 fms above south side

Strain x E. Note the state of pooling up the Muskegon River will be changed.
Invasion + Mangrove shrubs. For full & very precise notes see field.

A. Q. Winsor

Civ Engineers

acknowledged before me a Justice of the Peace for the Town of

Wetmore

Thom Jorgeson

Wormwood

Every Black person has a connection to the land with pieces of glass under their names.

of two feet & slender blades: driven at top corners.


Contents of that

page 10.21 X 9.94 x10 - for the given in further with previous ones up 0.015 + 0.015

Edwin F. French

from Nov 29 to Dec 4, 1870.

VILLAGE OF MINSORVILLE

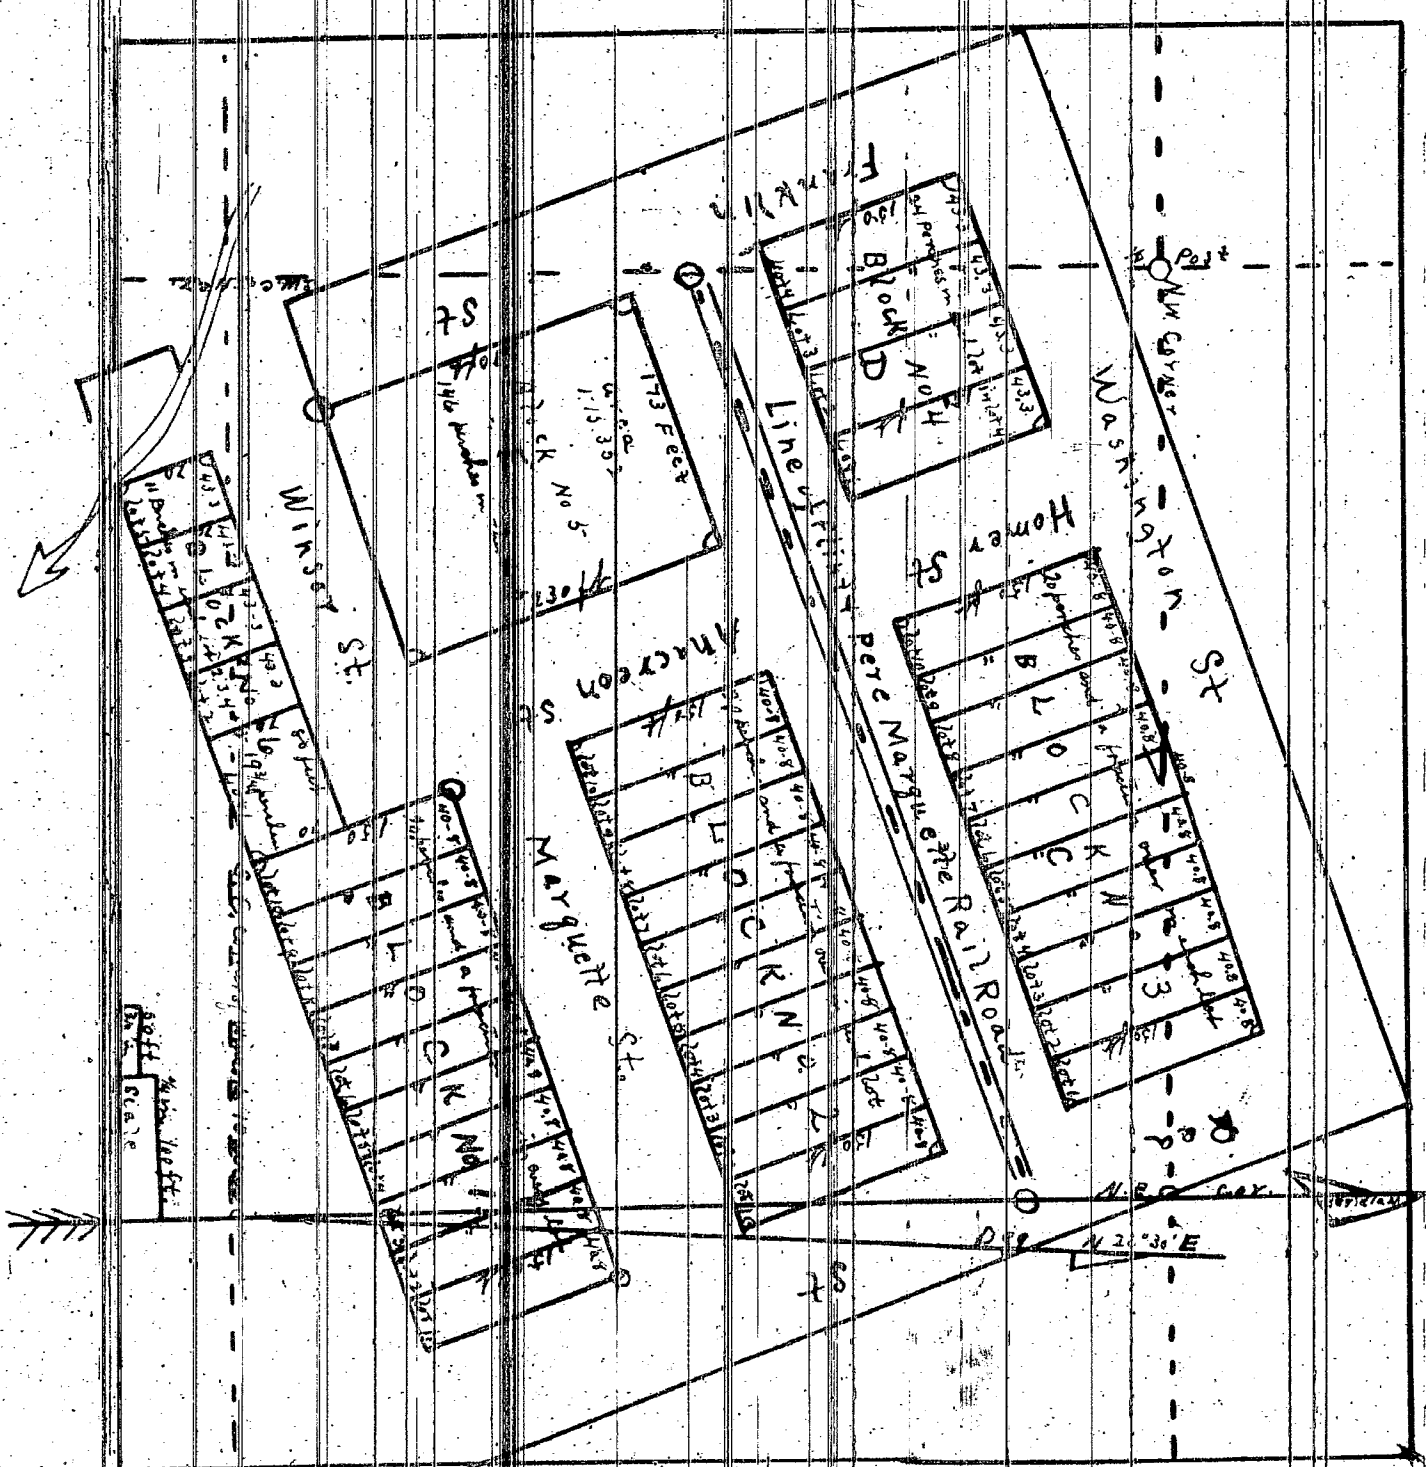

Scale of original plate 100 ft. $1\frac{1}{2}$ inches

I hereby certify that the book is a correct copy of the book now on record in the Registry of Deeds Office being made under the supervision of the Auditor General by tracing the plot on record and affixing thereto a carefully compared copy of the certificate.

Collected this 29th day of July 1911.
Solon Robinson
Abundant and common. Sept.

10036
MAR 21 1995

RESOLUTION

WHEREAS: Anacreon St. is duly platted 80' street in the recorded plat of Village of Winsorville as recorded in Liber 1 pages 204, 205.


WHEREAS: Anacreon St. has not been constructed since the original plat was recorded in 1871.

WHEREAS: The Township of Evart nor the Oseola County Road Commission has plans to construct said Anacreon St..

THEREFORE: The Township of Evart hereby resolves to vacate said Anacreon St. in accordance with Section 560.256 of the plat act being Act 288 of P.A. of 1967 as amended being M.S.A. 26.430 (256).

Dated March 16 1995

Betty Elder
BETTY ELDER, CLERK, TOWNSHIP OF EVART.

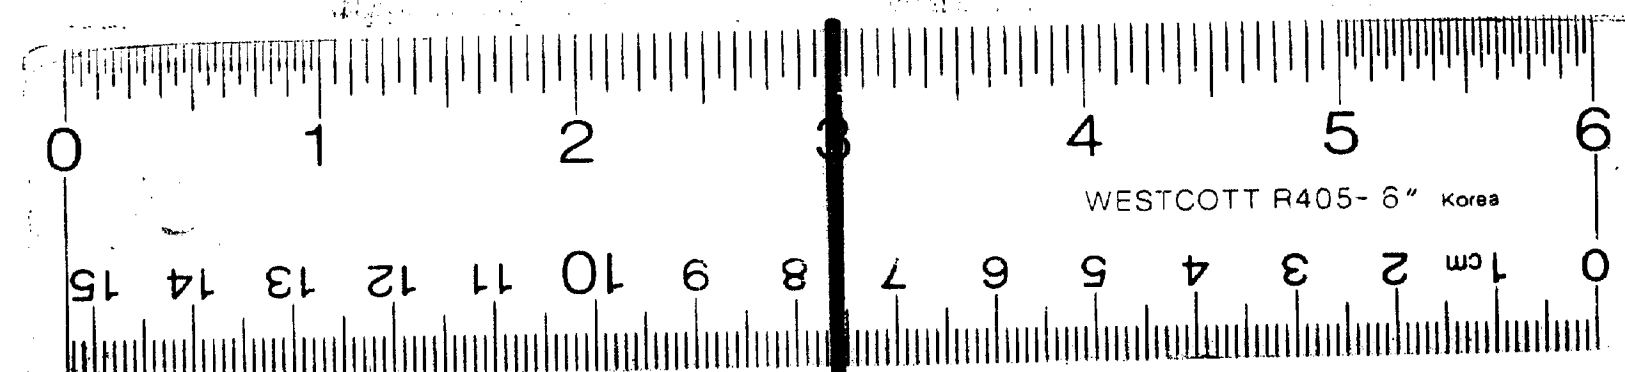

12

X