


MAP OF WEST SAGINAW MICHIGAN

Scale 100 ft to the Inch.

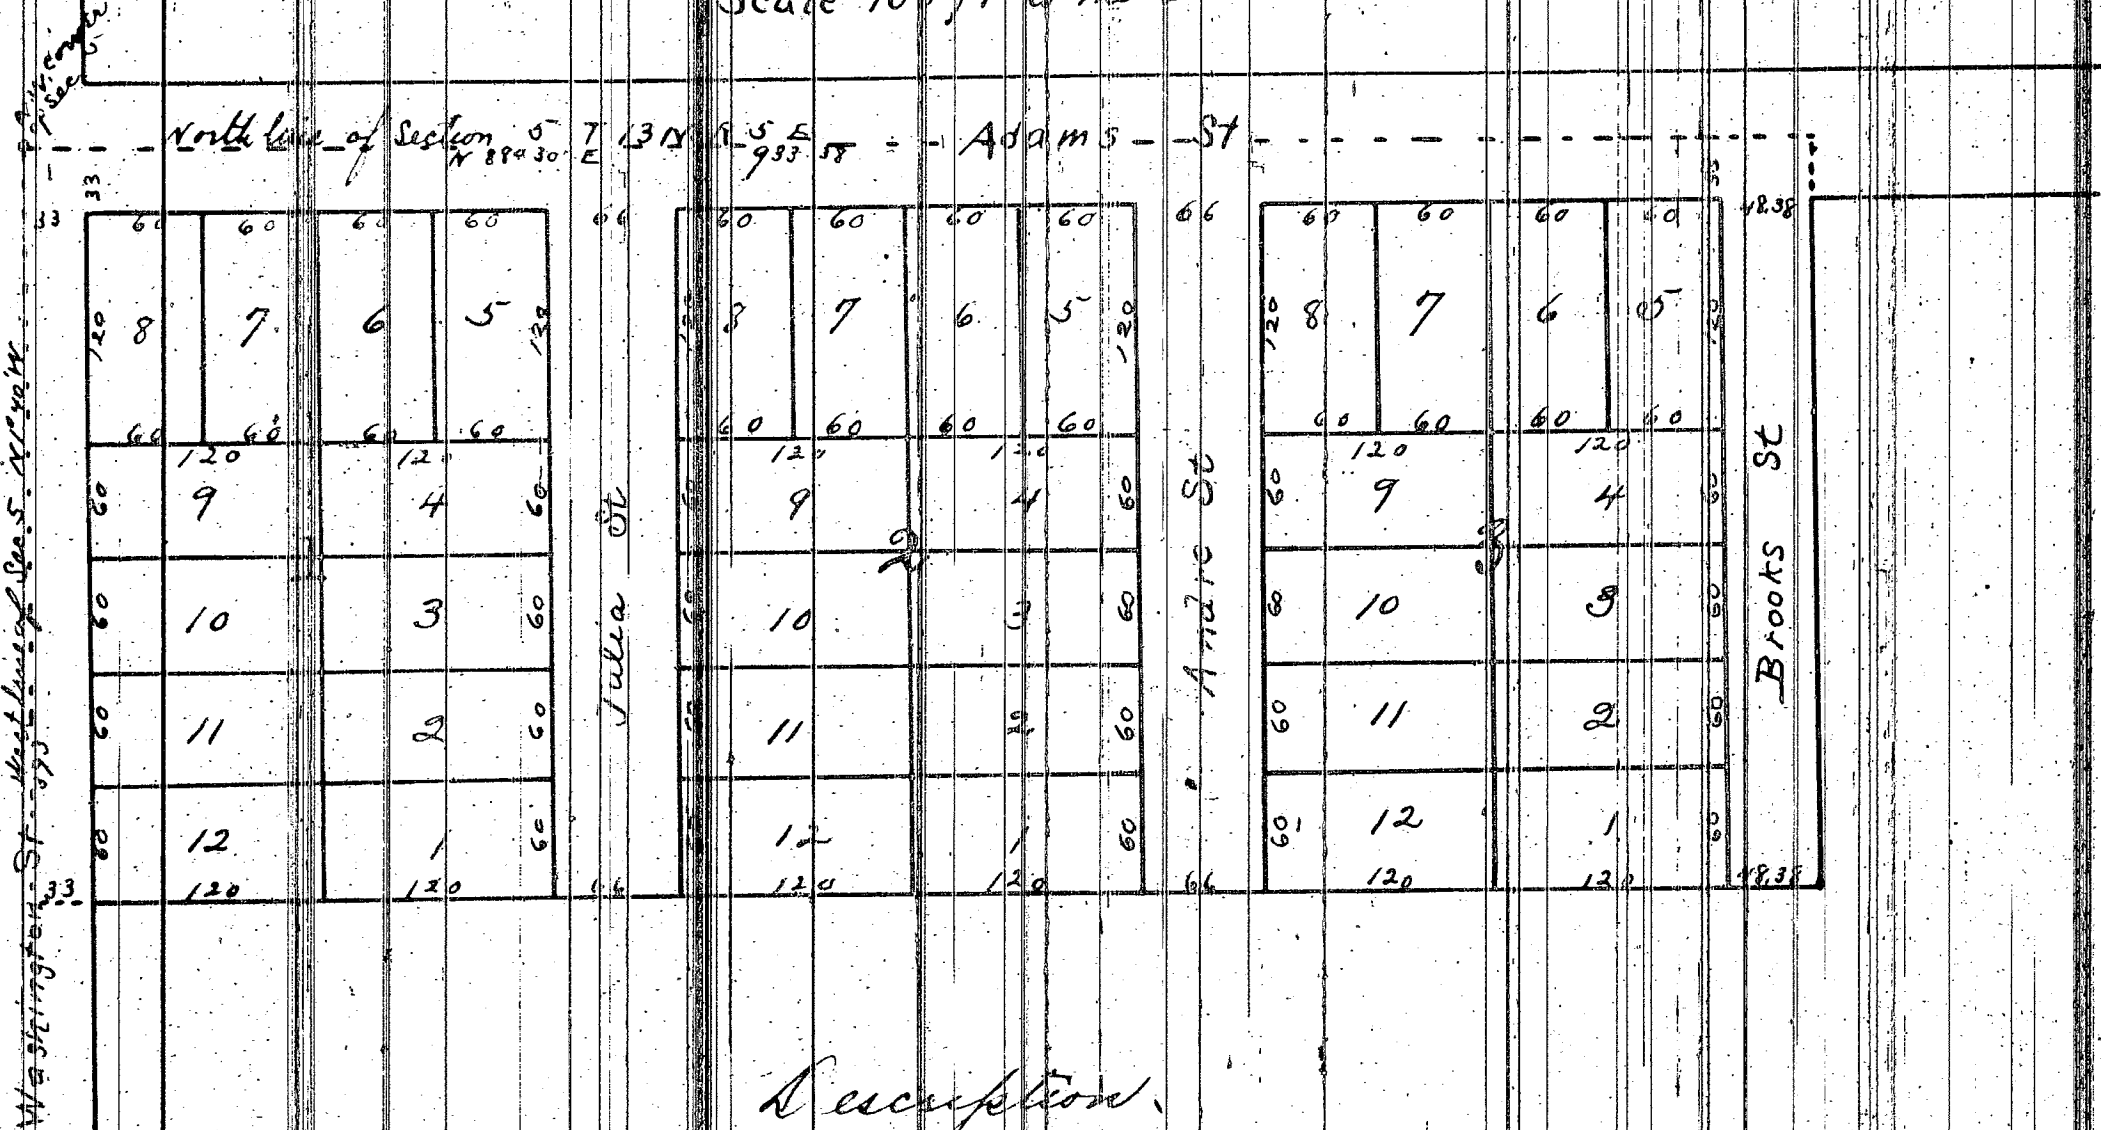

Description.

Commencing at the North West corner of Section 5 in T. 13 N. R. 5 E. Thence North 88 degrees and 30 minutes East on the North line of said Section 933.33 feet Thence South 1 degree 40 minutes East 395 feet Thence South 88 degrees and 30 minutes West 933.33 feet to the West line of said Section Thence North 1 degree and 40 minutes West on the last mentioned line 395 feet to the place of beginning

Know all men by these presents that the above described land which is represented by the above map is owned by Peter C. Audre of the City of Saginaw County of Saginaw and State of Michigan that said Map is now executed by the said Peter C. Audre as Proprietor and by Harrison Cary as Surveyor in accordance with the provisions of an act to provide for recording Town Plats and for vacating the same in certain cases and the acts amendatory thereto and for the purpose of having the same recorded as

West Saginaw The dimensions of lots and width of Street are given on said Map in feet and hundredths of a foot
In Witness whereof we have hereunto set our hands and seal this 12th day of January A.D. 1870

Executed in presence of
F. L. Eaton
E. O. Huntington

Peter C. Audre L.S.
Harrison Cary L.S.

State of Michigan } ss.
Saginaw County }
On this 12th day of January A.D. 1870 before me a Justice of the Peace in and for said County personally appeared the above named Peter C. Audre and Harrison Cary known to me to be the persons who executed the above and who personally acknowledged the execution of the same for the purposes therein expressed
Frederic L. Eaton
Justice of the Peace

Registers Office } ss.
Saginaw County }
Received for Record January 12th 1870 at 4 o'clock P.M. and
Recorded in Liber 1158 of Records at page 247
W. B. Bingham Dep. Register

I hereby certify that this Plat is a correct copy of the Plat now on Record in the Register of Records Office, being made under the supervision of the Auditor General by tracing the Plat on Record and affixing thereto a carefully compared copy of the Certificate
Dated the 22nd day of July 1911
Attn: B. B. Ward.
Clerk, Aud. Gen. Rept.