

12045


Part One

HARKNESS FOX

ADDITION

SALINA



Scale 60 feet to one inch

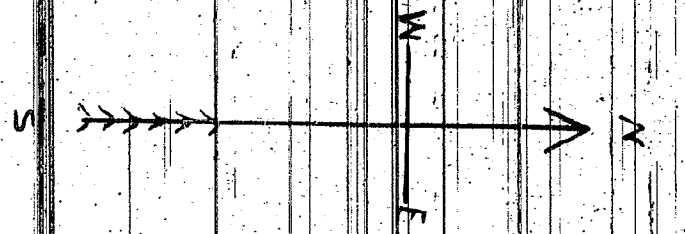

W A I N

S

N 89° 45' E

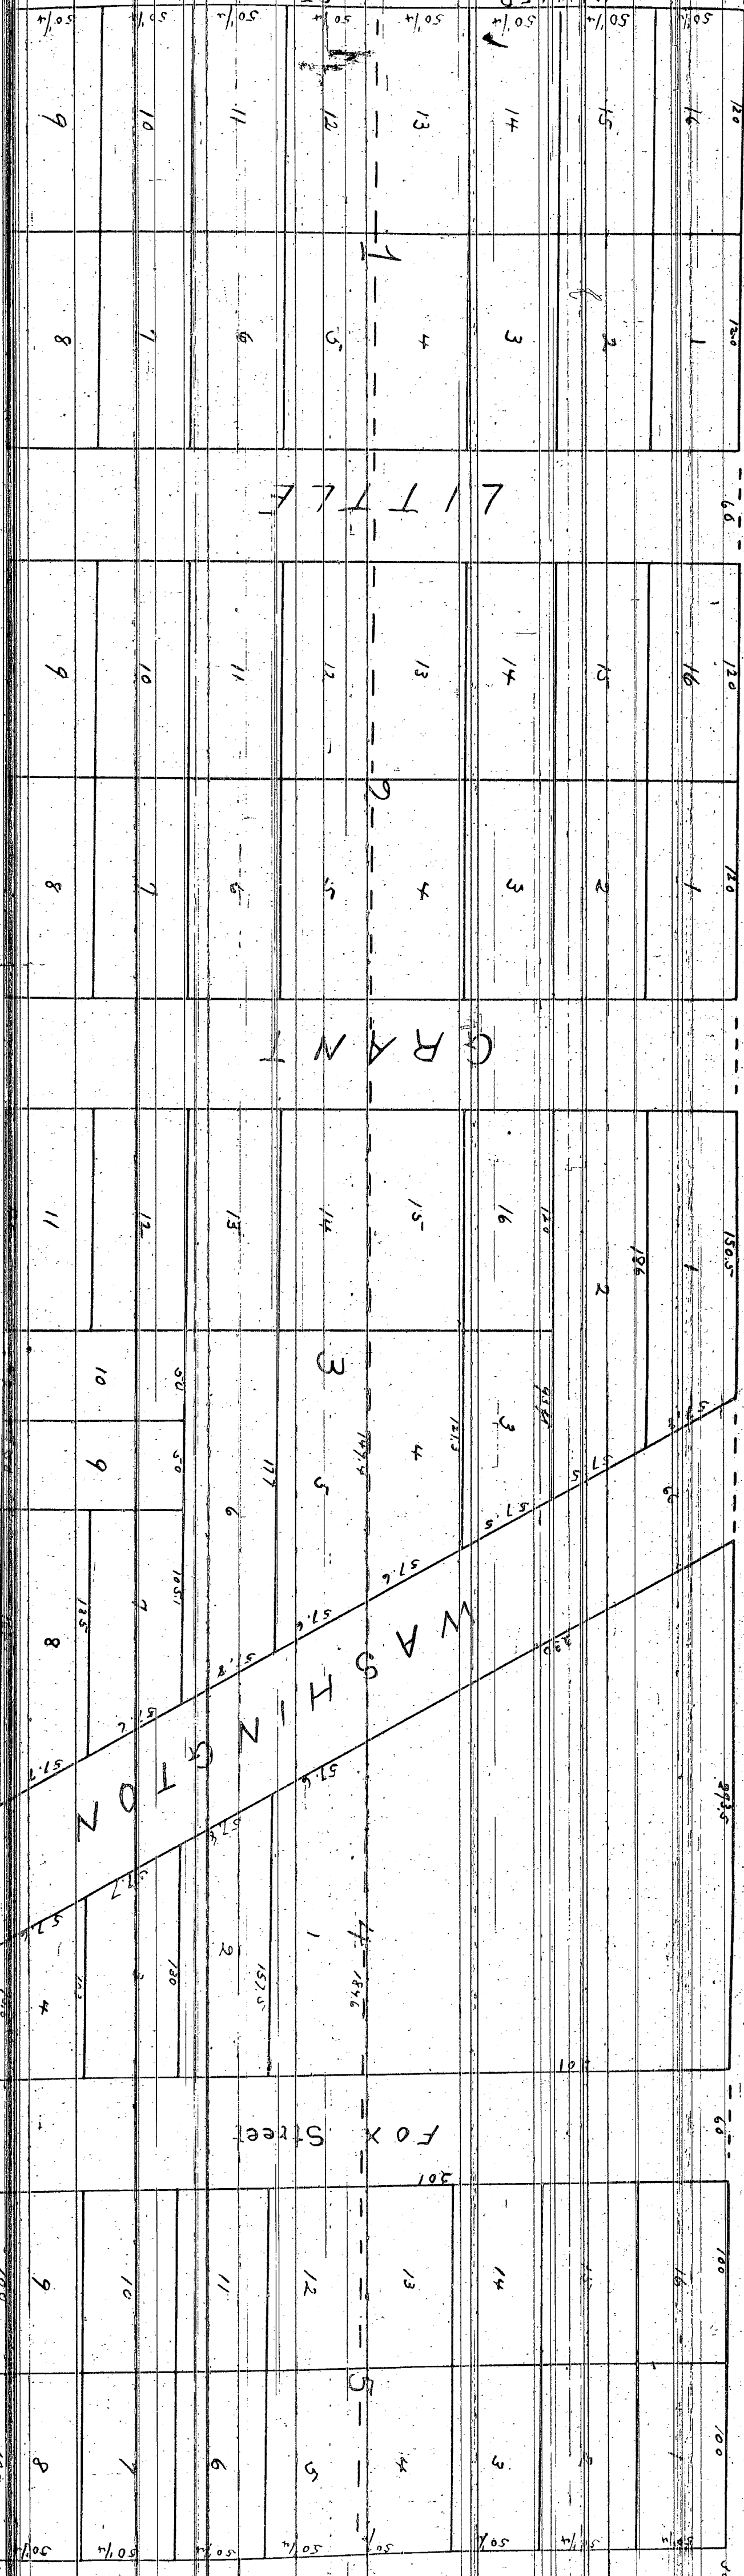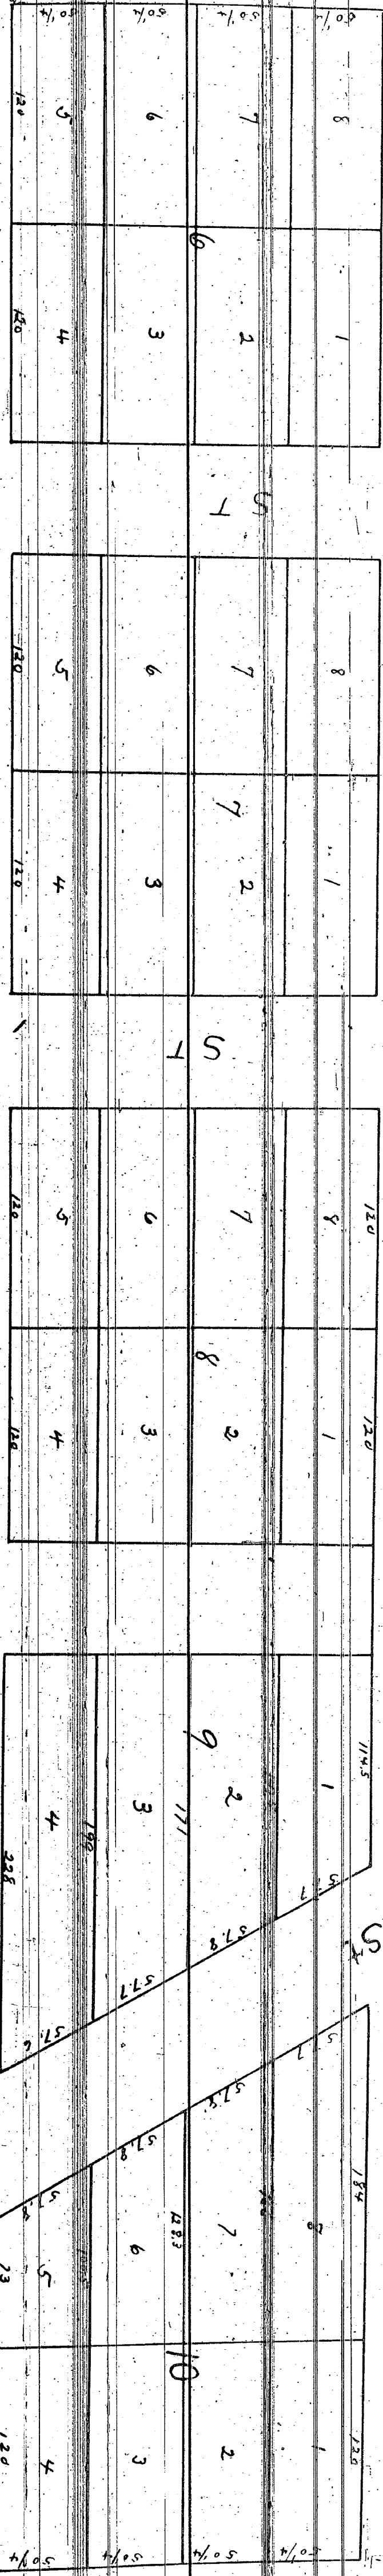

Statement

The within Plat shall be known as Harkness
and for Addition to the Village of Saginaw
County Michigan. The land platted on the
map last annexed comprises a part of the
South East quarter of Section thirty four (34) Town
Number sixteen (16) North of Range Number four
(4) East Michigan. The East boundary line of
said Plat is on the boundary line between Section
thirty four and thirty six in said Town and Range
and the North East corner of said plat commences
on the boundary line between Section thirty four
(34) and thirty six in said Town and Range and
four hundred eighty and one half feet South
of the quarter section corner, the plat may be
described as follows: Commencing on the boundary
line between Section thirty four (34) and
thirty six (36) in Town Number four (4) North
of Range Number four (4) East Michigan
four hundred and eighty feet and six inches
South of the quarter section corner running
thence South with the said boundary line to
four hundred and ninety feet thence
West on a line parallel with the East and West
quarter line of said Section thirty four (34) one
thousand four hundred and sixty feet
(1460) thence North on a line parallel with
the town line between said Sections

thirty four and thirty six six hundred and ninety
three (693) feet thence East on a line parallel
with the East and West quarter line of said
Section thirty four (34) one thousand four hundred
and sixty (1460) feet to the place of begin-
ning
The North portion of said Plat being a strip
(32) feet wide and thirty six feet
North and South and one thousand four
hundred and sixty (1460) feet East and West
is the property of Stephen V. Harkness of Monroe
ville Ohio
The Middle portion of said Plat being
a strip 231 ft North and South and 1460 feet
East and West is owned by William H. Harkness of
Republic Ohio
The Southern portion of said Plat being
a strip of land 231 feet North and South by 1460
feet East and West is owned jointly by Charles and
George of New York City. The division of these
three portions are indicated by red lines on the
Plat. The Survey of the Plat is
of East Saginaw Michigan. The names of Streets
indicated on the Plat are of same and distances and
courses are as indicated on the Plat
In Presence of
C. H. Gager
James Ruffell
C. H. Gager
J. E. Brown
Stephen V. Harkness [LS]
C. H. Gager [LS]
James Ruffell [LS]
C. H. Gager [LS]
J. E. Brown [LS]

State of Michigan }
County of Saginaw } On this twelfth day of October
A.D. 1863 before me personally
came Stephen V. Harkness known to me to
be one of the persons who executed the foregoing
instrument and acknowledged the ex-
ecution of the same to be his free act and deed
James O. Brown
Notary Public
Saginaw Co Mich
Some Error G. Goodland Surveyor known to me to be
one of the persons who signed the foregoing
instrument and acknowledged the execution
of the same to be his free act and deed
James O. Brown
Notary Public
Saginaw Co Mich
Received for Record March
7th A.D. 1864 at 11 O'clock A.M. and
Recorded in Liber 11088 of Records Page 47
Jas M. Gater
Register.

I hereby certify that this Plat is a correct copy of the Plat now on Record in the Register of Deeds Office being made under the
superintendence of the Auditor General by tracing the Plat on Record and affixing thereto a correctly copied copy of the certificate
Dated the 20th day of July 1911
Alton, Pa. Clerk.

Clerk and Sew Sleight