


Map
Stocker & Ulbrich's Subdivision
of
Lots No 11 & 12 of Parsons Addition
to the
Village of Carrollton
in the County of Saginaw Michigan

Scale 100 Feet to one Inch

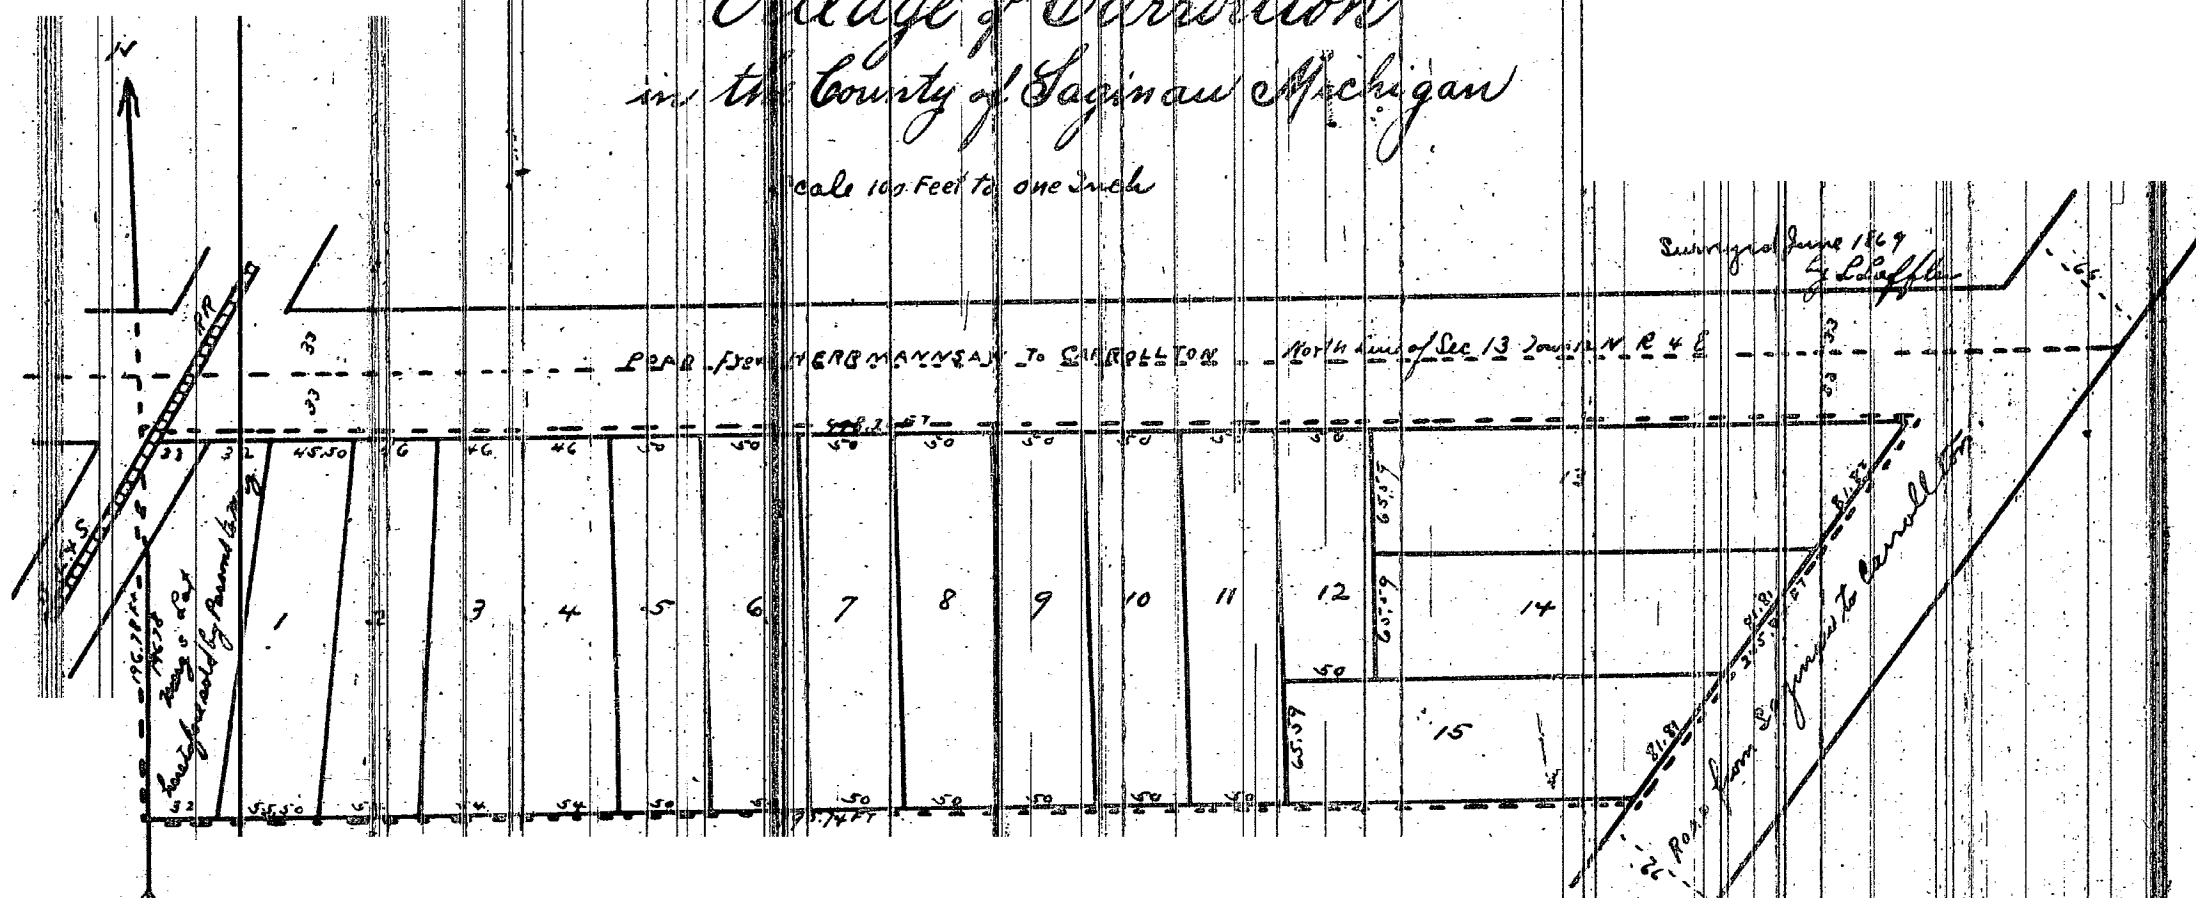

The land here platted and surveyed is situated in the North East quarter of Section Thirteen (13) Township 2 North 12 East of Range Four (4) East and is divided as lots 11 & 12 in what is known as Parsons Addition to the Village of Carrollton in the County of Saginaw and State of Michigan. It is bounded on the North by the Road leading from Hermannway to Carrollton North West by the Road leading from Saginaw City to Carrollton South and West by lands belonging to Parsons Addition to the Village of Carrollton.

Know all men by these presents that the land here laid out or platted is owned by Martin Stocker and Michael Ulbrich of the Township of Carrollton in the County of Saginaw and State of Michigan that the said Map or Plat is now executed by the said Martin Stocker and Michael Ulbrich as Proprietors and by Lewis Loffler, Surveyor, who surveyed the same in accordance with the specifications set out in an act to provide for the recording of maps and plats and in subdividing the same in certain cases and the acts authorizing thereof and for the purpose of being recorded in Stocker and Ulbrich's Subdivision of Lots No 11 & 12 in what is known as Parsons Addition to the Village of Carrollton in the County of Saginaw and State of Michigan.

The Signs of the Lots and the Width of the Street are given in feet and the draft of plat on this Map.

In Witness Whereof we have hereunto set our Hands and Seal this

day of July 1911 A.D. One Thousand Eight Hundred

and Sixty Nine

sealed Signatures delivered in presence of

Otto Roser

M. V. Bingham

Martin Stocker [L-S]

Michael Ulbrich [L-S]

Lewis Loffler [L-S] Surveyor

State of Michigan

County of Saginaw

ss.

On this 16th day of August 1911 A.D. One Thousand Eight Hundred and Fifty Three before me.

as and for said County personally came the above named Martin Stocker and Michael Ulbrich Proprietors

and Lewis Loffler Surveyor to me known to be the persons who executed the above and acknowledged that they executed the same freely for the purposes therein set forth.

[SEAL]

Otto Roser Notary Public
for Saginaw County Mich

Registrar Office

Saginaw County

ss.

Recd for Record August 16th 1869 at 10 1/2 O'Clock A.M. and Recorded in Lib. 38 of

Deeds page 237

M. V. Bingham

Dep. Register

I hereby certify that this Plat is a correct copy of the Plat now on Record in the Register of Deeds Office being made under the supervision of the Auditor General by tracing the Plat on Record and affixing thereto a carefully compared copy of the Certificate.

Dated the 16th day of July 1911

Alton B. Ford

Clerk Aud Gen Rept.