

The Village of Oakley consists of three divisions, one division being known as Isaac S. Rockers division, and the Henry Parshall division and one as the Philip Mickel division.

The land occupied by the Isaac S. Rockers division is bounded as follows: Beginning at the North East corner of Section thirty six (36) of Town nine North Range two East and running southerly on the East line of said Section two thousand five hundred and forty one feet thence westerly at right angles to the East mentioned line one thousand three hundred and sixty two feet thence northerly and parallel to the first line mentioned to the North line of said Section (36) the line so described being the West side line of Rocker Street thence Easterly on the Section line one thousand three hundred and sixty two and three fourths feet to the place of beginning.

The Henry Parshall division occupies land described as follows: The West part of the North part of the North West quarter of Section thirty one (31) of Town nine North Range three East bounded on the north by the North line of said Section thirty one on the East by a line running southerly from said section line to the South line of the North part of the North West quarter of the section, said line running southerly to be distant from the West line of the Section seven hundred and two feet at all points. The line so described forms the East side line of Post Street the South line of the division is the South line of the North part of the North West quarter of the Section (31) the East line mentioned forms the South line of Blocks seven and eight of the division (Blocks) North West quarter of the Section (31) the West line of this division is the Range line between Town nine North Range two and three east and is the center line of Main Street shown on the Map.

The Philip Mickel division is bounded on the north by the North line of the South part of the North West quarter of Section thirty one of Town nine North Range three East said North line forming the North line of Blocks one and two of this division. The East line of the division is a line drawn parallel to the West line of the Section (31) and lying six hundred and thirty six feet from said West section line. The last mentioned line forms the East line of Blocks one, four, seven and eight of the Section and makes the South line of Blocks seven and eight. The West boundary is the West line of the Section (31) and is the center line of Main Street which is feet wide.

Each division is shown on the Map by the name of the Proprietor which is lettered within the division. Main Street in each division is shown on the Map by the name of the Proprietor which is lettered within the division. Main Street is eighty four feet wide. All other streets are sixty six feet wide. First, second and third Streets running Easterly and westerly and Parker, Saint Philip and Woodard Streets running northerly and southerly do not cross the Rail Road.

I hereby certify that the "Map of the Village of Oakley" to which this paper is attached was made by me at the request of the Proprietors whose names appear upon the face of the Map. Each division being made for the proprietors of the land represented by that part of the Map in which such proprietors name appears.

Andrew Higgins Civil Engineer
and
Land Surveyor

State of Michigan }
County of Saginaw } Sworn to and subscribed before me this 21st day of February A.D. 1868

James Miller [L.S.]
Justice of the Peace.

State of Michigan }
County of Saginaw } On this 21st day of February A.D. 1868 personally appeared before me a Justice of the Peace in and for said County, Isaac S. Rocker known to me to be the person whose name appears upon the Map of the Village of Oakley and acknowledged that he caused the making of that part designated as Isaac S. Rockers division thereof as set forth by Andrew Higgins Civil Engineer and Land Surveyor and that the causing of the making of the Map was his own free act and deed.

James Miller [L.S.] Justice of the Peace.

State of Michigan }
County of Saginaw } On this 21st day of February A.D. 1868 before me a Justice of the Peace for said County personally appeared Henry Parshall known to me to be the same person described as and whose name appears upon the Map of the Village of Oakley and acknowledged that he caused the making of that part designated as the Henry Parshall division thereof as set forth by Andrew Higgins Civil Engineer and Land Surveyor and that the causing of the making of the Map was his free act and deed.

James Miller [L.S.] Justice of the Peace.

State of Michigan }
County of Saginaw } On this 4th day of September A.D. 1868 before me a Notary Public in and for the County of Saginaw personally appeared Philip Mickel who acknowledged that he executed the annexed Plat known as Philip Mickels Division of the Village of Oakley and that such execution was his free act and deed.

A. A. Day [L.S.]
Notary Public
Saginaw County.

The Village of Oakley consists of three divisions, one division being known as Isaac S. Booke's division, one as the Henry Parshall division and one as the Philip Mickle division.

The land occupied by the Isaac S. Booke's division is bounded as follows: Beginning at the North East corner of Section thirty six (36) of Town nine North Range two East and running southerly on the East line of said Section two thousand five hundred and forty one feet thence westerly at right angles to the East mentioned line one thousand three hundred and sixty two feet thence northerly and parallel to the first line mentioned to the North line of said Section (36) the line so described being the West side line of Booke's Street thence easterly on the Section line one thousand three hundred and sixty two and three fourths feet to the place of beginning.

The Henry Parshall division occupies land described as follows: The West part of the North part of the North West quarter of Section thirty one (31) of Town nine North Range three East bounded on the North by the North line of said Section thirty one on the East by a line running southerly from said section line to the South line of the North part of the North West quarter of the section, said line running southerly to its distant from the West line of the Section seven hundred and two feet at all points. The line so described forms the East side line of Post Street. The South line of the division is the South line of the North part of the North West quarter of the Section (31) the East line mentioned forms the South line of Blocks seven and eight of the division (fractional blocks). The West line of this division is the Range line between Town nine North Range two and three East and is the center line of Main Street shown on the Map.

The Philip Mickle division is bounded on the North by the North line of the South part of the North West quarter of Section thirty one of Town nine North Range three East said North line forming the North line of Blocks one and two of this division. The East line of the division is a line drawn parallel to the West line of the Section (31) and being six hundred and thirty six feet from said West Section line. The last mentioned line forms the East line of Blocks One, Four, Seven and Eight of the Section and makes the South line of Blocks seven and eight. The West boundary is the West line of the Section (31) and is the center line of Main Street which is feet wide.

Each division is shown on the Map by the name of the Proprietor, which is lettered within the division. Main Street is eighty four feet wide. All other Streets are sixty six feet wide. First, Second and Third Streets running easterly and westerly and Parker, Short Philip and Woodard Streets running northerly and southerly do not cross the Rail Road.

I hereby certify that the Map of the Village of Oakley to which this paper is attached was made by me at the request of the Proprietors whose names appear upon the face of the Map. Each division being made for the proprietors of the land represented by that part of the Map in which such proprietors name appears.

Andrew Higgins

Civil Engineer
and
Land Surveyor

State of Michigan }
County of Saginaw } ss. Sworn to and subscribed before me this 21st day of February A.D. 1868

James Miller [L.S.]

Justice of the Peace.

State of Michigan }
County of Saginaw } ss. On this 21st day of February A.D. 1868 personally appeared before me a Justice of the Peace in and for said County, Isaac S. Booke known to me to be the person whose name appears upon the Map of the Village of Oakley and acknowledged that he caused the making of that part designated as Isaac S. Booke's division thereof as set forth by Andrew Higgins Civil Engineer and Land Surveyor and that the causing of the making of the Map was his own free act and deed.

James Miller [L.S.]

Justice of the Peace

State of Michigan }
County of Saginaw } ss. On this 21st day of February A.D. 1868 before me a Justice of the Peace for said County personally appeared Henry Parshall known to me to be the same person described in and whose name appears upon the Map of the Village of Oakley and acknowledged that he caused the making of that part designated as the Henry Parshall division thereof as set forth by Andrew Higgins Civil Engineer and Land Surveyor and that the causing of the making of the Map was his free act and deed.

James Miller [L.S.]

Justice of the Peace

State of Michigan }
County of Saginaw } ss. On this 4th day of September A.D. 1868 before me a Notary Public in and for the County of Saginaw personally appeared Philip Mickle who acknowledged that he executed the annexed Plat known as Philip Mickle's Division of the Village of Oakley and that such execution was his free act and deed.

A. A. Day [L.S.]

Notary Public
Saginaw County.



Telephone
(517) 845-4333
Fax (517) 845-2179

OFFICE OF THE
COMMISSIONER OF REVENUE
MAR 13 1995

Susan Wagner
Paralegal

March 8, 1995

Our File No. 94-1820

State Treasurer
430 W. Allegan
Lansing, MI 48922

Re: Beckman

Dear Sir or Madam:

Enclosed please find the following for filing in the above-captioned matter:

- | | |
|---|---|
| ☐ Affidavit | ☐ Judgment |
| ☐ Appearance | ☐ Motion |
| ☐ Answer | ☐ Notice of Affirmative Defenses |
| ☐ Answers to Interrogatories | ☐ Notice of Deposition |
| ☐ Brief | ☐ Notice of Hearing |
| ☐ Complaint | ☐ Proof of Service |
| ☐ Demand for Discovery | ☐ Return of Service |
| ☐ Demand for Jury Trial | ☐ Stipulation and Order |
| ☐ Demand for Pretrial | ☐ Summons |
| ☐ Interrogatories | ☐ Voluntary Dismissal |
| ☐ Check No. _____ in the amount of _____ | to cover the cost of recording fees. |
| ☒ Other: Resolution | |

Please return to this
office after recording.

slw
Enclosures
cc:

Very truly yours,

Patrick J. Greenfelder
Attorney at Law

233 West Broad St. • Chesaning, MI 48616

**NOTICE OF PUBLIC HEARING AND RESOLUTION TO VACATE
PART OF PARKER STREET BETWEEN FOURTH AND FIFTH STREETS
IN THE VILLAGE OF OAKLEY, SAGINAW COUNTY, MICHIGAN**

RECITALS:

WHEREAS, the Village of Oakley is a Michigan general law village, situated in the County of Saginaw, State of Michigan, authorized by Act 288 of the Public Act of 1967, as amended, to vacate part of a street situated in the Village of Oakley;

WHEREAS, all that part of Parker Street running from the south line of Fourth Street to the north line of Fifth Street, as appears in the original plat of the Village of Oakley, County of Saginaw, Michigan, and various maps of said village, has never been used as a street;

WHEREAS, the west half of said portion of Parker Street has for a great many years been used and occupied by the owners of the abutting premises being Lot 1, Block 16 of Isaac S. Rockee's Subdivision in the Village of Oakley, Saginaw County, Michigan and commonly known as 201 W. Fourth Street, Oakley, Michigan; and

WHEREAS, the Council of said village deems it advisable to vacate, discontinue and abolish the west half of said Parker Street running from the south line of Fourth Street to the north line of Fifth Street, pursuant to Section 13 of the Compiled Laws 1948, as amended, the same being MSA 5.1297.

NOW, THEREFORE, BE IT RESOLVED as follows:

1. That the Council of the Village of Oakley, Saginaw County, Michigan does hereby deem and determine that it is advisable to discontinue, vacate and abolish the west half of Parker Street running from the south line of Fourth Street to the north line of Fifth Street reserving unto the Village of Oakley all of said street and easement for drainage and public utilities now existing thereon to the same extent as if said street had not been vacated.

2. The Council of the Village of Oakley, Saginaw County, Michigan does hereby appoint the 13 day of December, 1994, at 7:00 o'clock p.m. of said day in the Council rooms, Village Hall, Oakley, Michigan when they will hear any objection to the discontinuance, vacating, and abolishment of said above described portion of Parker Street in said Village, Saginaw County, Michigan.

3. The Clerk of the Village of Oakley is hereby authorized to publish this resolution in the Tri-County Citizen once each week for three successive weeks prior to December 13, 1994, as provided by said Resolution.

4. That the Clerk of the Village of Oakley is hereby authorized to send notice of said meeting together with a copy of the Resolution, by first class mail not less than 14 days prior to December 12, 1994 to all property owners abutting on the portion of the street proposed to be vacated as shown by the latest assessment roll.

5. That the Clerk of the Village of Oakley shall, within 30 days of this Resolution:


- (a) Record a certified copy of this Resolution with the Register of Deeds for the County of Saginaw, State of Michigan; and
- (b) Transmit a certified copy of this Resolution to the Treasurer for the State of Michigan.

CERTIFICATION

The foregoing Resolution was adopted by the Village Council of the Village of Oakley, County of Saginaw, State of Michigan, following a duly noticed public hearing, at the regular meeting of the Village Council, duly called and held on the 13th day of December, 1994.

VILLAGE OF OAKLEY

BY: James A. Black
VILLAGE CLERK

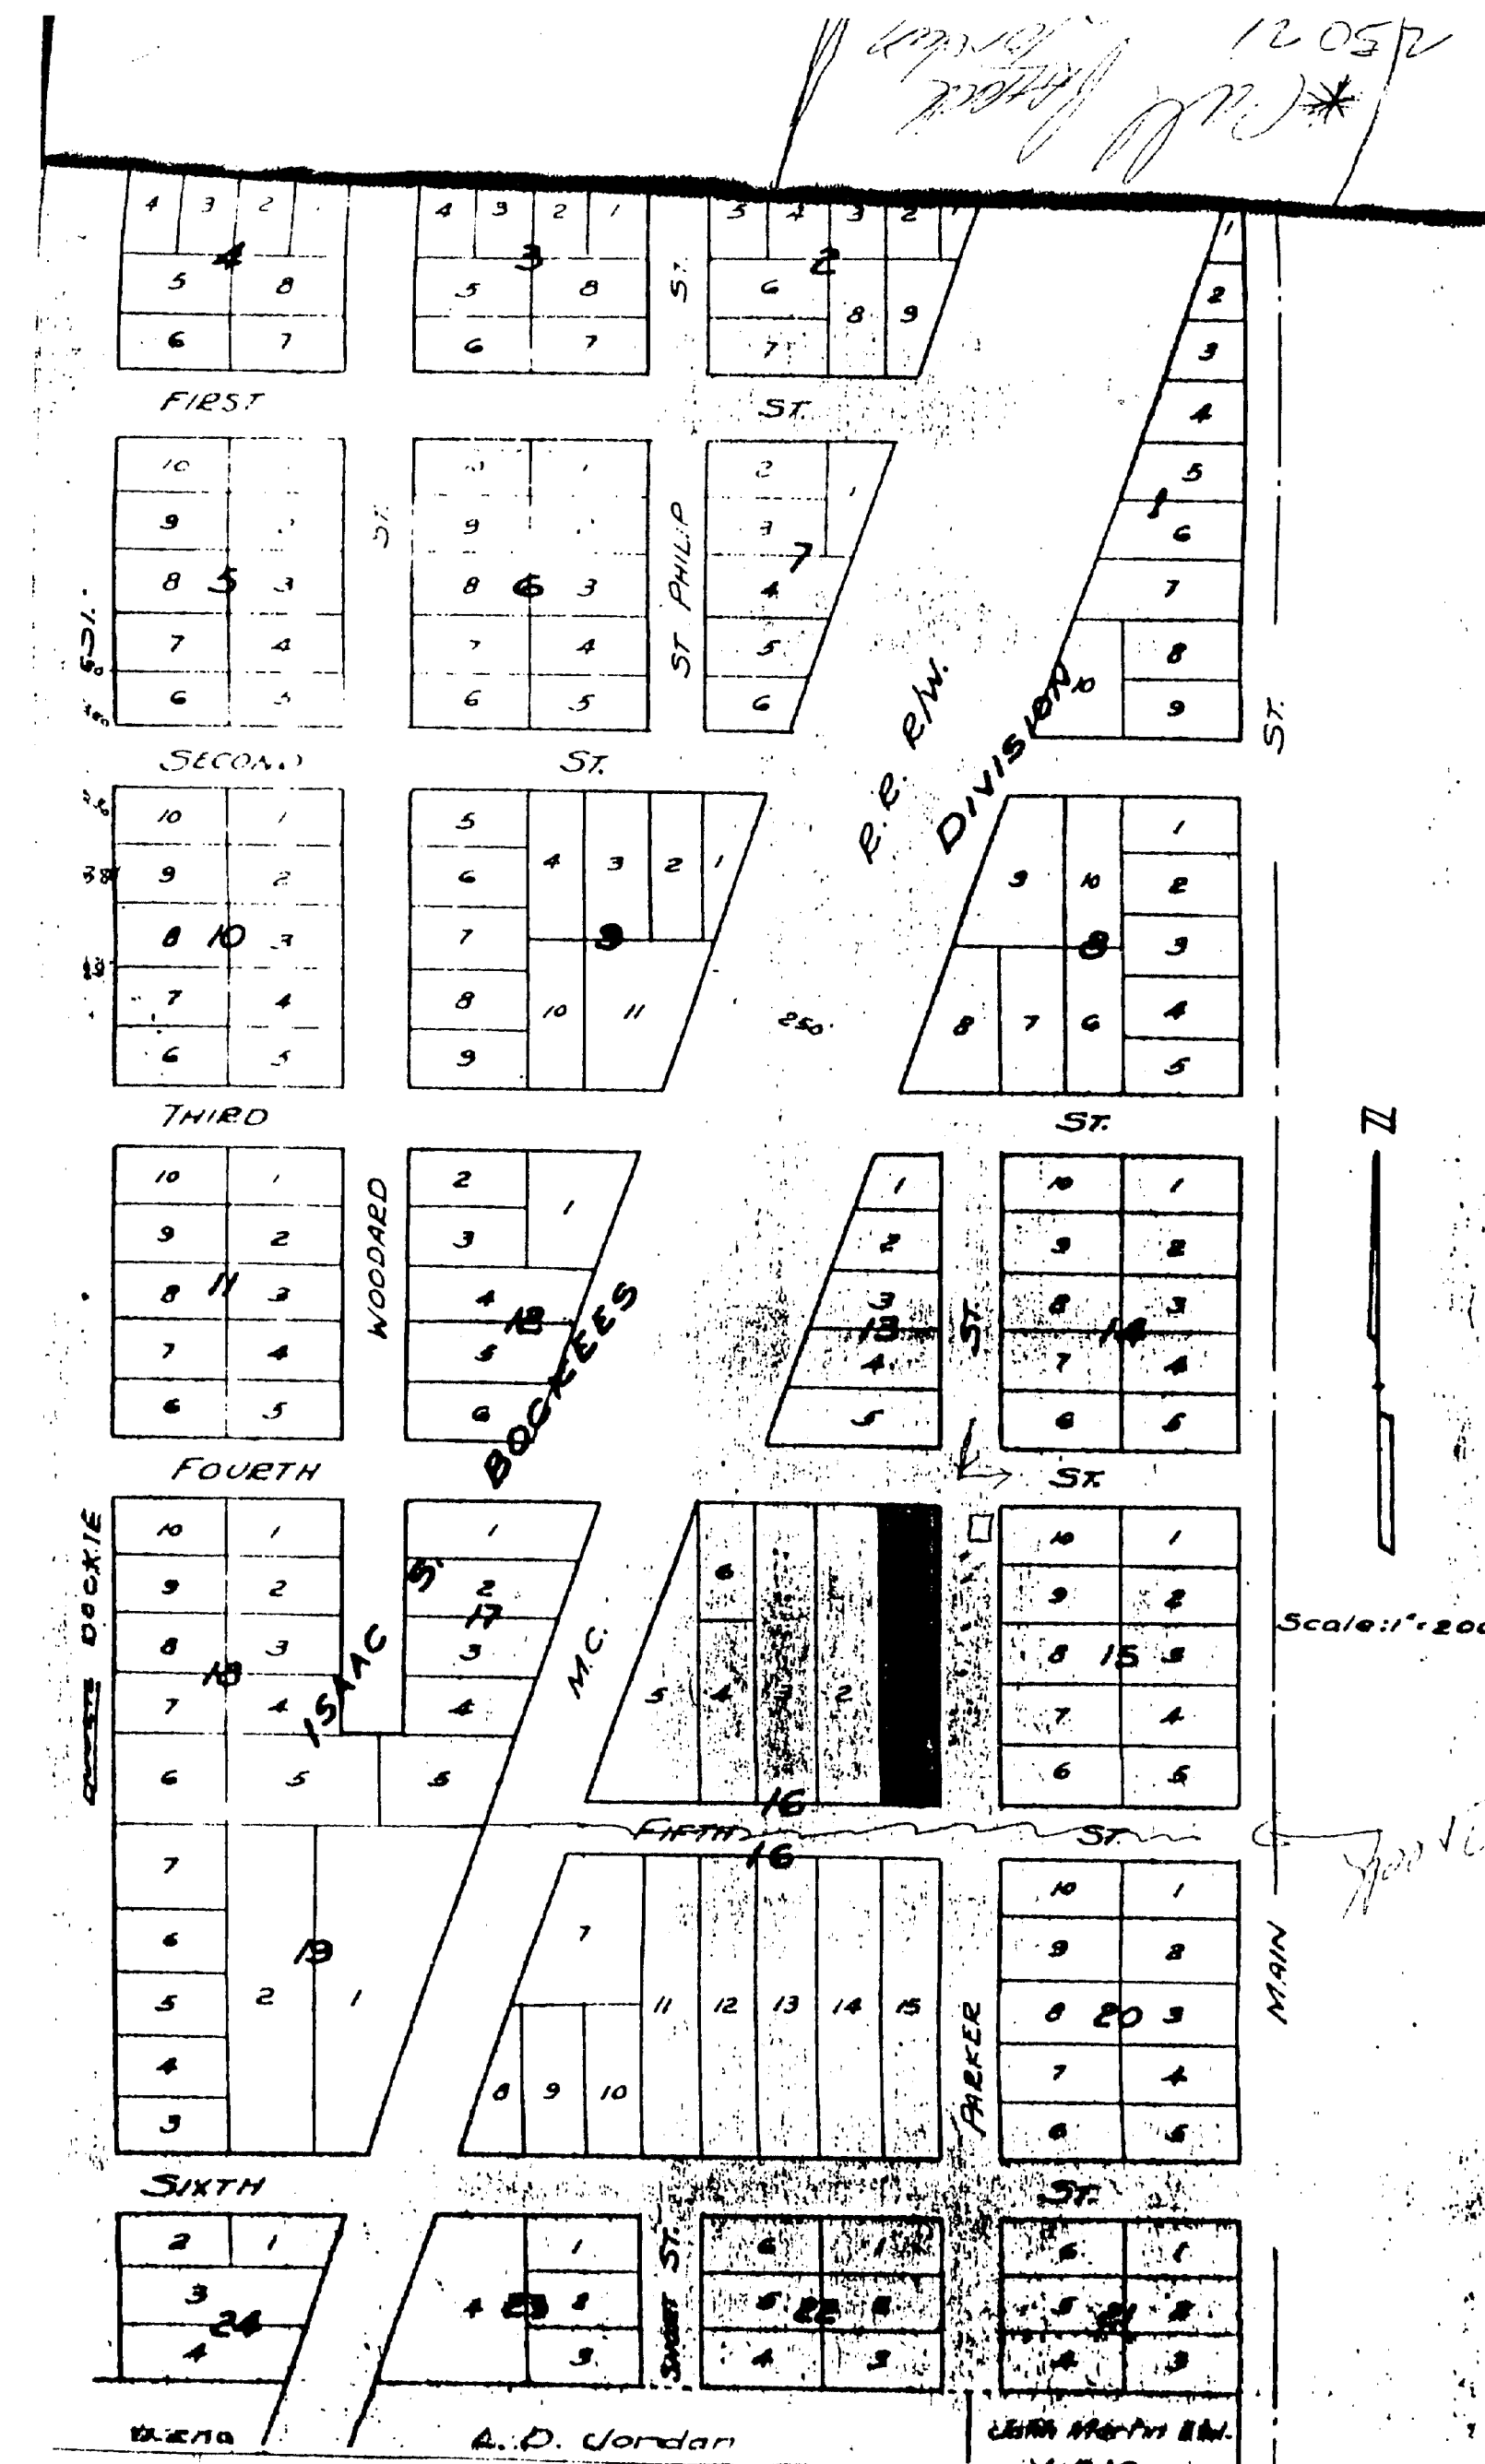

16 X

