

Part One.

MAP


SMITH & HAYDEN'S ADDITION
TO THE

CITY OF SAGINAW

MICHIGAN

Scale 100 Feet = One Inch

North Line of the Sd of the SW 1/4 of Sec 24

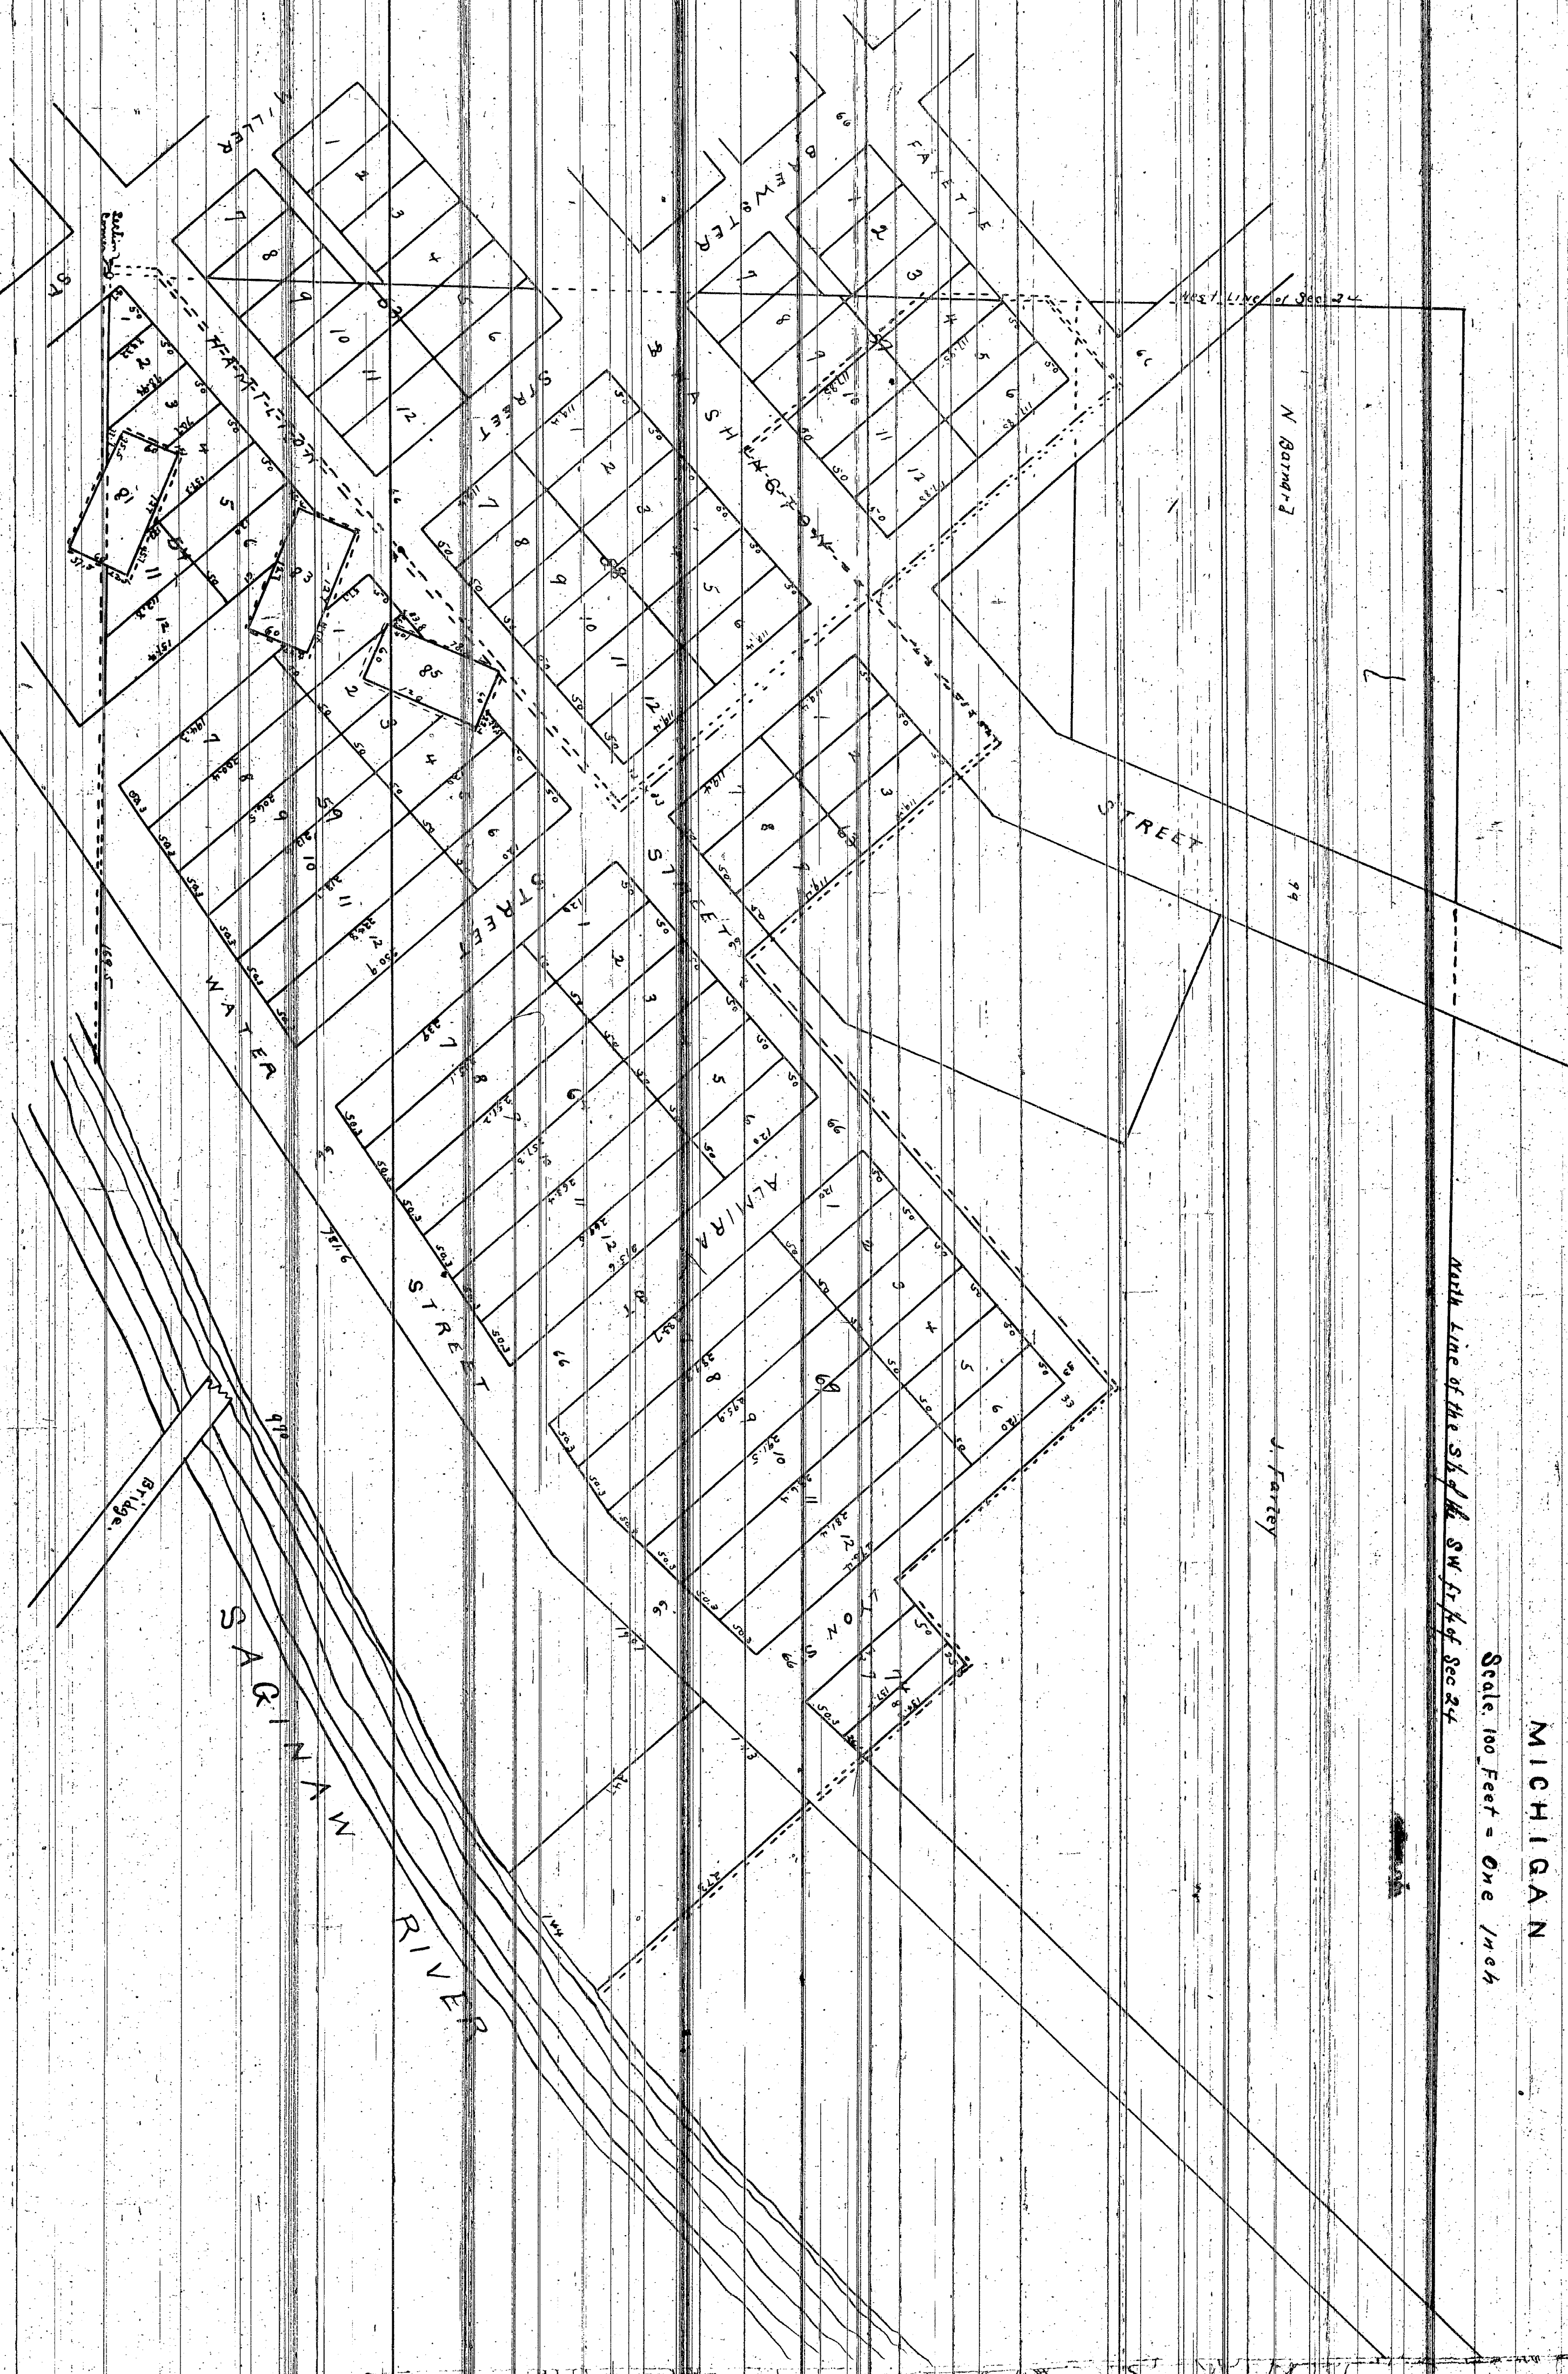

12055

Description

Commencing at the South West corner of Section 24 in T 12 N. R. 4 E. Thence N 103° 14' W on the West line of said Section to the center of Hamilton Street Thence N 46° 15' E in the center of Hamilton Street to the center of Farley Street Thence N 43° 25' W in the center of Farley Street 321 2/3 feet to the center of Washington Street Thence N 46° 15' E in the center of Washington Street 183 feet Thence S 43° 25' E on a line passing through the center of Block 63 according to the Map of Saginaw City in common use 321 2/3 feet to the center of the continuation of Hamilton Street Thence N 46° 15' E in the continuation of the center of Hamilton Street 549 feet Thence S 43° 25' E parallel with Farley Street 282 2/3 feet Thence N 46° 12' E 108 feet Thence S 43° 48' E 484 feet to Saginaw River Thence South Westerly up along the Westerly Shore of said River to the South line of said Section Thence S 88° 12' W on the last mentioned line to the place of beginning excepting lots 83, 85 and that part of 81 north of the South line of said Section said lots 83, 85 & 81 being part of the Plat of the Town of Saginaw as recorded in the Office of the Register of Deeds for the County of Saginaw also the following

Commencing at a the point where the center line of Washington Street intersects the center line of Farley Street Thence S 46° 15' W in the center of Washington Street 183 feet Thence N 43° 25' W on a line passing through the center of Block 57 according to the Map of Saginaw City in common use to the West line of said Section Thence N 103° 14' W on the last named line to the center of Fayette St Thence N 46° 15' E in the extension of the center line of Fayette Street to the center of Farley Street Thence S 43° 25' E in the center of Farley Street to the place of beginning In this above description Magnetic Bearings are given

Know all men by these presents that the land laid out or Platted on the within Map is owned by Almira Smith of Grand Blanc County and State of Michigan and Caroline E Hayden of the City of East Saginaw Saginaw County and State of Michigan that said Map is now executed by the said Almira Smith and Caroline E Hayden as Proprietors and Harrison Cary as Surveyor in accordance with the Provisions of an act to provide for recording town Plats and for vacating the same in certain cases and the acts amendatory thereto and for the purpose of being recorded as Smith & Haydens Addition to the City of Saginaw Saginaw County and State of Michigan

The size of Lots and width of Streets are given on said map in feet and decimals of a foot
In witness whereof we have hereunto set our hands and seals this 10th day of September A.D. 1866.
Representative presence of
H.P. Kerring
W. N. Little

Almira Smith [LS]
Caroline E Hayden [LS]
Harrison Cary [LS]

State of Michigan } ss.
Saginaw County }

On this 15th day of September A.D. 1866 before me a Notary Public in and for said County personally came the above named Almira Smith Caroline E Hayden and Harrison Cary known to me to be the persons who executed the above and who personally acknowledged the execution of the same for the purposes therein expressed

H.P. Kerring [SEAL]
Notary Public in & for
Saginaw Co., Mich

I hereby certify that this Plat is a correct copy of the Plat now on Record in the Register of Deeds Office, being made under the supervision of the Auditor General by tracing the Plat on Record and affixing thereto a carefully compared copy of the Certificate.

Dated the 27th day of July 1911

Atton. B. Nurd.

Clerk, Aud. Gen. Dept.

Registers Office } ss.
Saginaw County }

Received for Record Sept 15th A.D. 1866 at 5 1/2
O'clock P.M. and Recorded in Liber N^o 38

of Deeds, Plats and Maps page 123

Jas. N. Gotee,
Register.

Saginaw
12055

No. D-984

AN ORDINANCE

TO AMEND SECTION 3 OF ORDINANCE No. D-661 ENTITLED, "AN ORDINANCE TO AMEND THE OFFICIAL MAP OF THE CITY OF SAGINAW BY WIDENING THE RIGHT-OF-WAY OF NIAGARA STREET, BY EXTENDING WEST REMINGTON STREET AND WEST HOLLAND AVENUE AND BY ADDING THE EAST AND WEST APPROACHES OF HOLLAND BRIDGE"

The City of Saginaw Ordains:

Section 1. That Section 3 of ordinance No. D-661 entitled "An Ordinance to Amend the Official Map of the City of Saginaw by Widening the Right-of-Way of Niagara Street by Extending West Remington Street and West Holland Avenue and by adding the East and West Approaches of Holland Bridge," be, and the same is hereby amended to read as follows:

Section 3. That the official map of the City of Saginaw is hereby amended by adding to West Holland Avenue a parcel of land described as:

From a reference point at the intersection of the southerly line of Bristol Street with the westerly line of the New York Central right-of-way, this point being 112.12 feet easterly of the easterly line of Hamilton Street measured along the southerly line of Bristol Street thence southerly along the westerly line of the New York Central right-of-way 212.5 feet, this point being the point of beginning; thence continuing southerly along said westerly right-of-way line 75 feet; thence easterly to a point on the easterly line of the New York Central right-of-way, which point is 268 feet southerly of the southerly line of Bristol Street measured along said easterly right-of-way line; thence northerly along the easterly line of the New York Central right-of-way 75 feet; thence westerly to the point of beginning;

and by adding thereto a limited access parcel described as:

Commencing at the intersection of

the southeasterly line of Hamilton Street and the northeasterly line of Brewster Street; thence northeasterly along the southeasterly line of Hamilton Street 40.0 feet; thence easterly to a point on the southeasterly line of Lot 2, Block 59, Smith & Hayden's Addition, said point being one foot southwesterly of the easterly corner of Lot 2; thence easterly to a point on the westerly line of the New York Central Railroad right-of-way 160 feet northerly of the northeasterly line of Brewster Street, measured along said right-of-way line; thence southerly 160 feet along the westerly line of the New York Central Railroad right-of-way to the northeasterly line of Brewster Street; thence northwesterly along the northeasterly line of Brewster Street to the point of beginning, vehicular access thereto being expressly prohibited from the northerly side thereof and from the southwesterly side thereof, except from the northwesterly 55 feet of said southwesterly side and except from the southeasterly 35 feet of said southwesterly side.

Section 2. That this ordinance shall take effect July 1, 1971.

Enacted June 21, 1971

WARREN C. LIGHT
Mayor

E. A. DONALDSON
City Clerk

I, E. A. DONALDSON, Clerk of the City of Saginaw, do hereby certify that the above is a true and correct copy of Ord. No. D-984 which was enacted by the Council of the City of Saginaw June 21, 1971 which amends the official map of the City by extending West Remington and West Holland and by adding East and West approaches of Holland Bridge in Lot 2, Block 59, Smith & Hayden's Addition in the City of Saginaw.

E.A. Donaldson
E.A. Donaldson, City Clerk


CITY OF SAGINAW

MICHIGAN



1969

12055

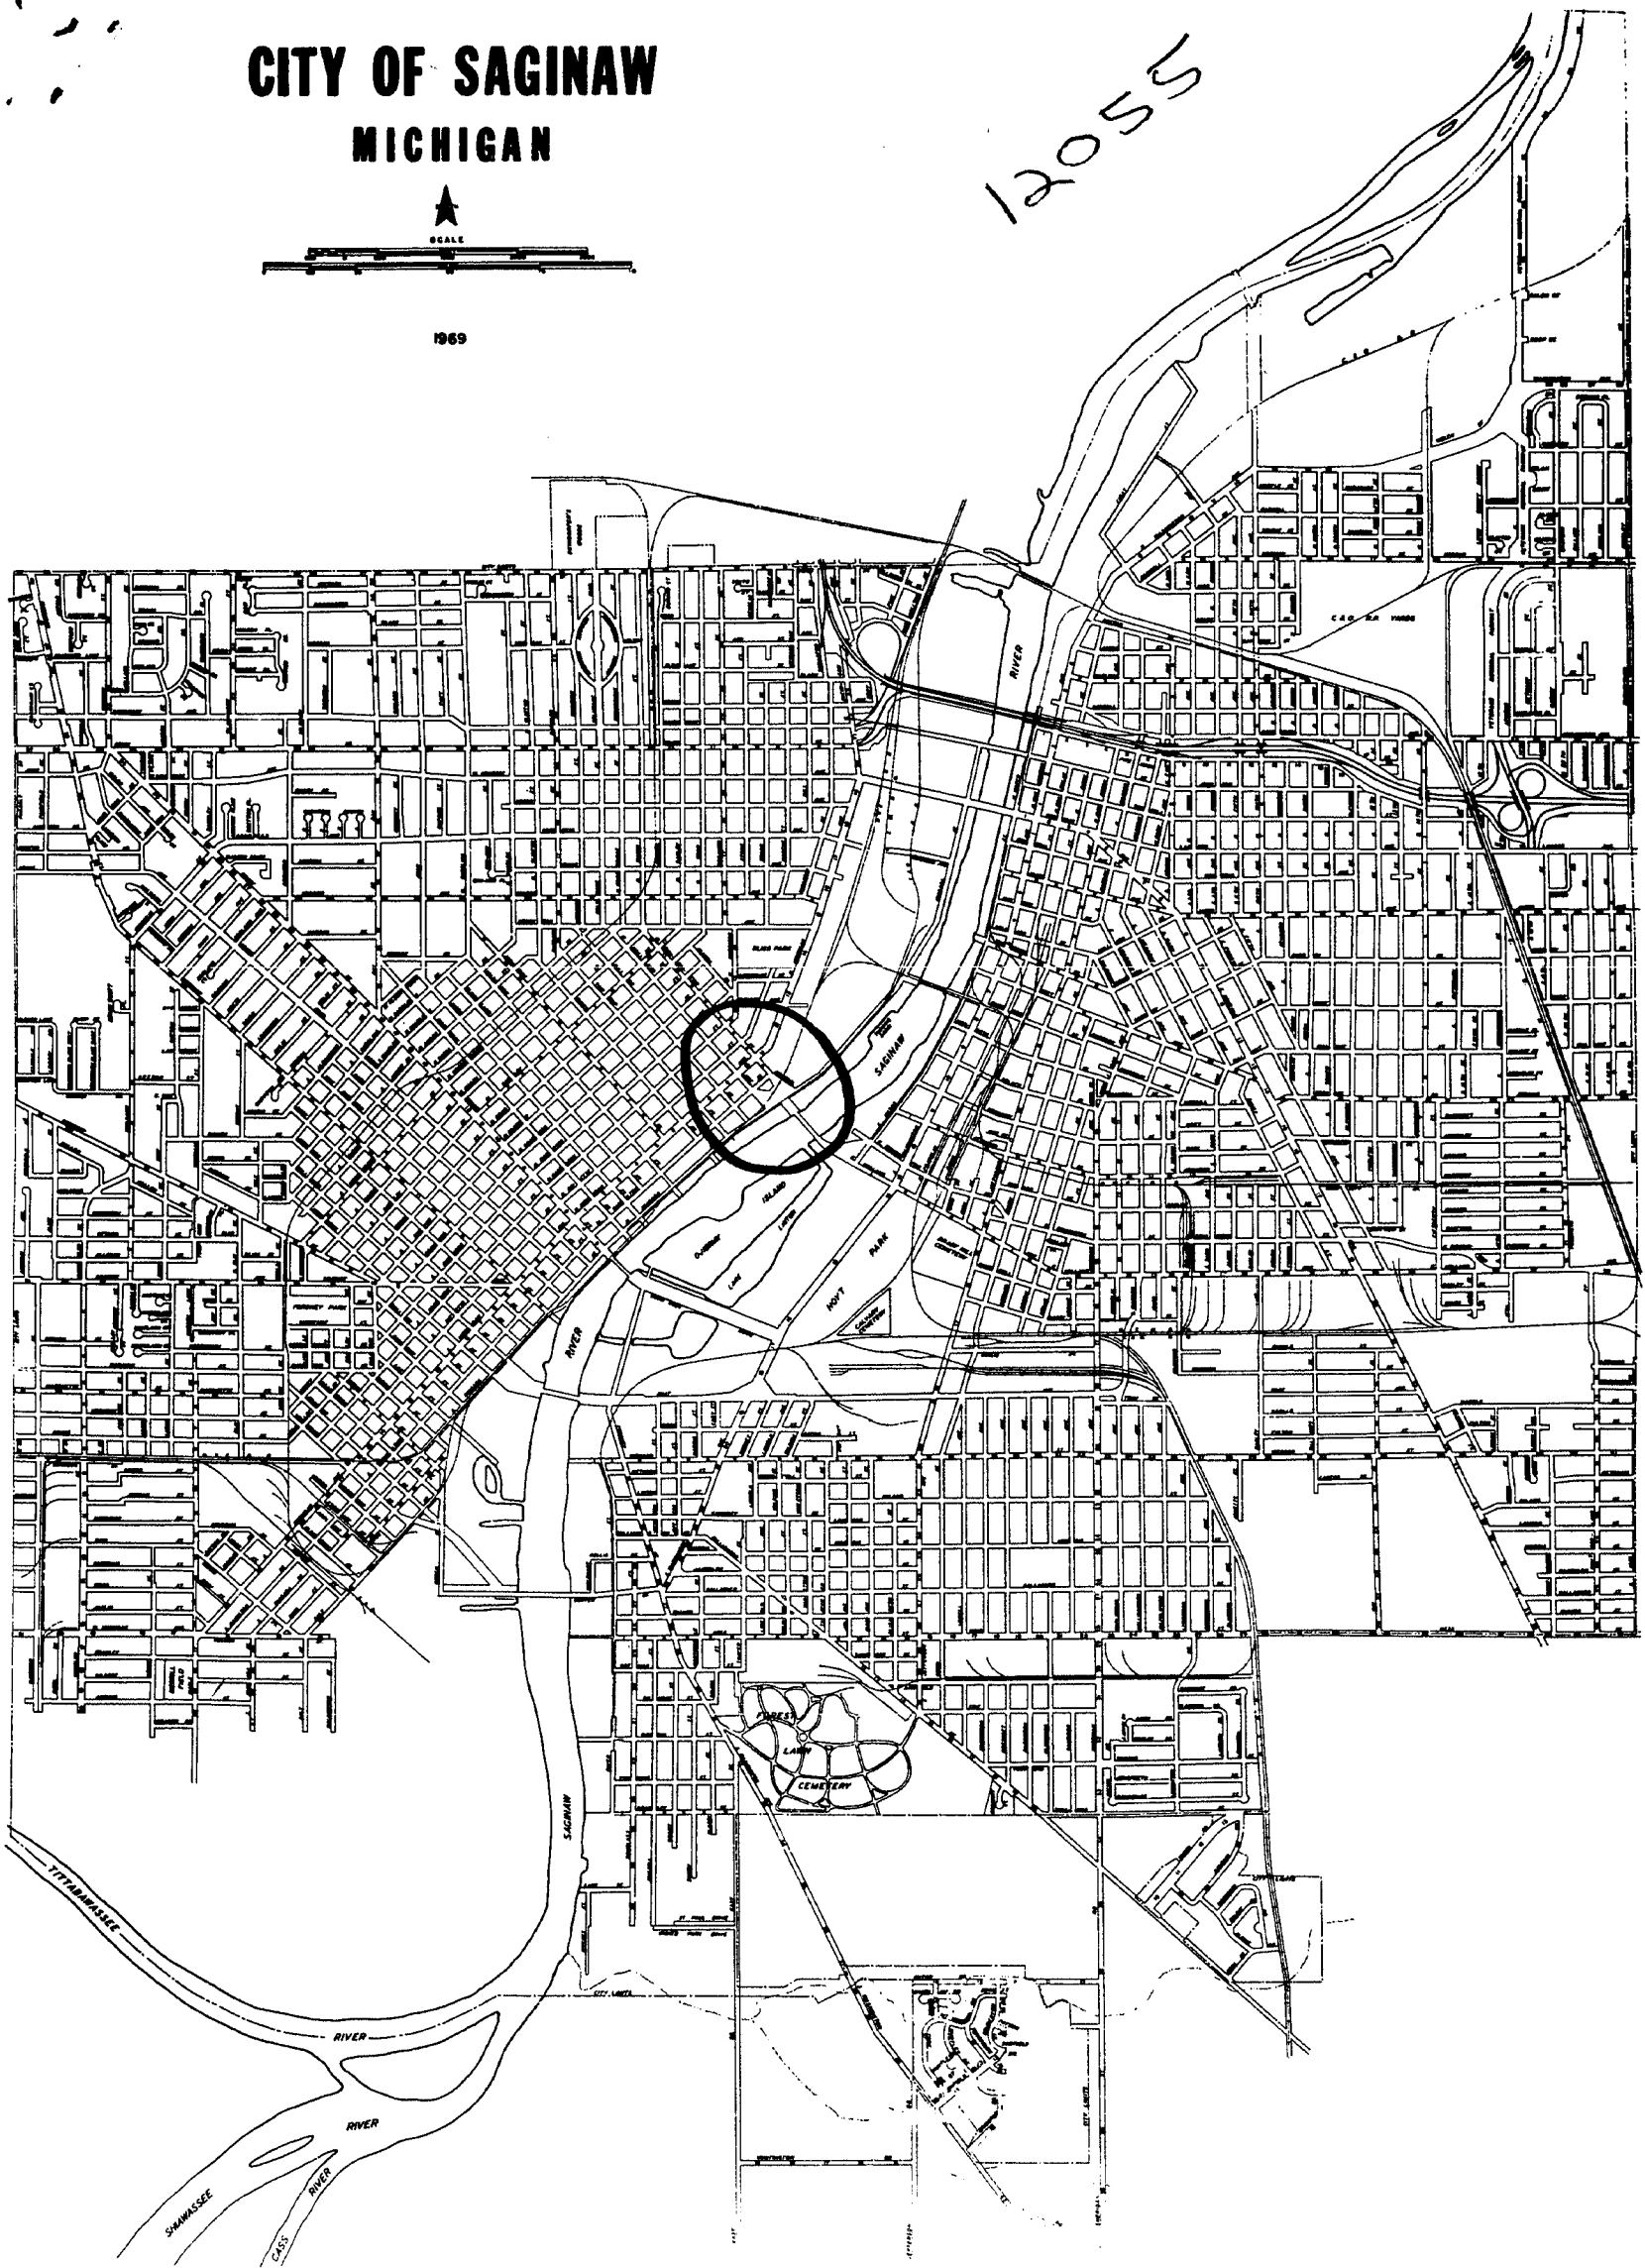

Saginaw
12055

NO. D-1075

**AN ORDINANCE TO VACATE A PORTION OF HAMILTON
STREET LYING NORTHEASTERLY OF WEST BRISTOL
STREET**

The City of Saginaw Ordains:

Section 1. That the easterly one-half of Hamilton Street lying between the northerly line of West Bristol Street and a line 115.46 feet northeasterly thereof measured along the centerline of Hamilton Street (said line lying at a right angle to the centerline of Hamilton) in Smith and Hayden's Subdivision, be, and the same is hereby vacated.


Section 2. That this ordinance shall take effect August 9, 1973.

Enacted: July 30, 1973.

PAUL H. WENDLER
Mayor

ELIZABETH A. DONALDSON
City Clerk

I, Elizabeth A. Donaldson, Clerk of the City of Saginaw, do hereby certify that the above is a true and correct copy of ordinance No. D-1075, vacating a portion of Hamilton Street lying northeasterly of West Bristol Street in Smith and Hayden's Subdivision, enacted by the Council of the City of Saginaw July 30, 1973.

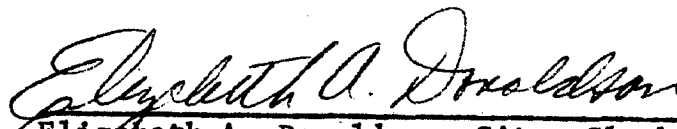
Elizabeth A. Donaldson, City Clerk

CITY OF SAGINAW MICHIGAN



1972

12055

