


Portone

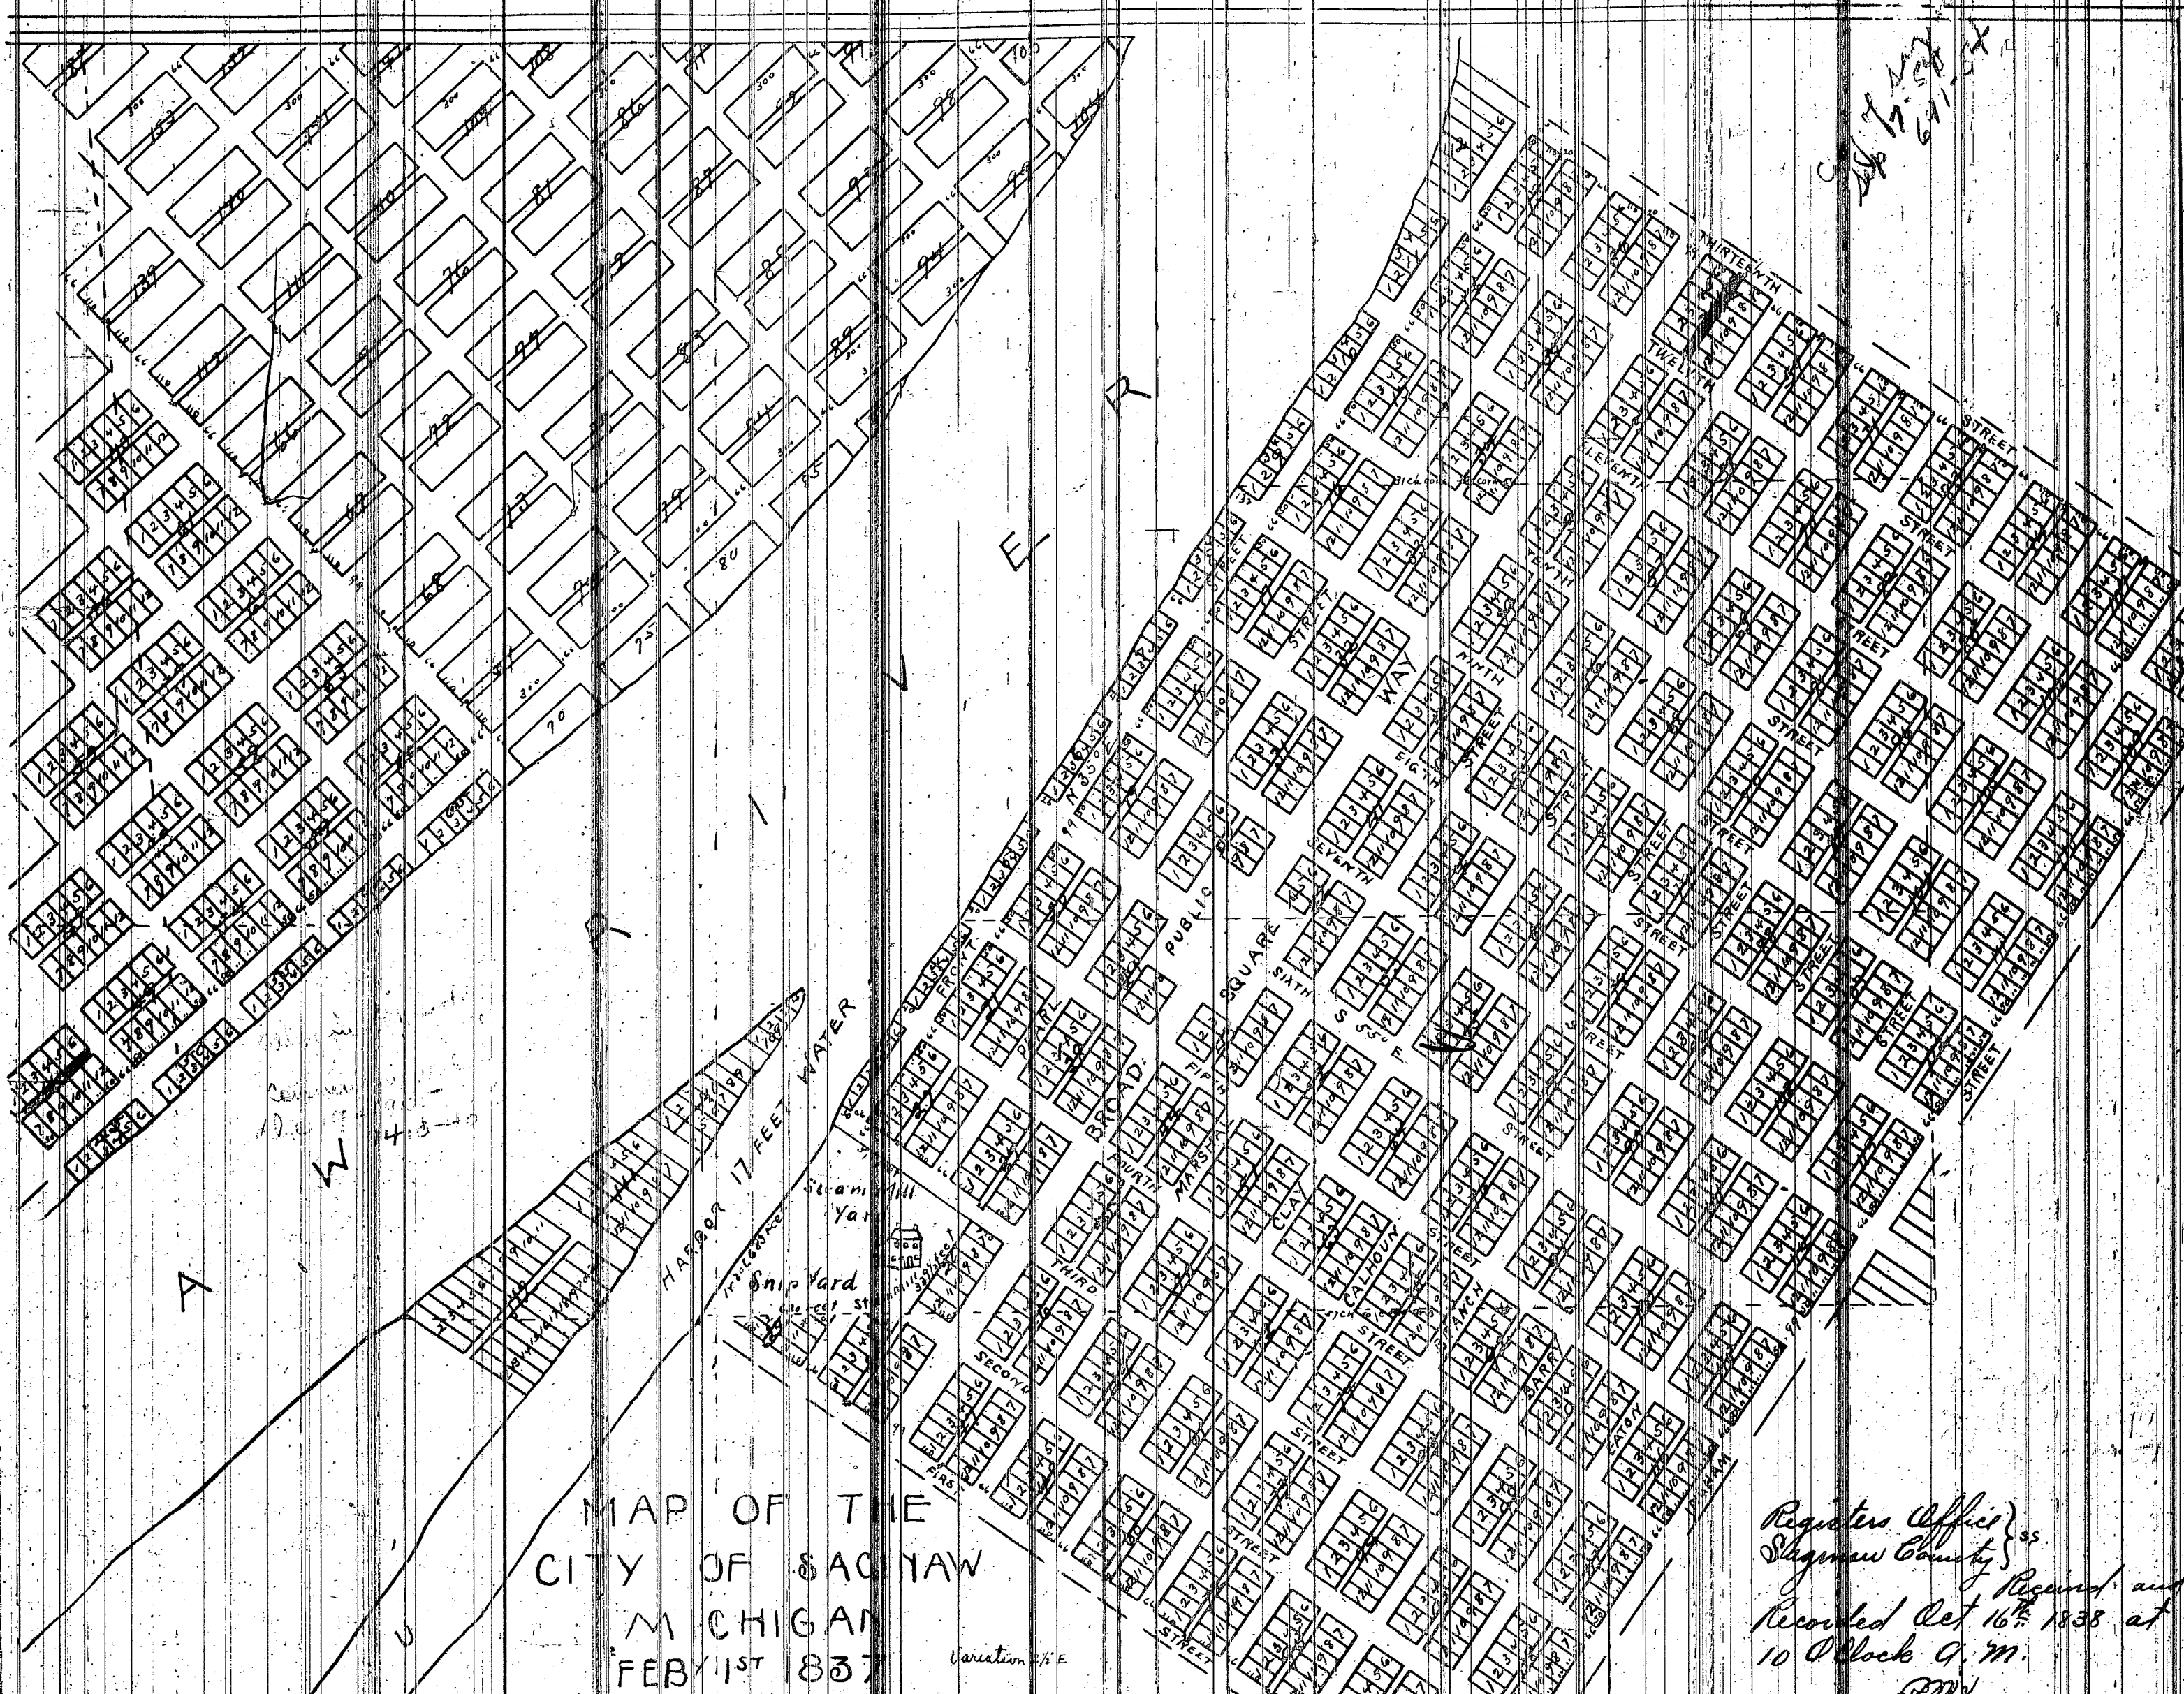

Registers Office,
Saginaw County,
Recorded and
Recorded Oct 16th 1838 at
10 O'clock A.M.

W. M. Deputy Register

SCALE OF 100 FEET TO AN INCH

Surveyed for Norman Little, John S. Mackie, Samuel Oakley,
William Junison Jr. By Eleazer Jewett Co. Surveyor

Plan of Saginaw City
Situated on the North East fractional quarter Section 26, North West 1/4
of Section 26 & 1/4 of S.E. 1/4 of Section 23 also the S.E. 1/4 of Section 24
and North E. 1/4 of Sec 25 all in Town 12 North R. 14 East.

NOTE: Washington & Court Streets 99 feet wide & all the other Streets 66 feet
the width & depth of lots as designated on Map except on the West side
of Water Streets on West side of Saginaw River which said lots are 80
feet deep the Street having been moved back 25 feet.

In presence of
S. G. Watson

Norman Little for himself
Co-partners John S. Mackie
Samuel Oakley & Wm Junison Jr


State of Michigan }
Saginaw County }

Personally appeared before me Norman Little
known to me to be one of the Proprietors described in & who caused
this Map to be made & acknowledged that the within is a true Plat
of the City of Saginaw as related for himself, John S. Mackie,
Samuel Oakley, William Junison Jr. February 1st 1837, Taken at
Saginaw City, October 15th 1838

In presence of
S. G. Watson

I hereby certify that this Plat is a correct copy of the Plat now on Record in the Register of
Deeds Office, and made under the supervision of the Auditor General by tracing the
Plat on Record and affixing thereto a carefully compared copy of the Certificate.


Dated this 3rd day of August 1911
Alton B. Hand,
Clerk and Gen. Regt.

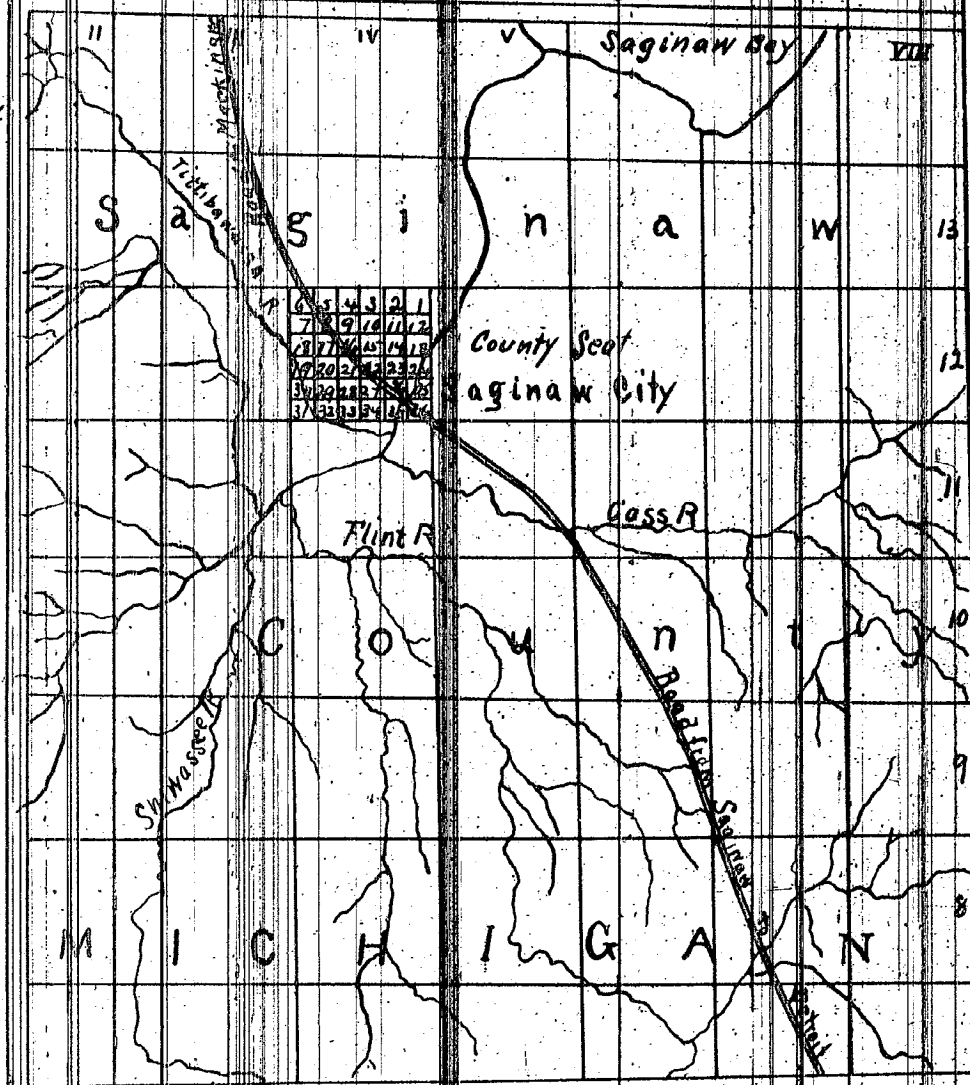

12057

VACATED BY ORDINANCE D-130
CITY COUNCIL 12-22-1949

Part Two.

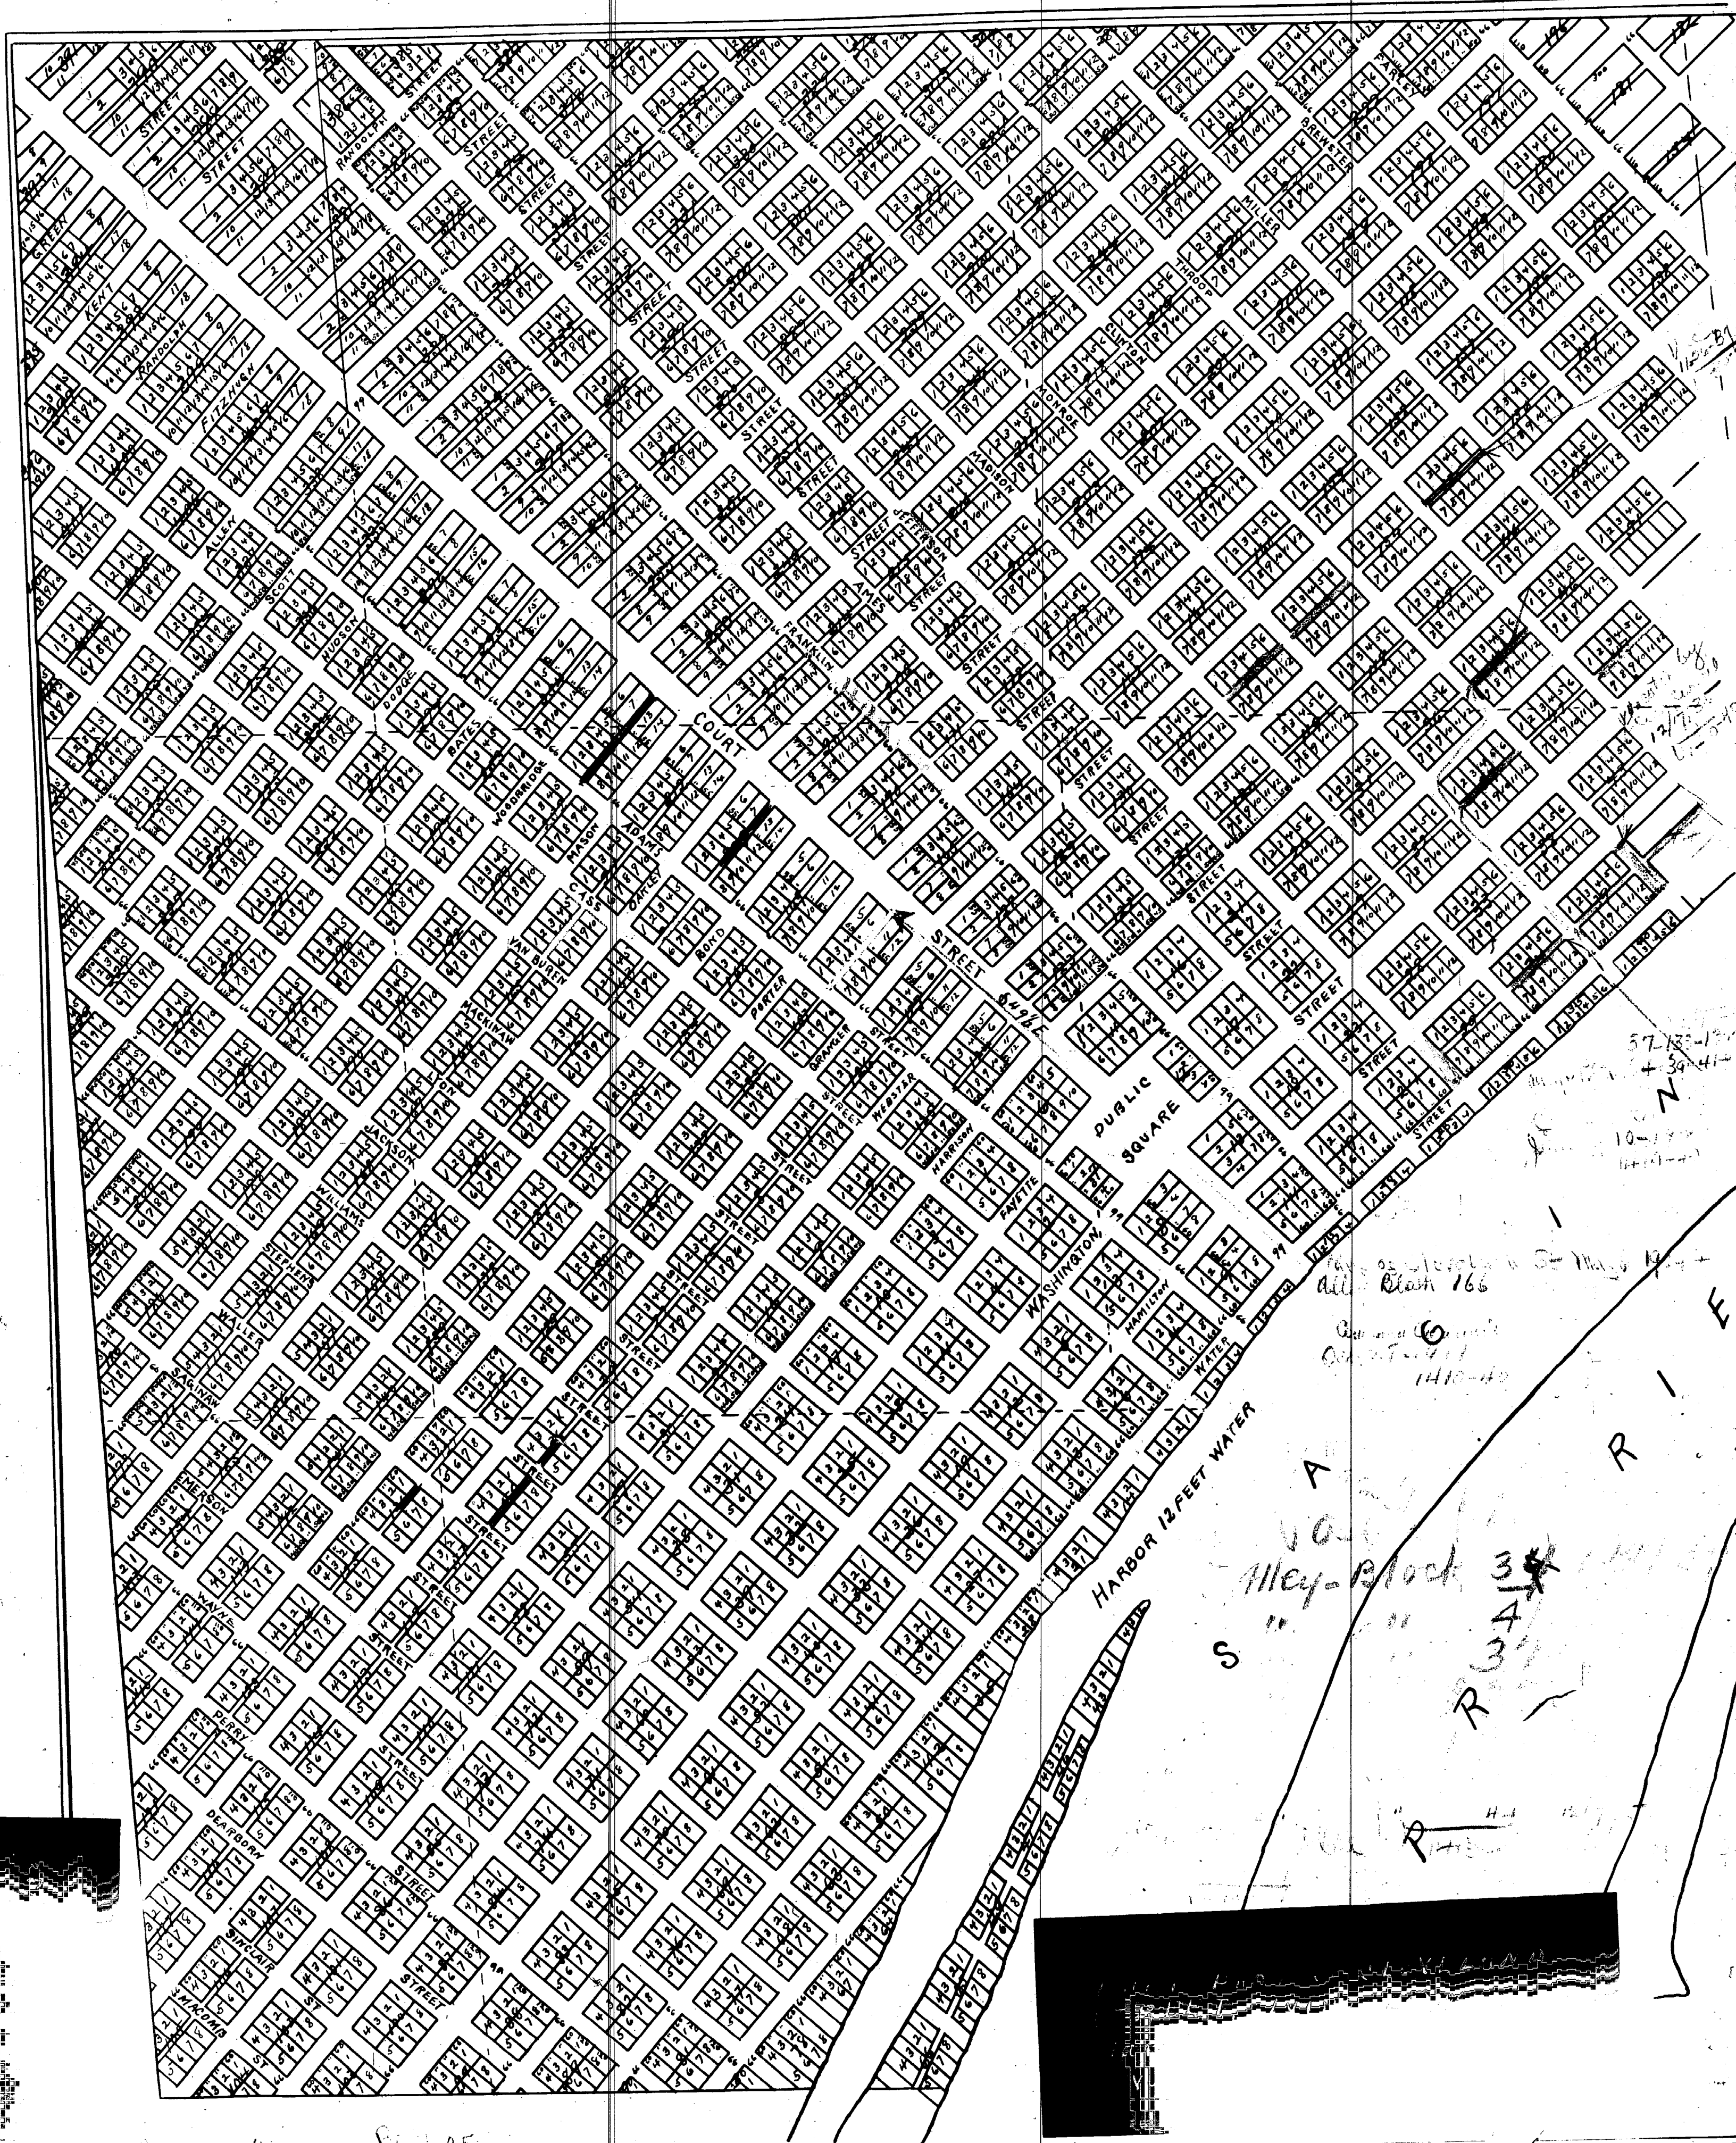

57-133-121
+ 39-41
N
0-177
14-17-41

Date 02-11-1941
 Alt. Class 166
 C. 100-100
 Oct. 17-41
 1410-40

A
 100
 Alley-Block 3
 " " 4
 S " 3
 R

HARBOR 12 FEET WATER

✓ PLAT- NORTH OF CASS STREET CITY SAGINAW

In the matter of the petition
of Jackson and Church Co to change
city plat and vacate
portion of Cleveland Street

Chancery Liber L page 179
File 9503
Liber 291 of Deeds page 569

It is hereby ordered, adjudged and decreed that that portion
of Cleveland, Street in said City of Saginaw Michigan, described as ;A
strip of land fourteen(14) feet wide and extending along the entire length
of the south end of Block (29) twenty nine in the Division of the city of
Saginaw north of Cass Street according to the recorded plat thereof and
formerly platted and occupied as a part of Cleveland Street ve and the same is
hereby vacated and that said street in said respect be and the same is aff-
ected by such vacation and alteration hereby abandoned.

Curts & Taylor
Plat Examiners

Vol- 146- Page-12057 ✓

✓ PLAT- EMMERSON'S ADDITION CITY SAGINAW


In the matter of the Petition
of John A. Welles
and Curtis Emmerson
for an order to vacate a part
of the plat of Emmerson's
addition (so called) to the
city of East Saginaw)

C C Journal
Liber C Page 277
dated June 19-1865

It satisfactory appearing to the court by evidence that notice
of the Petition filed by the said petitioners, was posted up in a public
place in the city of East Saginaw and on the Court House door of the Saginaw
County Court House, and a copy thereof, printed and published in the east Sag-
inaw Courier, a newspaper printed and published in the county of Saginaw,
Sixty days prior to the sixth day of June, instant that being the first day
of the term of this court and there being no reasonable objection to the
prayer of the petitioners, therefore, it is hereby ordered that the following
portion of the plat of Emerson Addition (so called) to the city of East Sag-
inaw Michigan, made by H.C. Carleton in 1863, and of record in the Register of
Deeds Office of Saginaw County, Michigan, in Liber J of Deedson page 243, be
and the same is hereby vacated to wit: All that part of said plat that lies
east of the center line of Cass Street so called, and south of the center line
of ~~Cass~~ Street so called to the end that a new plat of so much as is hereby
vacated, may be filed and recorded in its stead. The land embraced
in said plat being within the county of Saginaw and State of Michigan.

Curts & Taylor
Plat Examiners

Vol- 148- Page-12196 ✓

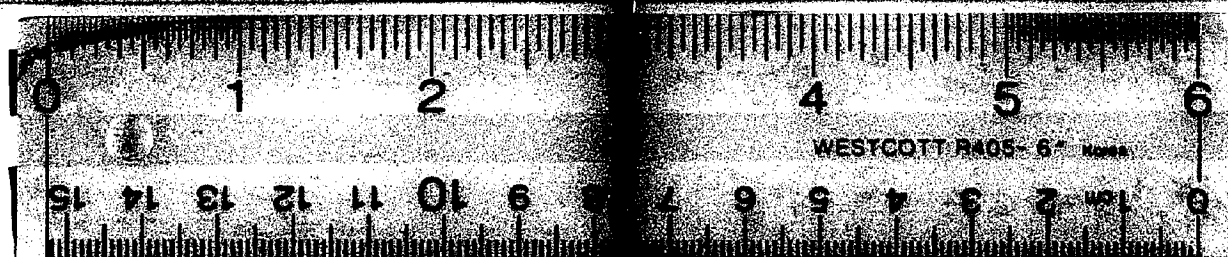

16 X

✓ PLAT-- HOYT'S PLAT CITY SAGINAW

In the matter of the petition)
of Symonds Brothers and Co;)
for the vacation of certain portions
of Millard Street in Hoyt's Plat.
in the city of Saginaw Michigan.

C. C. Calender Liber K page 305.
File 8560
Liber 275 of Deeds page 118
dated March 14-1910

At a session of said court, held at the court house in the
city of Saginaw County of Saginaw State of Michigan, on the 14th day of March
A.D. 1910

On motion of Pennay and Harris, Solicitors for said petitioner
it is ordered adjudged and decreed and this court by virtue of the authority
therein, vested and in pursuance of the statute in such cases made and provided,
doth order adjudge and decree that said piece of land, described in said peti-
tioners petition as being a strip of land, Three feet-(3 feet) wide on the
south side of Millard Street lying north of property owned by said petitioner
in Block Twenty three(23) of Hoyt's Plat of East Saginaw and south of the south
line of the sidewalk on the south side of Millard Streets and running east and
west the entire length of said petitioners, property from the west line of
Washington Avenue on the east to the ~~east line of Washington Avenue on the east~~
to the east line of the Cincinnati Saginaw and Mackinaw Rail way, on the west
is hereby vacated, altered and abandoned as prayed for in petitioners petition
and that said plat is hereby modified to this effect and also that the portion
of Millard Street lying north of said petitioners property in Block twenty
three(23) of Hoyt's Plat of East Saginaw now a part of the city of Saginaw,
Michigan, between the south line of the sidewalk on the south side of Millard
Street and the south line of the pavement, proposed and ordered by the city
of Saginaw, to be laid on Millard Street between Washington Avenue and Water
Street during the year A.D. 1910 and extending East and west the entire
length of said petitioners property from the west line of Washington
Avenue on the east to the east line of the Cincinnati, Saginaw and Mackinaw,
Railway on the west be so vacated, altered and abandoned.

Curtis & Taylor
Plat Examiners

Val- 146- Page 120 57 ✓

✓ PLAT, - SAGINAW

Valley Produce Co A Corporation
of Saginaw, Produce and Cold Storage Company, of
Saginaw, Michigan and Catherine A Schmidt,
doing business as the H.M. Schmidt,
Company, of Saginaw, Michigan.
Complainants,
Jackson, Church, Wilson, Company, and City of Saginaw,
Defendants.

C C Calender, Liber k
pg 313
File 8575
Liber 264 of Deeds
pg 591
Dated May 12 1910

At a session of said court held at the Court House,
City of Saginaw, County of Saginaw, State of Michigan, on the 12th day of
May 1910.


It is hereby adjudged and decreed that the vaca-
tion and closing of that part of Monroe Street between the westerly line
of Niagara Street and the easterly line of Hamilton Street is a necessary
public improvement and the action of the common council of the city of
Saginaw in ordering that part of said street vacated is hereby declared to be
regular and in accordance with the provisions of law and its action, is hereby
ratified and confirmed and it is further adjudged and decreed that that part
of Monroe Street is hereby vacated and closed.

Wm. R. Kenarick
Circuit Judge

A.C. Lea.
Dept Reg in chancery

Curtis & Taylor
Plat Examiners

Vol-146- Page-1205-7

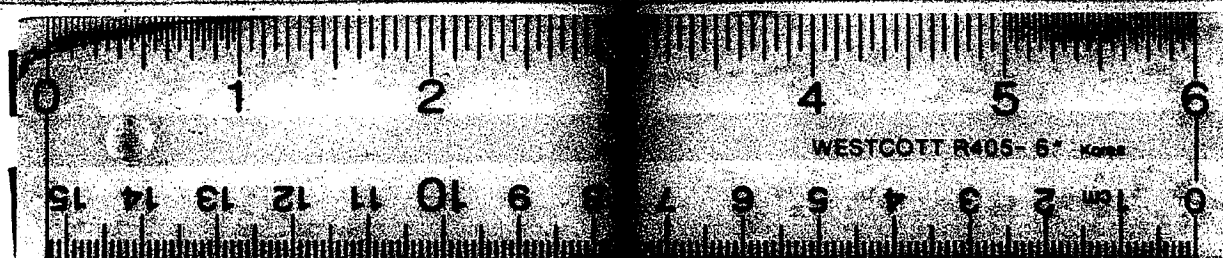

16 X

✓ PLAT - HOYT'S PLAT CITY SAGINAW

In the matter of the Petition
of Wicks Bros, for the
vacation of certain
streets and parts of streets in
Hoyts Plat of the city
of Saginaw.

Chancery Liber K Page 12
File 7975
dated December 2nd, 1907

On motion of Beach and Okufe and Rockwith,
solicitors, for said petitioners, it is ordered, adjudged and decreed and this
court, by virtue of the authority therein, vested and in pursuance of the statutt
in such cases made and provided doth order adjudge and decree that Carlisle
Street from Washington Avenue, to Water Street, Astor Street, from Washington,
Avenue, to the Baginaw River, Water Street from the North line of Carlisle
Street to Astor Street abd three feet off the easterly side of Water Street
extending across Carlisle Street andalso three feet off the easterly side of
Water Street in front of lots one to six inclusive, all in Block fourteen in
Hoyts Plat, to the city of East Saginaw, now a part of the city of Saginaw,
be vacated, altered and abandoned and said plat is hereby modified, to this
effect.

Curts & Taylor
Plat Examiners

Vol- 146- Page- 12057 ✓

✓ PLAT -HOYTS NORTHERN ADDITION CITY SAGINAW

In the matter of the petition
of Pere Marquette Railroad
Company, for vacation, of certain, parts of
north Washington Avenue in Hoyts, Northern Addition
of the city of East Saginaw, now Saginaw, Michigan/

C C Calender K Page 44 1
File 8831
dated Feb 20, 1911


ORDERED: adjudged and decreed that that part of North Washington
Avenue, viz: A strip of land commencing at a point on the east line of North
Washington, Avenue, Three Hundred ninety six(396) feet north of the north
line of Porter Street, Thence northerly on said east line of Washington, Avenue,
seventy five, (75) feet, to a point four hundred seventy one(471) feet from
said north line of Porter Street Thence at right angles with said east
line of north Washington, Avenue westerly a distance, of Twenty five, (25)
feet to a point Thence southerly parallel with said westerly line of north
Washington Avenue a distance of ~~Seventy~~ five(25) feet. Thence easterly a distance
of twenty ~~five~~, (25) feet to place of beginning. Being parts of north Washington
Avenue, in Hoyts Northern Addition to the city of East Saginaw, now a part of
the city of Saginaw, Michigan, is hereby modified to this effect and the court,
doth further order that the proceedings, in this cause, be recorded by the Re-
gister of this court, with the records of this court,

Wm G Gage,
Circuit Judge

Counter-signed, A.C.Leace,
Depty, Recorder.

Curts & Taylor
Plat Examiners

Vol- 146- Page- 12054 ✓

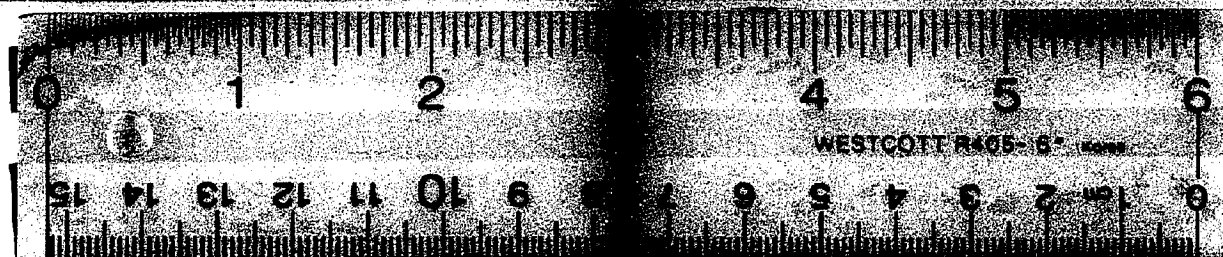

16 X