4784

1206

47 84

„DE BEUL'S."

Subn. of the W'ly 411.$\frac{30}{100}$ Ft. of OUT LOT 8.

M. MORAN FARM P. C. 182.

lying SOUTHERLY of HANCOCK AVE.

DETROIT, MICH.

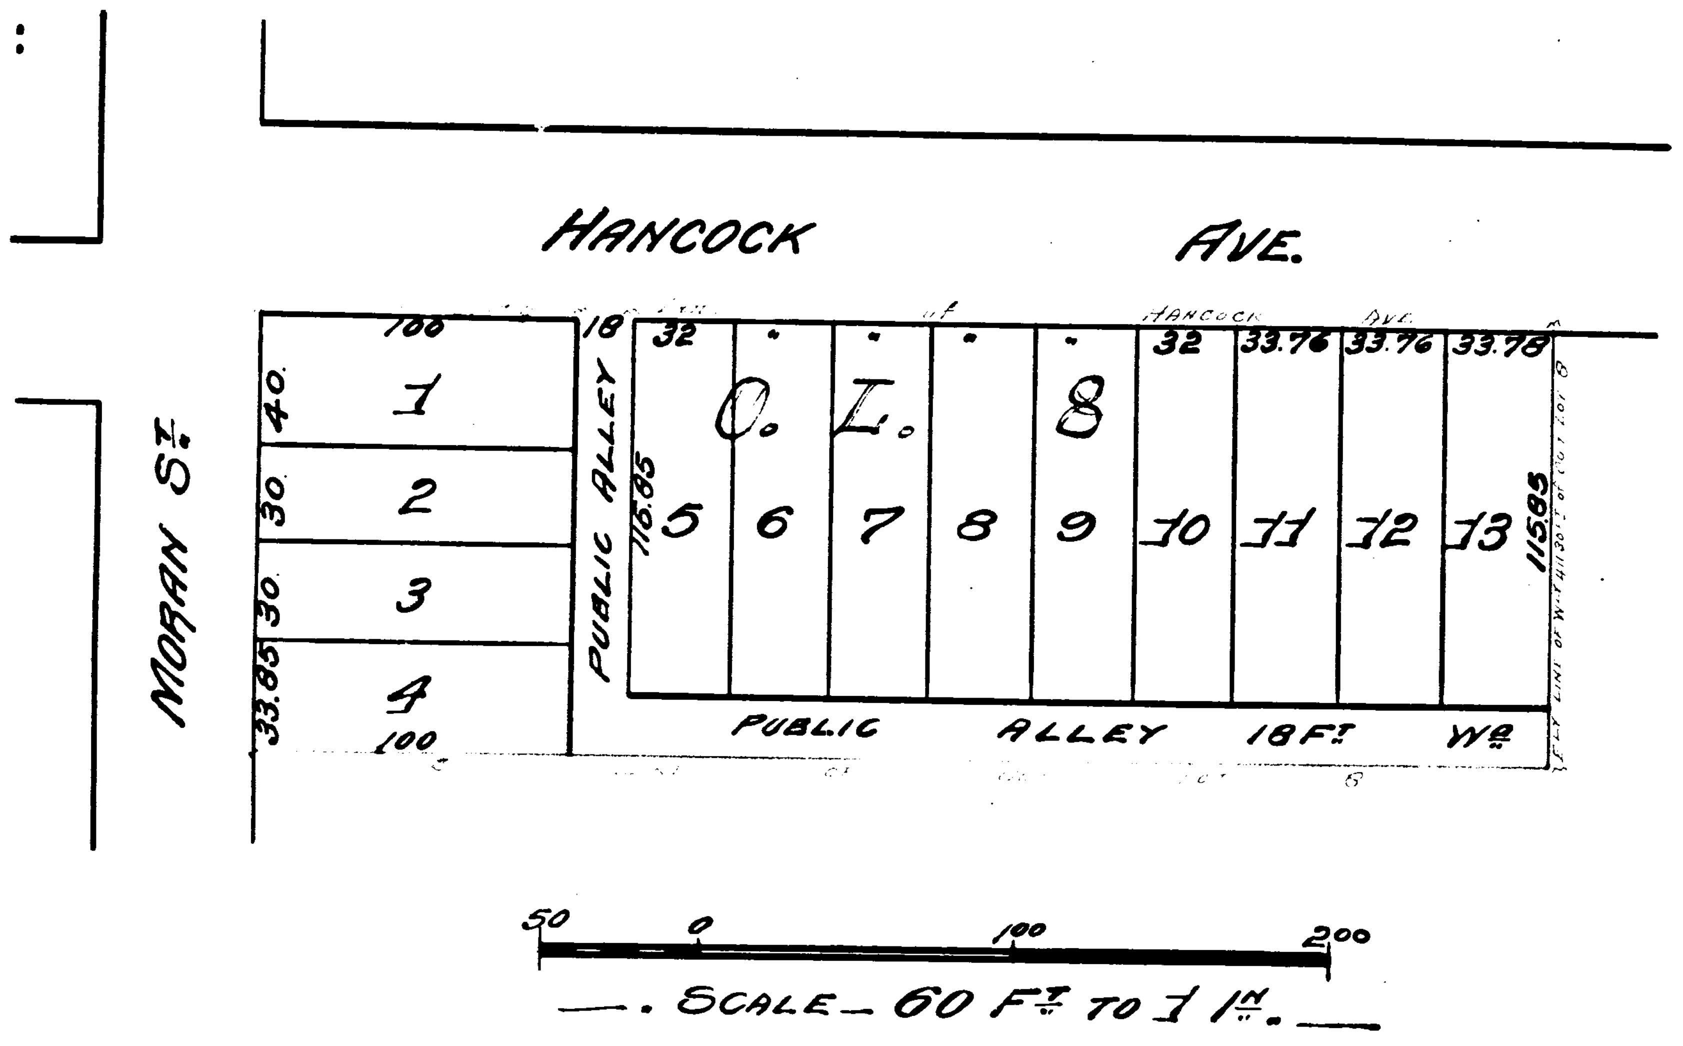

Know all men by these presents that we Mary De Beul widow of Francis De Beul deceased and John De Beul, Michael De Beul, Bridget [illegible], Frank De Beul and Theresa [illegible] Heirs at Law of Francis De Beul deceased and Annie De Beul wife of John De Beul, [illegible] De Beul wife of Michael De Beul and Theresa De Beul wife of Frank De Beul have caused to be made for record this map of De Beul's Subdivision of the Westerly 411.30 feet of that part of Out Lot 8 Maurice Moran Farm, Private Claim 182 lying Southerly of the Southerly line of Hancock Ave in Detroit Michigan by Thomas Campau and Son Surveyors and we hereby adopt the same and dedicate the Streets and Alleys shown to the use of the public.

Witness our hands and seals this [illegible] day of November AD Eighteen hundred and ninety[illegible]

In presence of
[illegible]
[illegible]

Mary De Beul L.S.
John De Beul L.S.
Annie De Beul L.S.
Michael De Beul L.S.
[illegible] De Beul L.S.
Bridget [illegible] L.S.
[illegible] L.S.
Frank De Beul L.S.
Theresa De Beul L.S.

[illegible] ss

On this [illegible] day of November AD Eighteen [illegible]

[illegible]

Thomas Campau & Son

Examined and approved
Nov 15th 1900
John F. Wilkinson
Deputy Auditor General

RECEIVED AND FILED
IN AUDITOR GENERAL'S OFFICE.
Dec 20, 1900
John F. Wilkinson
Deputy Auditor General.

[illegible] 4 P.M.

[illegible] January [illegible] 1900 10 [illegible] 21

Plats 78

S. W. Kingsley

S. R. Kingsley

[illegible]

S. W. Kingsley [illegible]

Thomas Campau & Son [illegible]

[illegible]

I S. R. Kingsley [illegible] certify that I have compared [illegible] the same with the plat of De Beul's Subn of the West 411.30 feet of Out Lot 8 Maurice Moran Farm P.C. 182, lying Southerly of Hancock Avenue Detroit, Michigan, now of record in the office of said Register of Deeds, and that it is a true transcript therefrom and the whole of such record.

S. W. Kingsley Register of Deeds.
Thomas Campau & Son Surveyors.

Appd. D. W. H. Moreland
[illegible]
James W. Miller

Board of Public Works City of Detroit

3369 – 1900

1206

4784

4784

— "DE BEUL'S" —

— "Subn. of the Wly. 411.30/100 Ft. of OUT LOT 8." —

— "M. MORAN FARM P. C. 182." —

— "lying SOUTHERLY of HANCOCK AVE." —

DETROIT, MICH.

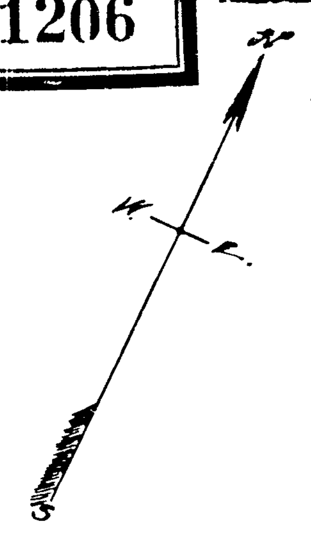

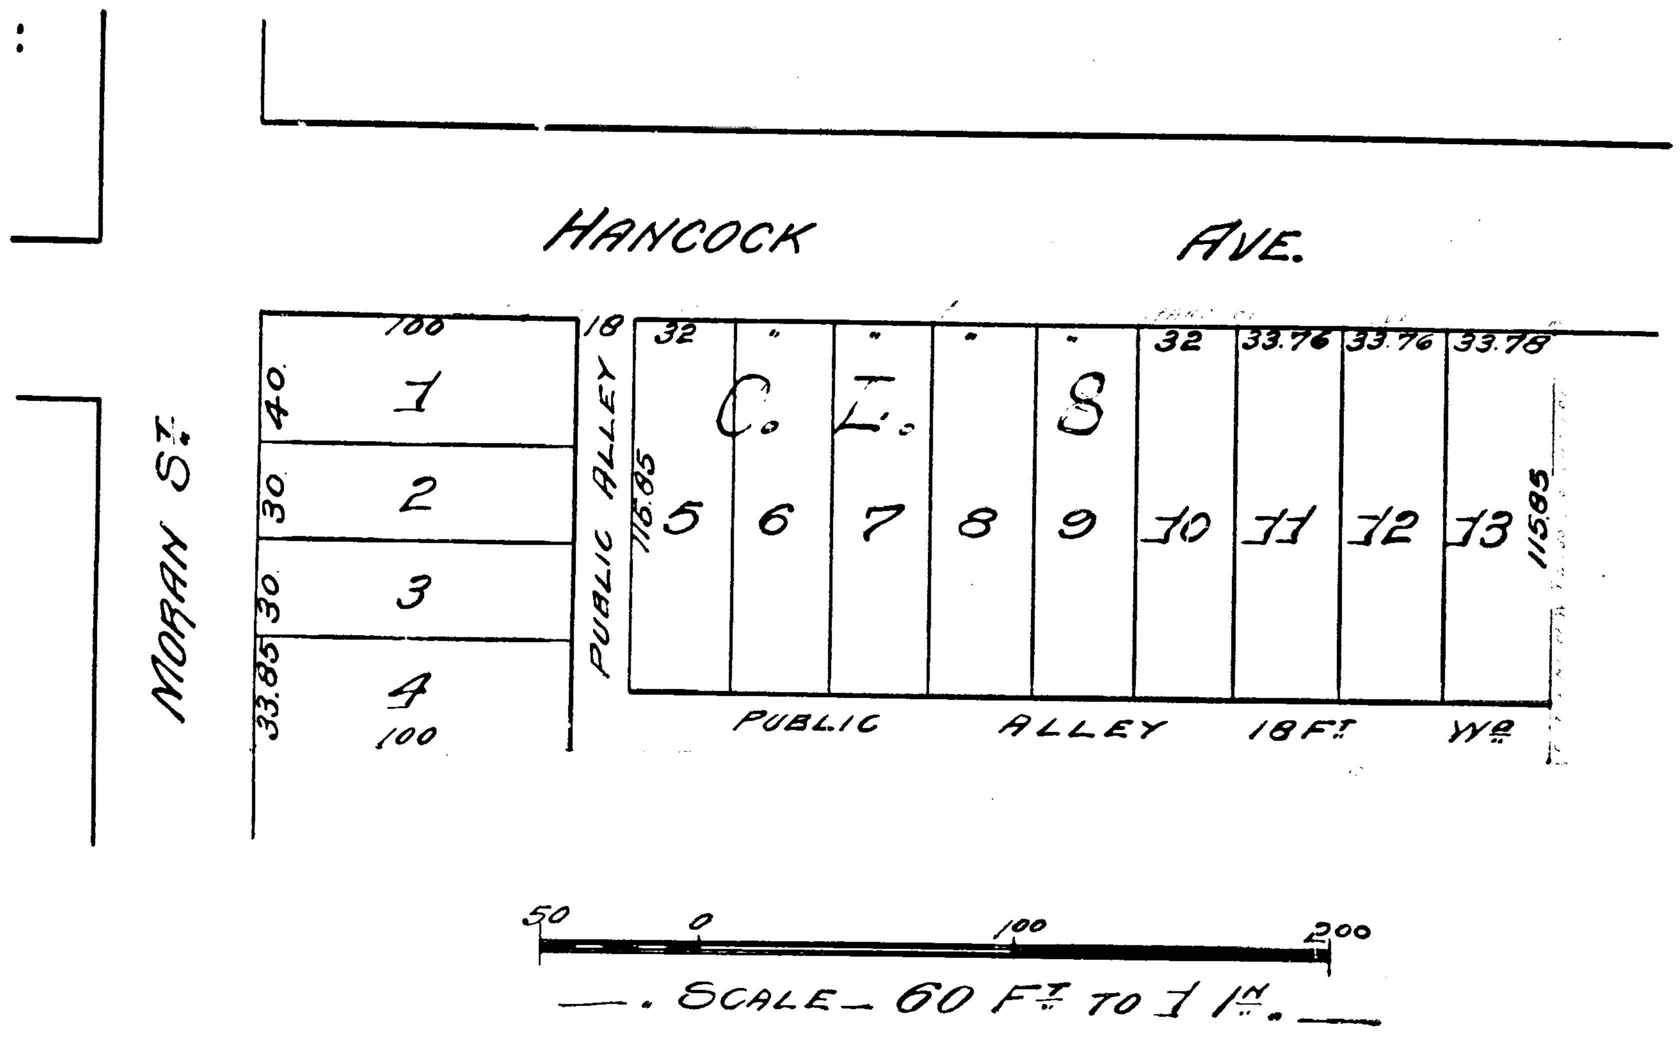

Know all men by these presents that we Mary De Beul widow of [illegible] De Beul deceased and John De Beul, Michael De Beul, Bridget [illegible] Frank De Beul [illegible] heirs at law of [illegible] De Beul [illegible] [illegible] De Beul wife of John De Beul, [illegible] De Beul [illegible] [illegible] De Beul [illegible] De Beul [illegible] to be made [illegible] the [illegible] De Beul's Subdivision of the [illegible] [illegible] of Out Lot 8 Michael Moran Farm [illegible] [illegible] Southerly line of Hancock [illegible] [illegible] to the use of the public.

[illegible] the [illegible] day of [illegible]

Witness [illegible] Allingham [illegible]

Examined and approved [illegible]

RECEIVED [illegible]
IN AUDITOR GENERAL'S OFFICE.
Dec 20, 1900
[illegible]
Deputy Auditor General.

S. R. Kingsley

S. R. Kingsley

S R Kingsley
Witness Allingham [illegible]

S. R. Kingsley

S R Kingsley [illegible]
Witness Allingham [illegible]

S R Kingsley

[illegible] Board of Public Works City of Detroit

3369 - 1900