12064

I hereby certify that I made the survey of the following described piece or parcel of Land situated in Section Thirty (30) Township Twelve (12) North of Range Five (5) East being in the Township of Buena Vista Saginaw County and State of Michigan Beginning where the line between Sections 19 & 30 crosses the center of East Saginaw & Genesee Plank Road Thence West on said Section line 1408 feet to the West North & South Sub division line of Section 30. Thence South on said sub-division line 1131 feet to land owned by W. L. P. Little Thence East on said Littles North line 1931 feet to the center of East Saginaw and Genesee Plank Road Thence along the center of said Road 1254 feet to the place of beginning and from such survey made the accompanying true Map or Plat, to be known as Merrill, Mott & Gages Addition to the City of East Saginaw and that such Survey, Map or Plat was made under the directions of Ezel Merrill, Charles B. Mott & De Witt C. Gage Proprietors of said land and addition

A. P. Brewer
Surveyor.

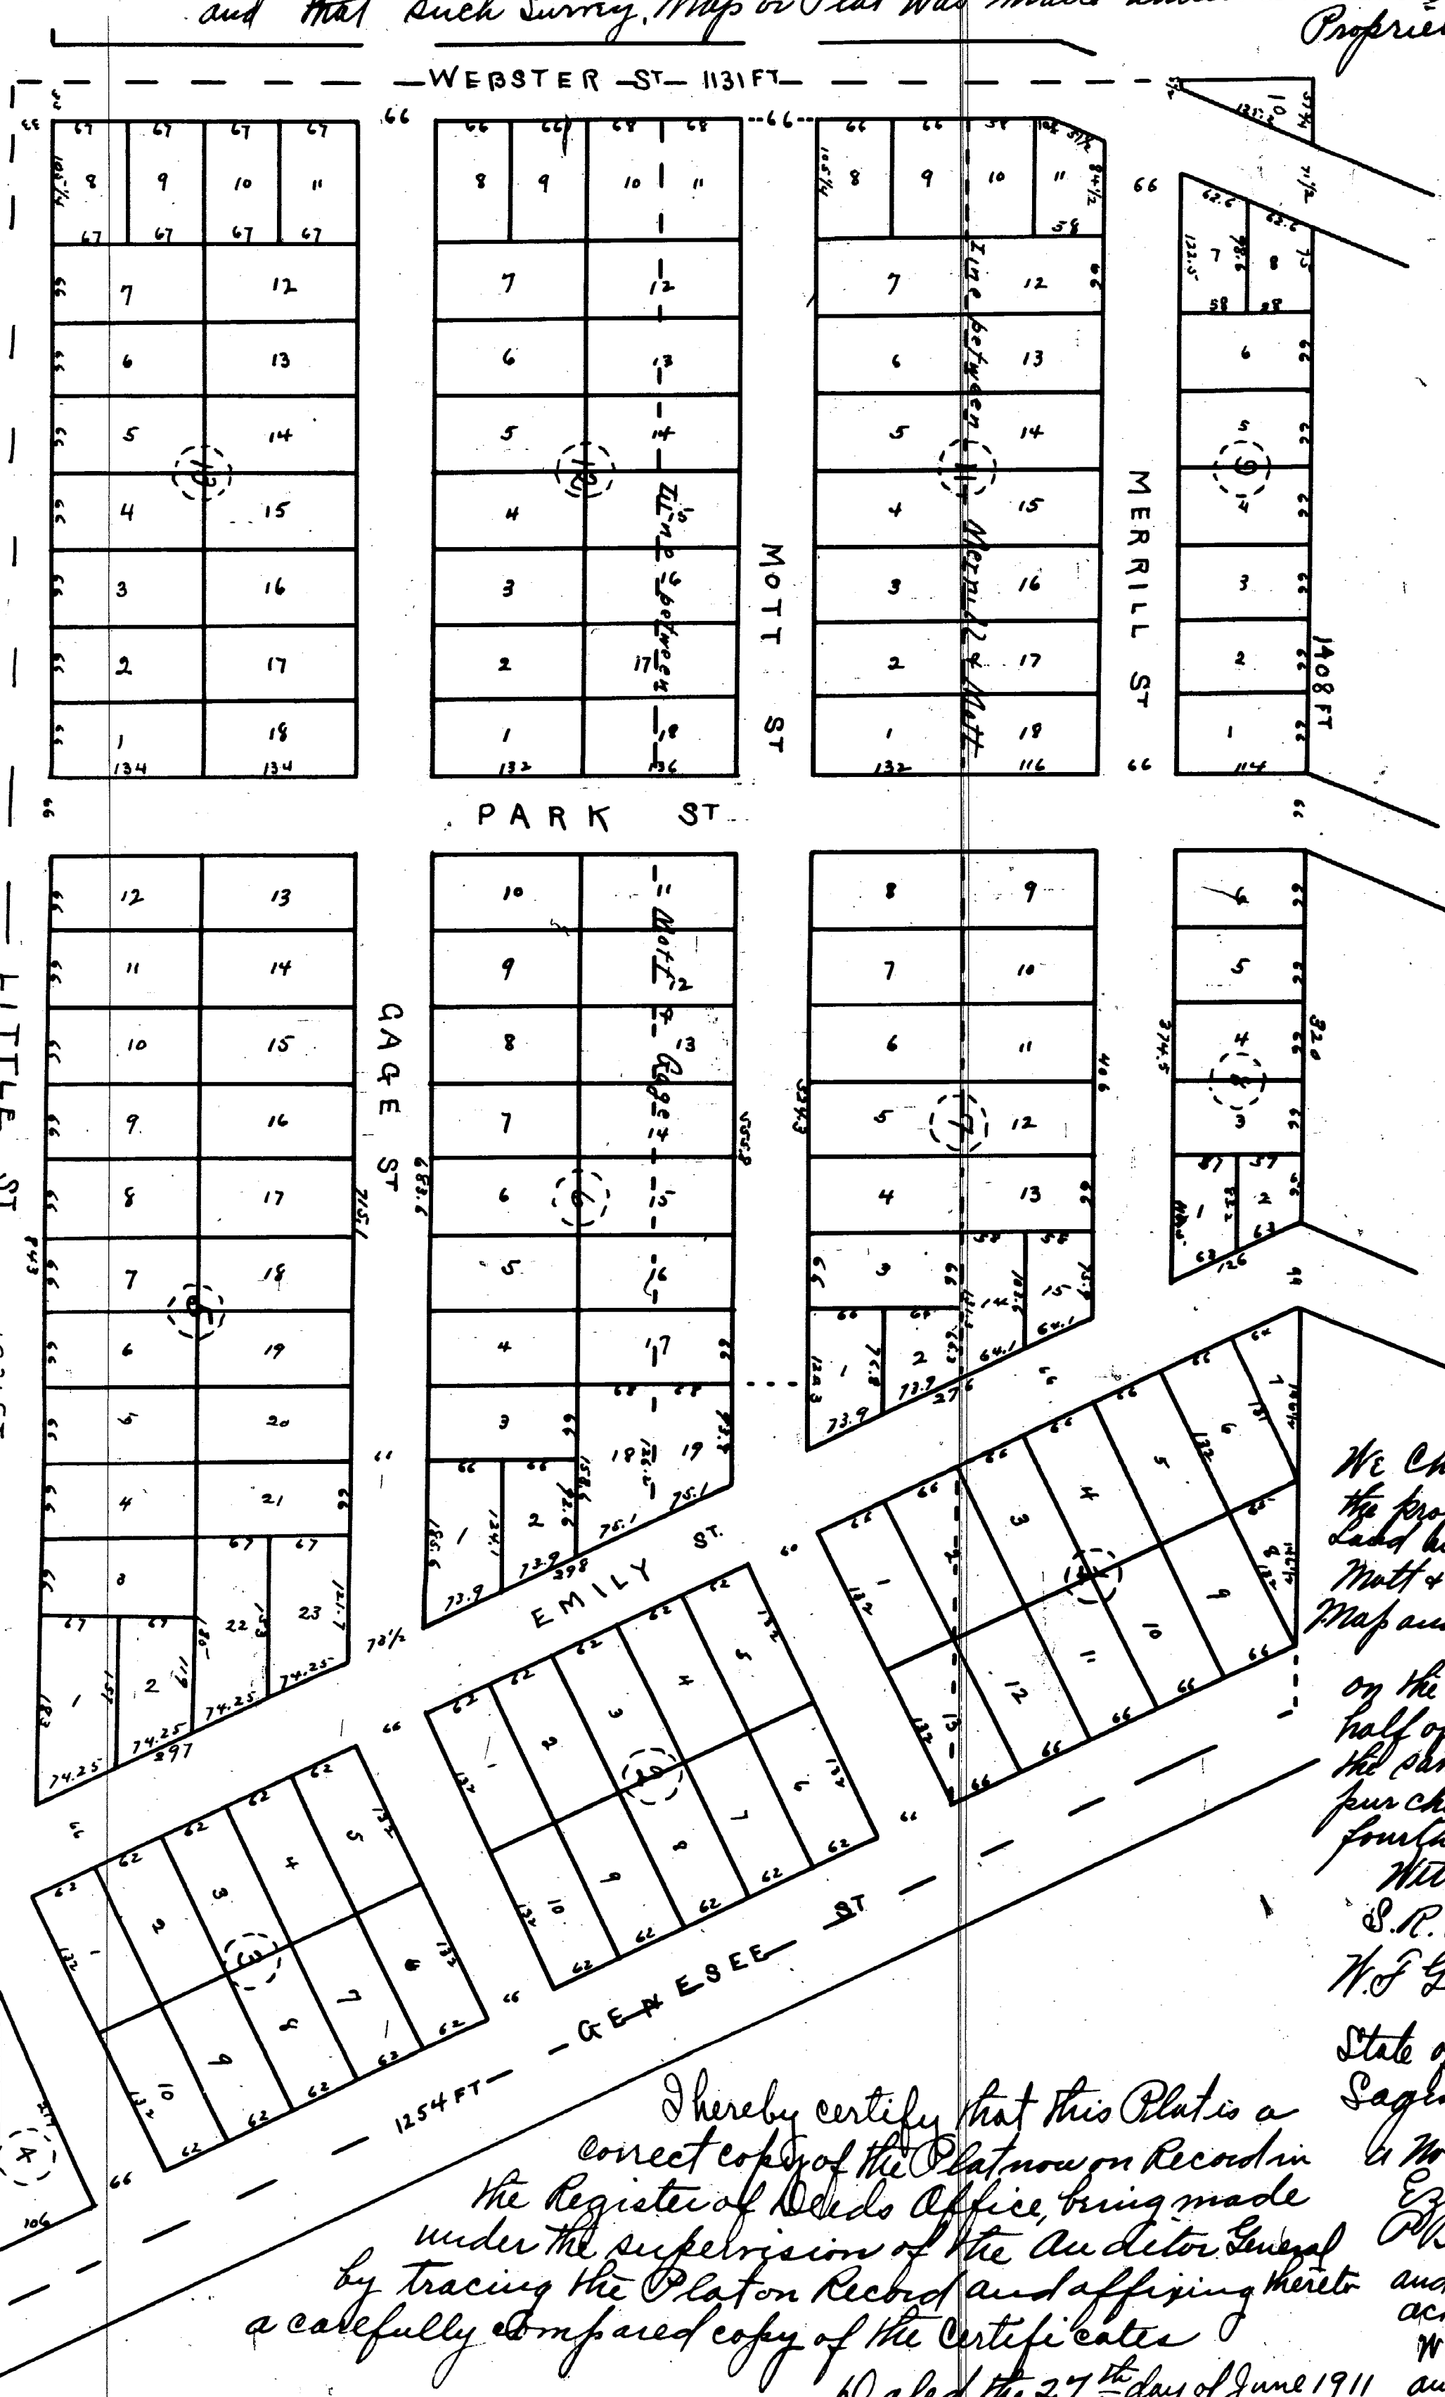

MERRILL, MOTT, & GAGES' ADDITION TO THE CITY OF EAST SAGINAW MICHIGAN.

APRIL 20th 1863
Scale 120 FT = One Inch

Register's Office } S.S.
Saginaw County }
Received for Record May 7th A.D. 1863 at 5 O'Clock P.M. and Recorded in Liber 38 of Deeds on Page 9.

Jas. M. Estee
Register

We Charles B. Mott Ezel Merrill & De Witt C. Gage being severally the proprietors of the Land shown by this Map have laid out and platted as an Addition to the City of East Saginaw to be known as Merrill Mott & Gages Addition to the City of East Saginaw & have caused this a true Map and Plat thereof to be made by Addison P. Brewer a Surveyor. Said Gage expressly reserves the strip of Land 33 feet wide on the South side of the said Land shown on this Map as the North half of Little Street for himself not intending to open or dedicate the same as a Street or Highway to the Public nor to persons purchasing from him. Witness our hands & Seals this fourteenth day of May A.D. 1863

Witness
S. R. Kirby
W. F. Glasby

Ezel Merrill [LS]
Chas B Mott [LS]
DeWC Gage [LS]

State of Michigan } ss.
Saginaw County }

On this 14th day of May A.D. 1863 before me a Notary Public in & for said County came Charles B. Mott Ezel Merrill & De Witt C. Gage Proprietors and Addison A. Brewer Surveyor known to me to be the persons described in and who executed the foregoing instrument in writing & severally acknowledged that they executed the same - said Brewer that he was a Surveyor and had made this map which was a true one and said Mott, Merrill & Gage that they had caused said map to be made showing their Addition to the City of East Saginaw Michigan. Witness my Official Signature and Seal

[SEAL]

M. V. Allardt
Notary Public in and for Saginaw County
State of Michigan.

I hereby certify that this Plat is a correct copy of the Plat now on Record in the Register of Deeds Office, being made under the supervision of the Auditor General by tracing the Plat on Record and affixing thereto a carefully compared copy of the Certificates

Dated the 27th day of June 1911

Alton B. Hurd.
Clerk Aud Gen Dept.