

OF ADDRESSES ADDED TO SAGINAW CITY

MADE BY
ALEXANDER ALBERTI

Located on the S.E. 1/4 of T.E. 1/4 of S.E. 1/4 of Section No 27 of Town 12 North of Range No 4 East

Saginaw County, Michigan

The bearings are taken from the magnetic Meridian. The Variation of the needle is degree 15 minutes East. The size of the lots and width of Streets are given on said Map in feet and decimals of a foot.

Scale 100 feet to an inch

State of Michigan
County of Saginaw

I, Otto H. G. Moore, the proprietor of the land laid out in this Plat do hereby acknowledge and make the same map Plat and dedicate the streets marked thereon to the Public in pursuance of the Statute in such case made and provide, and I do hereby authorize the Registrar of Deeds for the County aforesaid to record said Plat and I Sarah Jane, the wife of the said Otto H. G. Moore do hereby assent to the said Plat and work and release all right to power of us to the Streets Highways or Public grounds laid down and dedicated herein. In witness whereof on the said Otto H. G. Moore and his wife Sarah Jane have hereunto set our hands and seals at the City of Saginaw this 9 day of February A.D. 1870.

Otto H. G. Moore [S]

Sarah Jane Moore [S]
Sealed in presence of
J. L. Miller.
Otto Rosser.

State of Michigan
County of Saginaw

On the ninth day of February A.D. 1870 before me a Notary Public in and for said County personally appeared Otto H. G. Moore and Sarah Jane his wife as proprietors of the within Plat and Alexander Alberti as Surveyor thereof. I have known the aforesaid parties, executed to and acknowledged the foregoing instrument and acknowledged that they executed the same for the purpose as above set forth and the said Sarah Jane wife of the said Otto H. G. Moore upon private examination before me separately and apart from her said husband acknowledged that she executed said instrument freely and without any fear and compulsion from anyone.


Otto Rosser Notary Public
for Saginaw County Michigan

Register Office } ss. Rec'd for Record
Saginaw County }
Feb 9th 1870 at 11 O'clock
A.M. and Recorded in Lib 38 of
Deeds at page 251 A. L. Bingham
Register

I hereby certify that this Plat is a correct copy of the Plat now on Record in the Register of Deeds Office being made under the supervision of the Auditor General by tracing the Plat on Record and affixing thereto a carefully compared copy of the Publication and Certificate.

Dated the 26th day of June 1911

Alton B. Bunker
Clerk and Sec. Dept.

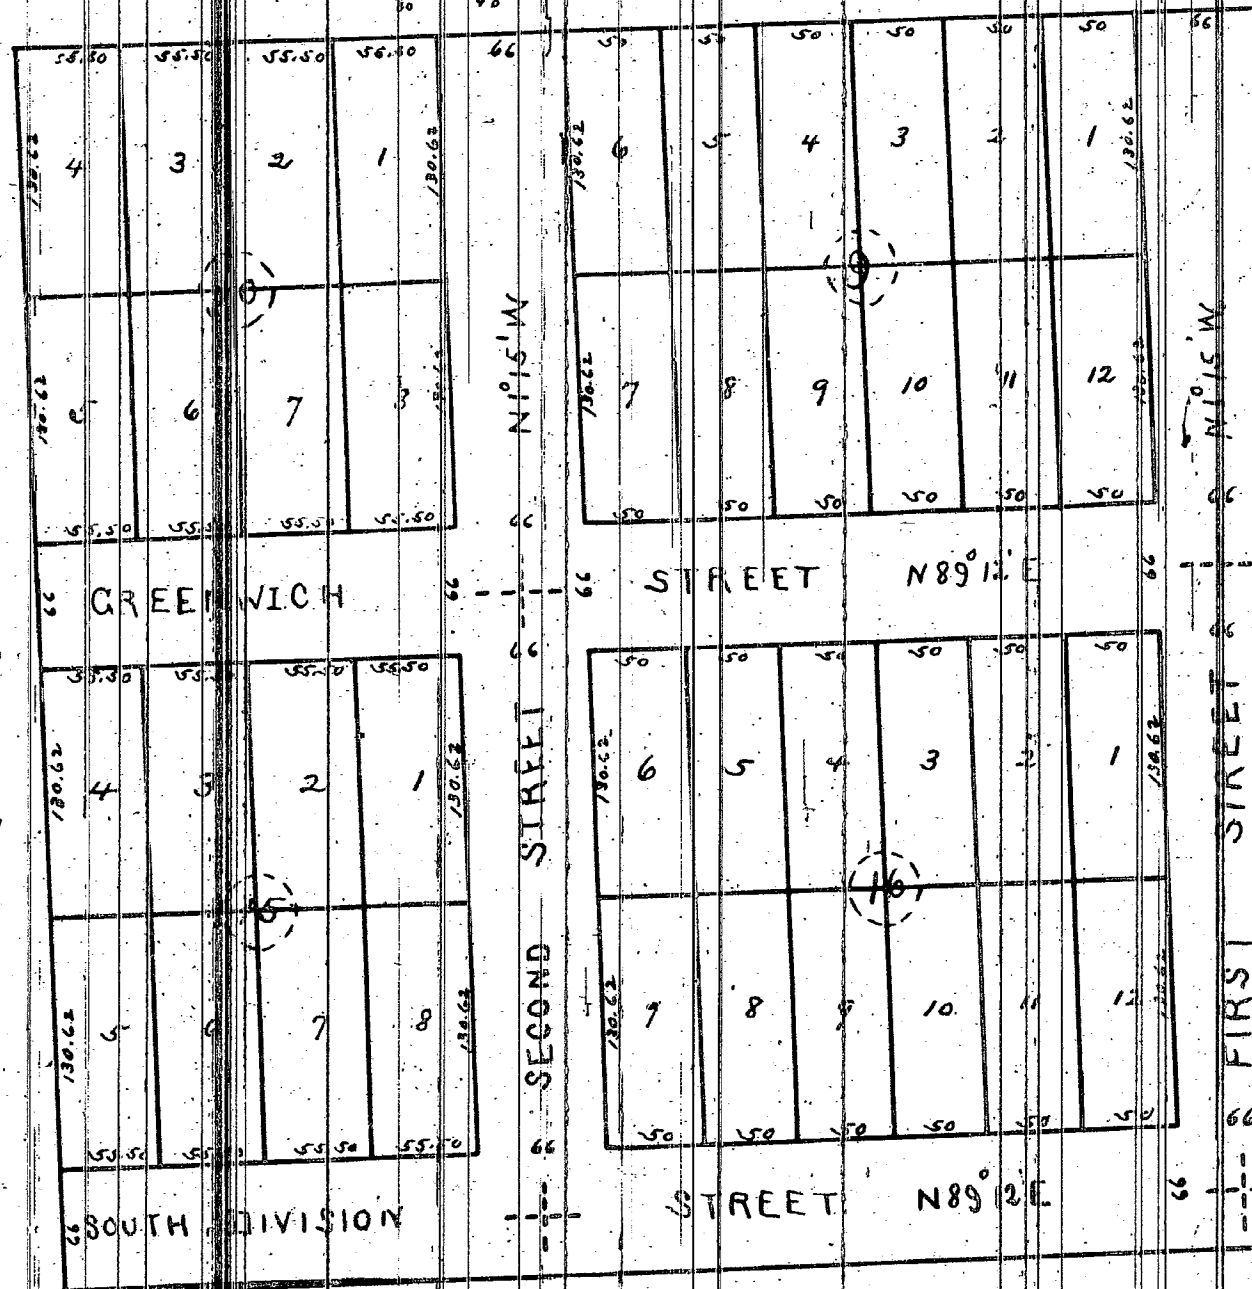

State of Michigan
County of Saginaw

I hereby certify that I have according to a true survey made this Plat called Moores Addition to Saginaw City and that I am a Surveyor by practice and profession. Dated Saginaw County Michigan this 25 day of January 1870 Alexander Alberti

State of Michigan
County of Saginaw
I, Alexander Alberti, Surveyor of the County of Saginaw, do hereby certify that the within Plat is a correct copy of the Plat now on Record in the Register of Deeds Office being made under the supervision of the Auditor General by tracing the Plat on Record and affixing thereto a carefully compared copy of the Publication and Certificate.

SEAL