

12072

Know all men by these Presents that the land here laid out or platted is owned by George M. Ricker of the City of East Saginaw, Saginaw County & State of Michigan that the said map or plat is now executed by the said George M. Ricker as Proprietor and William B. Sears as surveyor, in accordance with the provisions of an act to provide for recording Town Plats and for vacating the same in certain cases and the acts amendatory thereto and for the purpose of being recorded as George M. Ricker's Sub division of his lots Forty (45) feet and Forty (46) feet in what is known as Glasby Gallagher's Addition to the City of East Saginaw County & State of Michigan. The size of the lot and width of the Streets are given in feet & tenths of feet on said Map. In witness whereof we have hereunto set our hands & seals this twentieth day of July A.D. One Thousand Eight hundred and sixty three


In presence of
W. L. Webber
Peter Palus

George M. Ricker [LS]
W. B. Sears [LS]

MAP

OF

GEORGE M. RICKER'S SUB-DIVISION OF OUTLOTS 45 & 46 "GLASBY GALLAGHER'S ADDITION"
TO THE
CITY OF EAST SAGINAW.

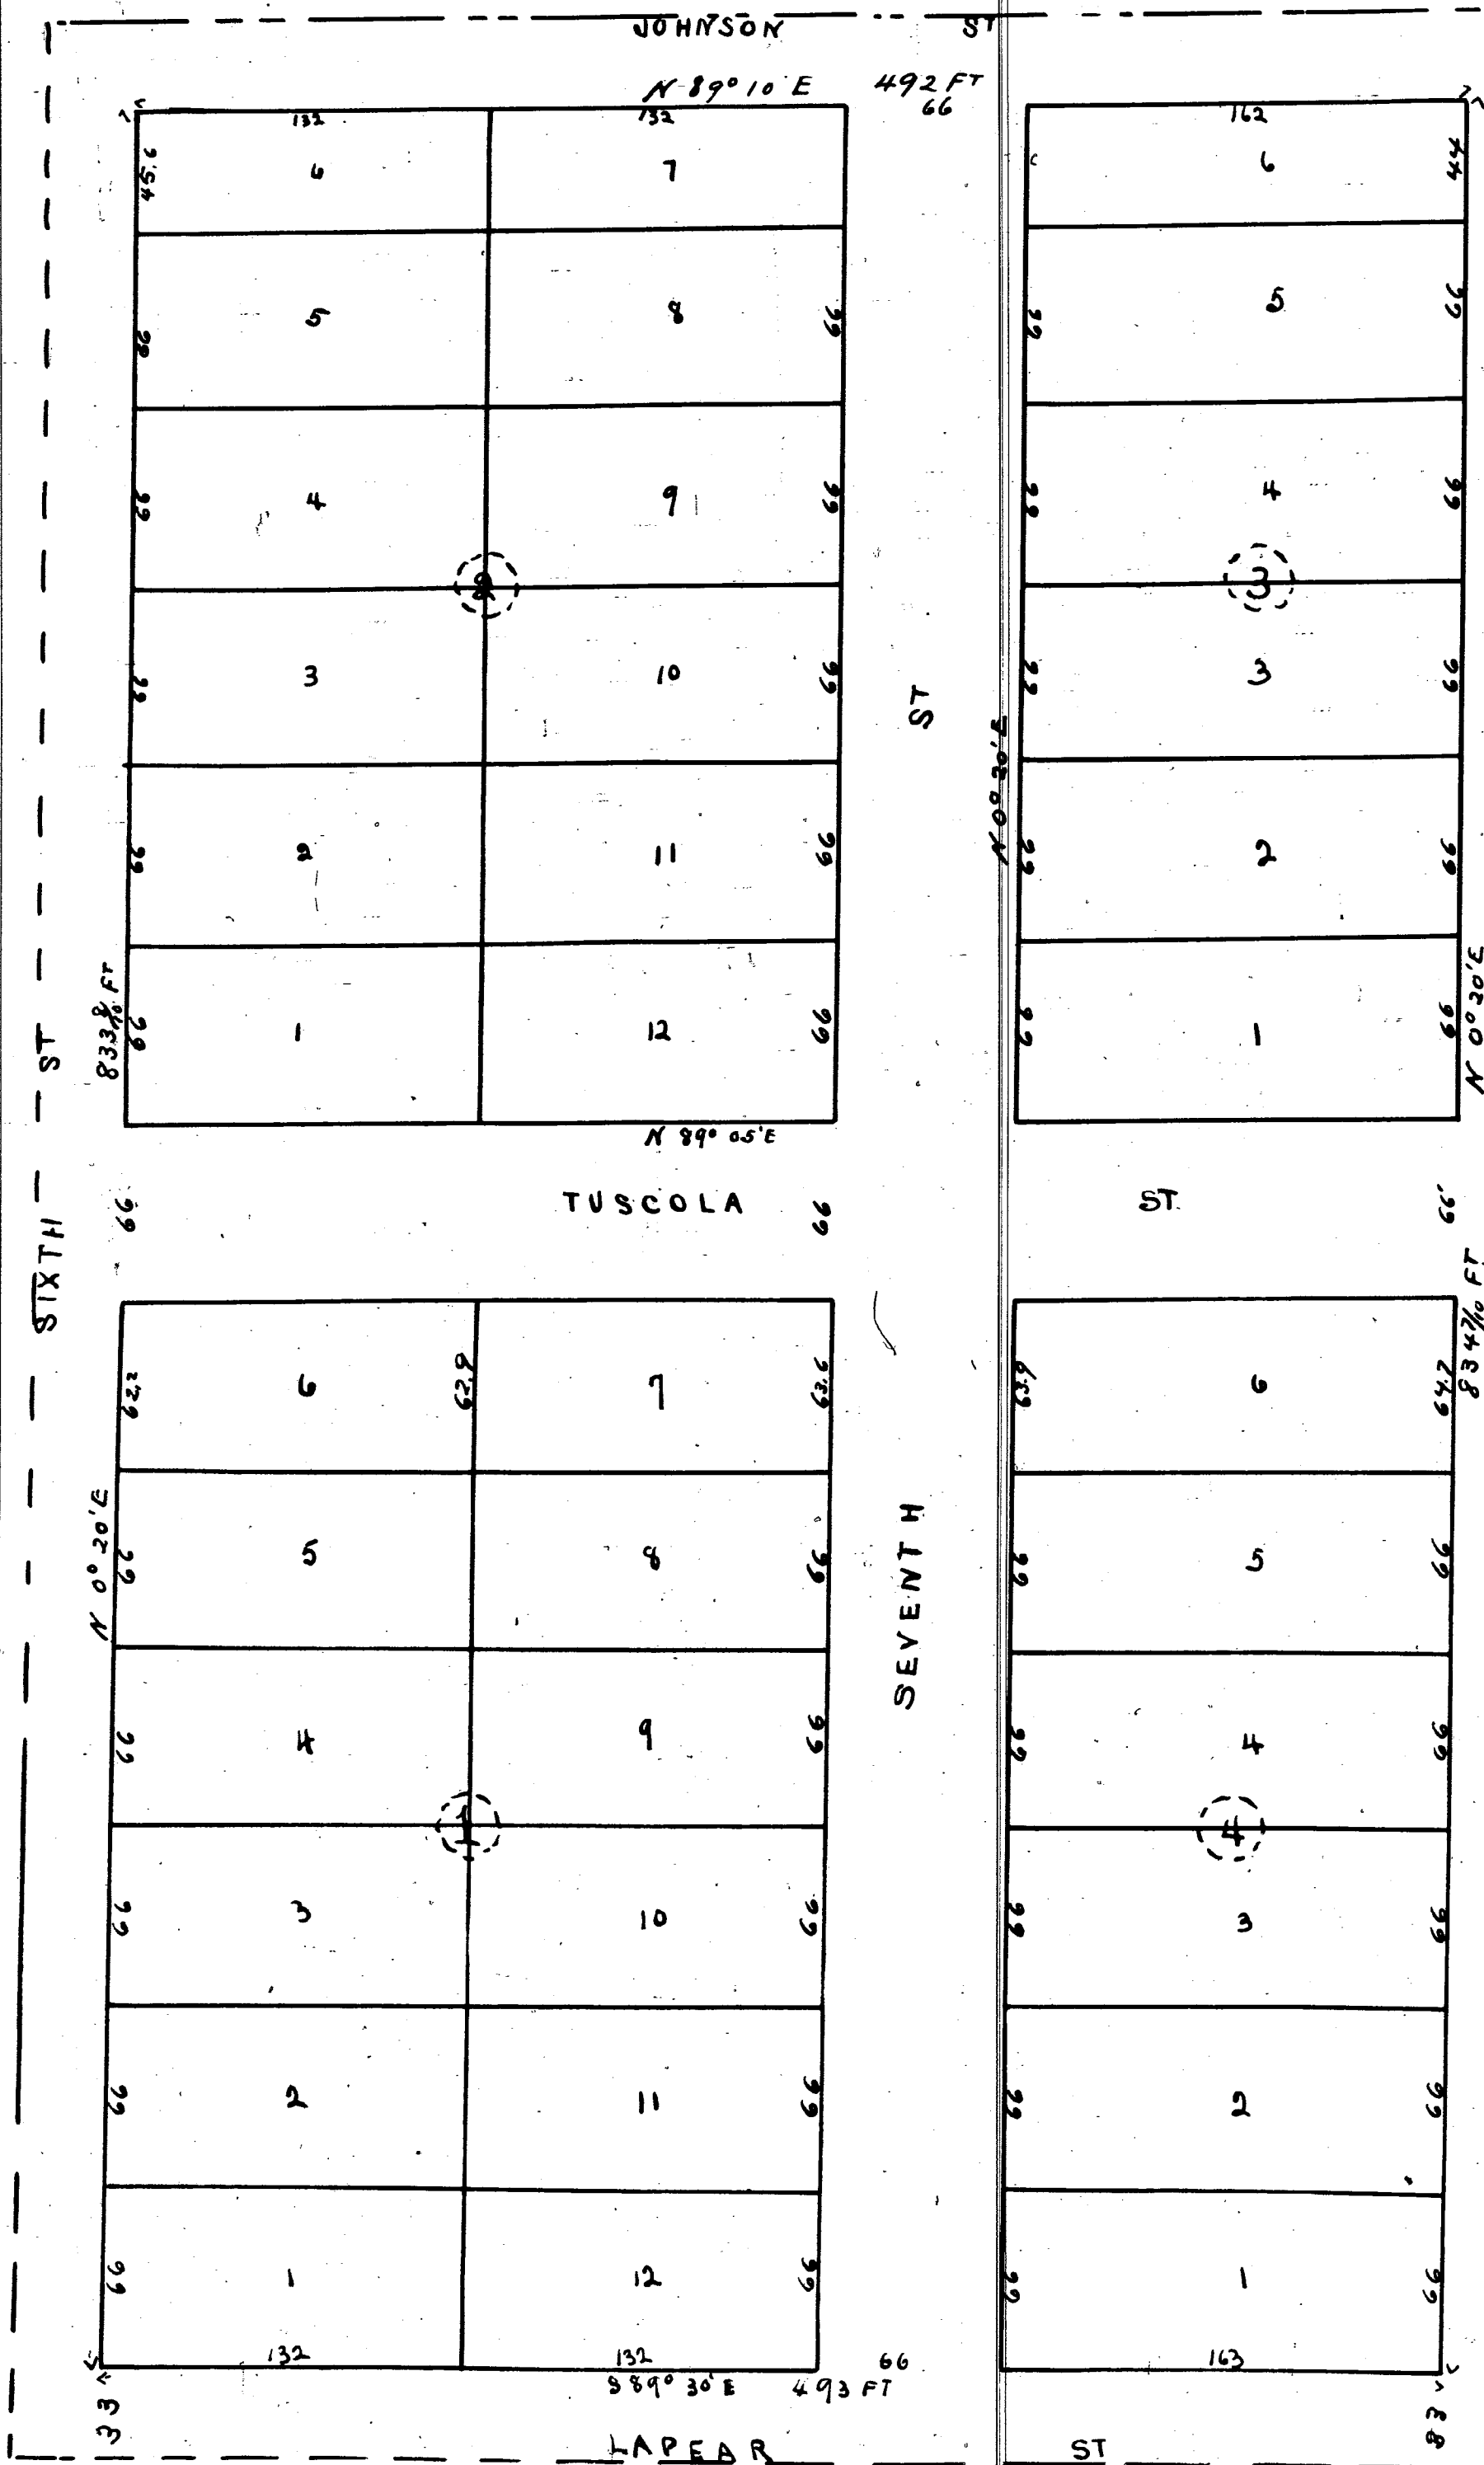

State of Michigan } ss.
County of Saginaw } ss.
[Scale 60 feet = one inch]

On this 20th day of July A.D. 1863 before me a Notary Public in and for Saginaw County, State of Michigan personally came the above named George M. Ricker and William B. Sears, known to me to be the persons who executed the above and who personally acknowledged the execution of the same for the purposes herein expressed.

W. L. Webber [SEAL]
Notary Public
Saginaw Co., Mich.

I hereby certify that this Plat is a correct copy of the Plat now on Record in the Register of Deeds Office, being made under the supervision of the Auditor General by tracing the Plat on Record and affixing thereto a carefully compared copy of the Certificate.

Register's Office } ss.
Saginaw County } ss.
Received for Record September 17th A.D. 1863 at 8 1/2 o'clock A.M.
and recorded in Lib. No. 38 of Deeds on Page 33

Jos. H. Gates
Register

Dated the 28th day of June 1911

Alton B. Shind.

Clerk, Aud Gen Dept.