


LAPEER STREET

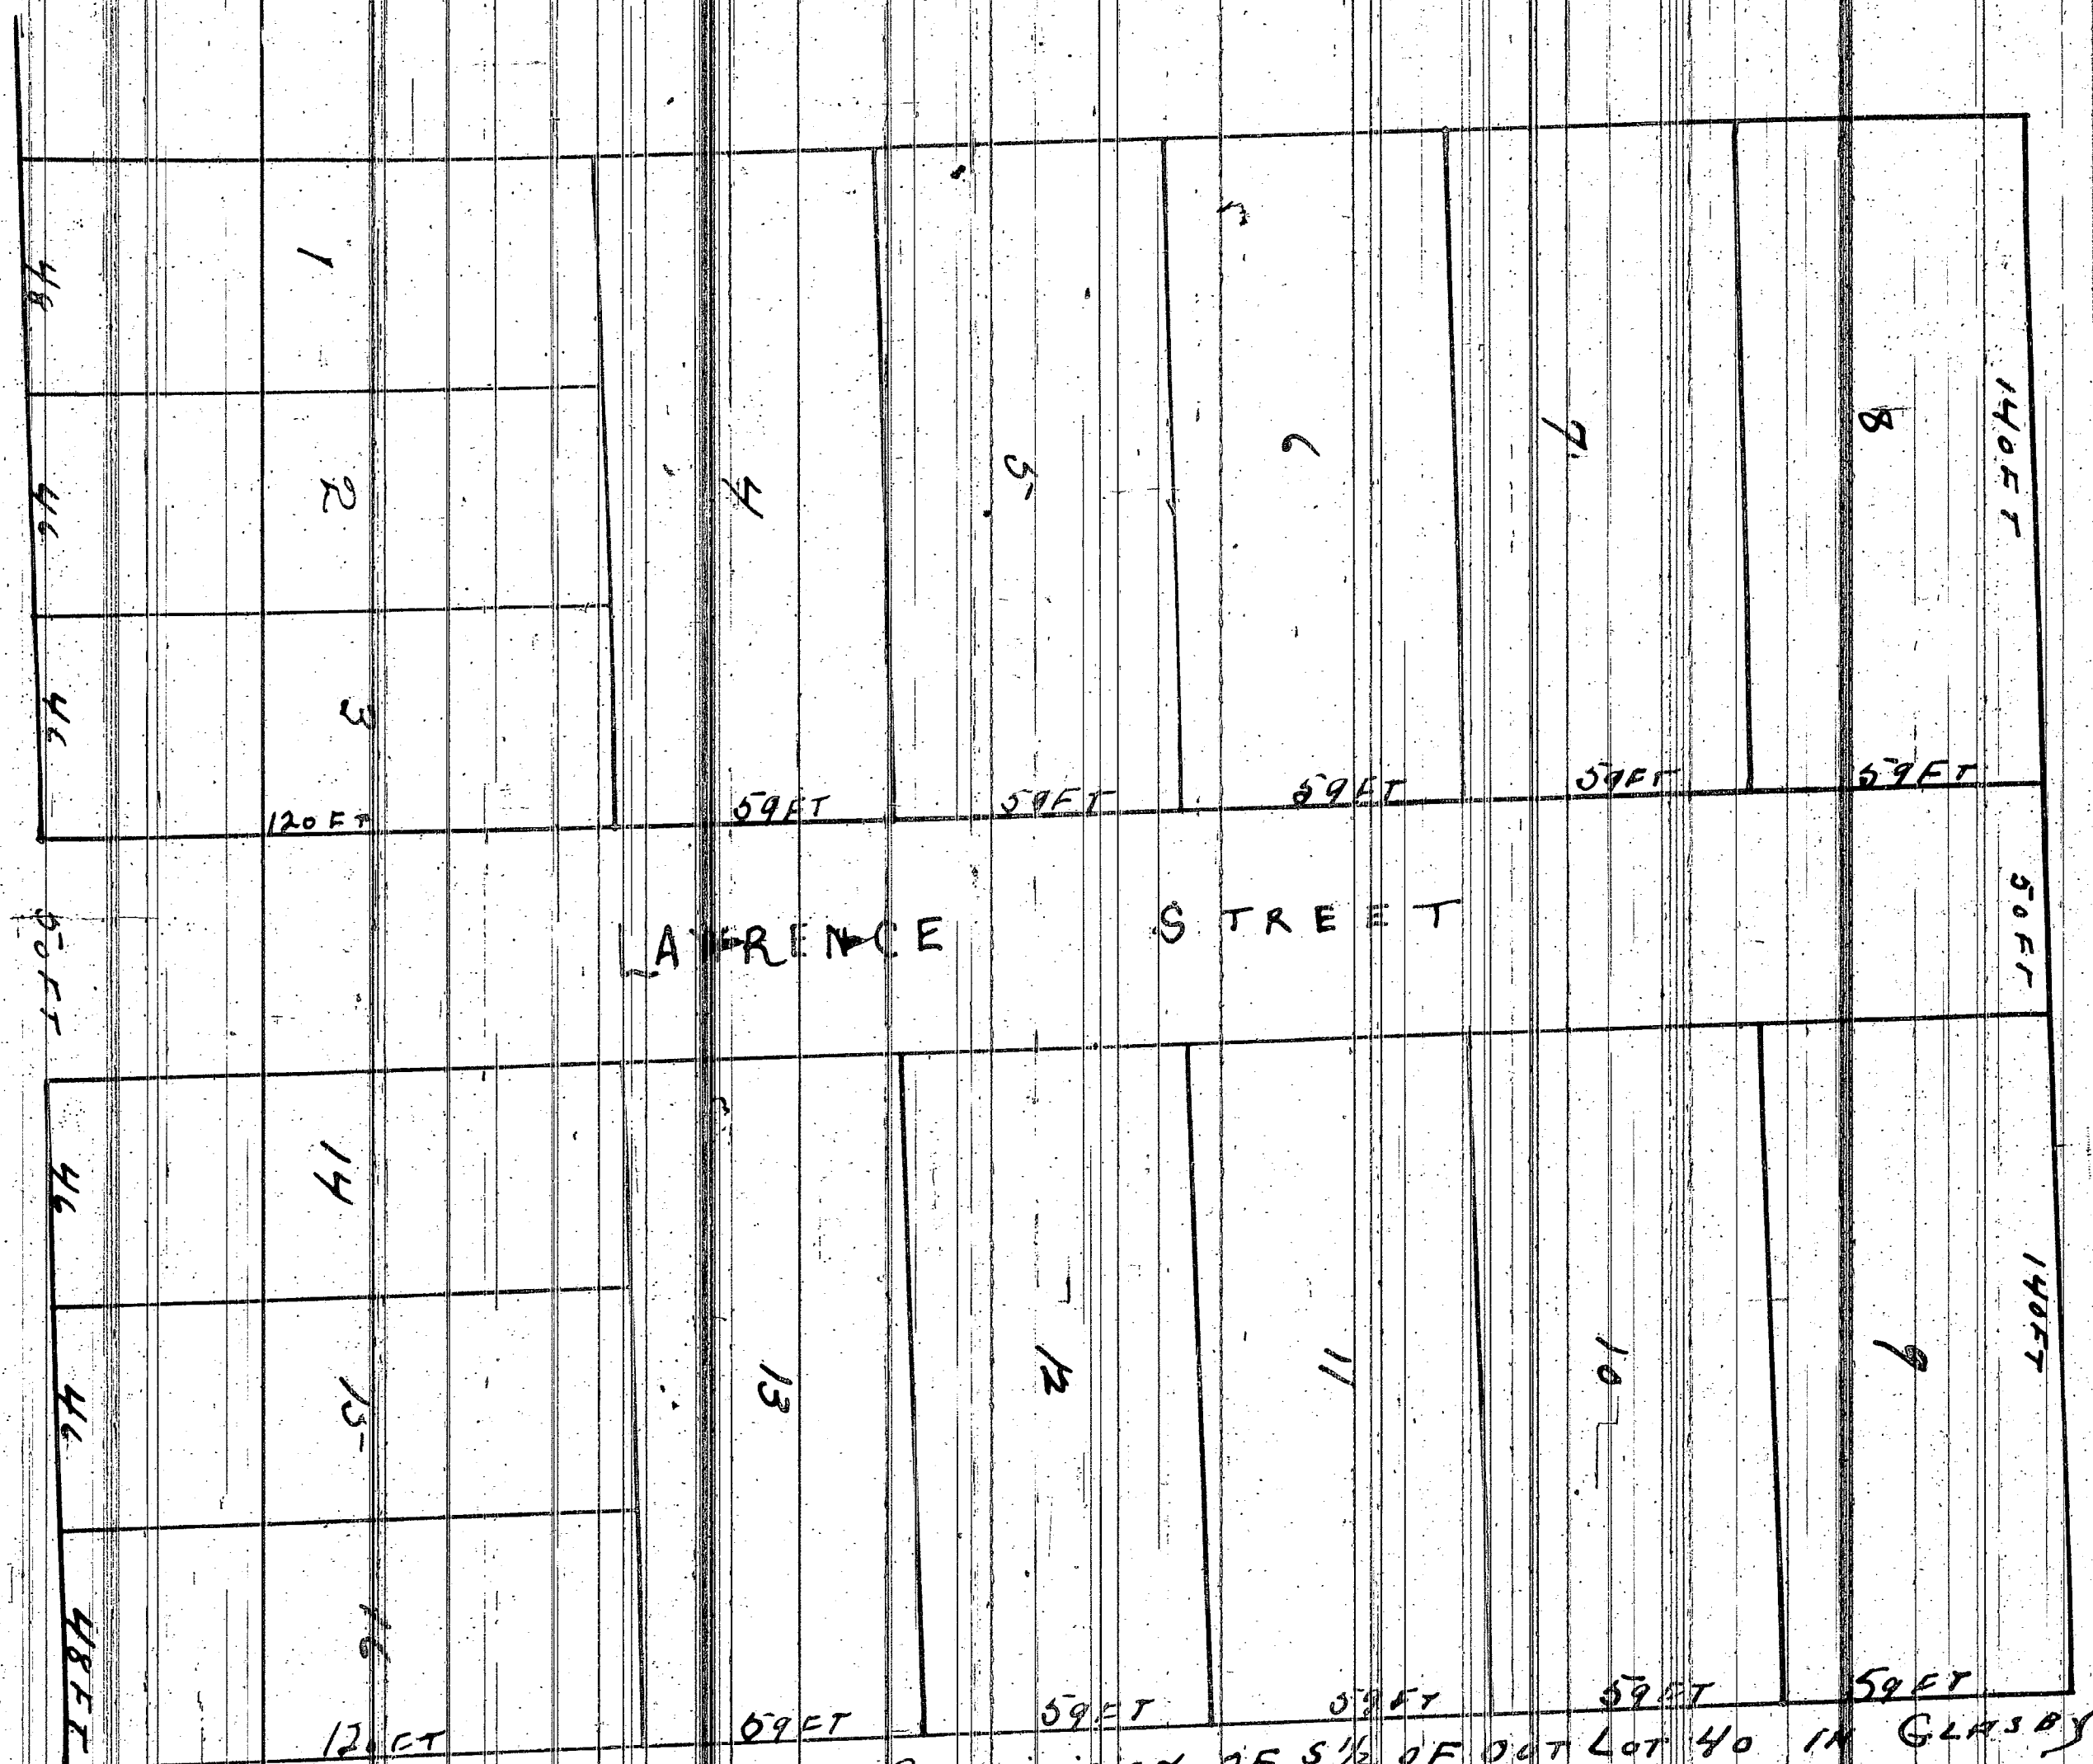

JOHN GALLAGHER'S SUBDIVISION OF S 1/2 OF OCT LOT 40 IN GLASBORO
+ GALLAGHER'S ADDITION TO CITY OF EAST SAGINAW

The above plat is situated on the E 1/2 of N E 1/4 of Sec. 19 in Town 12 N. of R 5 E. Saginaw County Michigan and being the south half of lot No 40 in the original plat of said addition being of record in the Register of Deeds office to which for a further description reference is here made. The land above platted belongs to the late John Gallagher being conveyed and platted by Edward W. Wiggins Esq. Saginaw Street through designated is fifty feet wide and said paper street through designated is fifty feet wide. The size of the lots appear from the figures marked thereon and surveyor's explanation having under my hand & seal of East Saginaw August 20. 1862.

John Gallagher, (20)
Edward W. Wiggins (20)

On the first day of August A.D. 1862 before me the undersigned a Notary Public in & for said County of Saginaw County Michigan appeared John Gallagher known of the above platted plat and Edward W. Wiggins Esq. known of the same known to me to be the person who executed the above plat and acknowledging the execution of the same and admitting explanation and acknowledging the same to be their free act and deed. For the said and purpose I have therein specified and explained.

Register office } ss. Read and recorded Aug 20. 1862 at 2 o'clock P.M.
Saginaw County } Geo. F. Campbell Register
by the same Deputy

I hereby certify that this Plat is a correct copy of the Plat now on record in the Register of Deeds office being made under the supervision of the Auditor General by tracing the Plat on record and affixing thereto a carefully compared copy of the Certificate.

Dated this 23rd day of June 1911
Ray C. Warner
Clerk and Ex. Sec.