

S 80° 12' N Section line
1311.6571

The land laid out or platted on the within map comprises a portion of the NE 1/4 of Section 34 of T 2 N. R 4 E and is particularly described as follows:

Commencing at a point on the N 8 S quarter line 528 feet South of the N. W corner of the NE quarter of Sec 34 of T 2 N. R 4 E. Thence S 1° 23' E Magnet bearing, along the quarter line 1653.33 feet Thence S 80° 02' E 345.33 feet Thence N 39° 08' E 1366.33 feet
 " N 50° 02' N 579 "
 " N 39° 08' E 459 "
 " N 50° 02' N 182.50 "
 S 89° 12' N 894.700 feet to the place of beginning

show all new by these presents that the land laid out or platted on the within map is owned by Michael C. Plessner of the City of Saginaw, Saginaw County and State of Michigan. That the said map or plat is now executed by the said Michael C. Plessner as Proprietor and William B. Sears as Surveyor in accordance with the provisions of the act to provide for venturing town-plats and for vacating the same in certain cases and the act amendatory thereto and for the purpose of being recorded as Plessner's Addition to the City of Saginaw, Saginaw County and State of Michigan.

The size of lots and width of streets are given on said map in feet and decimals of a foot.
 In witness whereof we hereunto set our hands and seals this twenty third day of May A. D. one thousand eight hundred and eighty six.

In presence of
 William Elliott and Wm. B. Sears
 J. J. Ladd
 Emil Carling

M. C. Plessner [L.S.]
 Wm. B. Sears [L.S.]

State of Michigan } ss
 Saginaw County }

On this twenty third day of May A. D. 1886 before me a Notary Public in and for said County personally came the above named Michael C. Plessner and William B. Sears known to me to be the persons who executed the above and who acknowledged the execution of the same for the purposes therein expressed.

Henry Plessner
 Notary Public in & for
 Saginaw Co., Mich.

Register Office,
 Saginaw County,

Recd for Record July 15th 1886 at 11 O'clock
 A. M. and recorded in Lib. 38 on Page 153

A. D. Bingham
 Register

PLESSNER'S ADDITION


TO THE

CITY OF SAGINAW

MICHIGAN

JANUARY 1886

Scale 150 ft = one inch

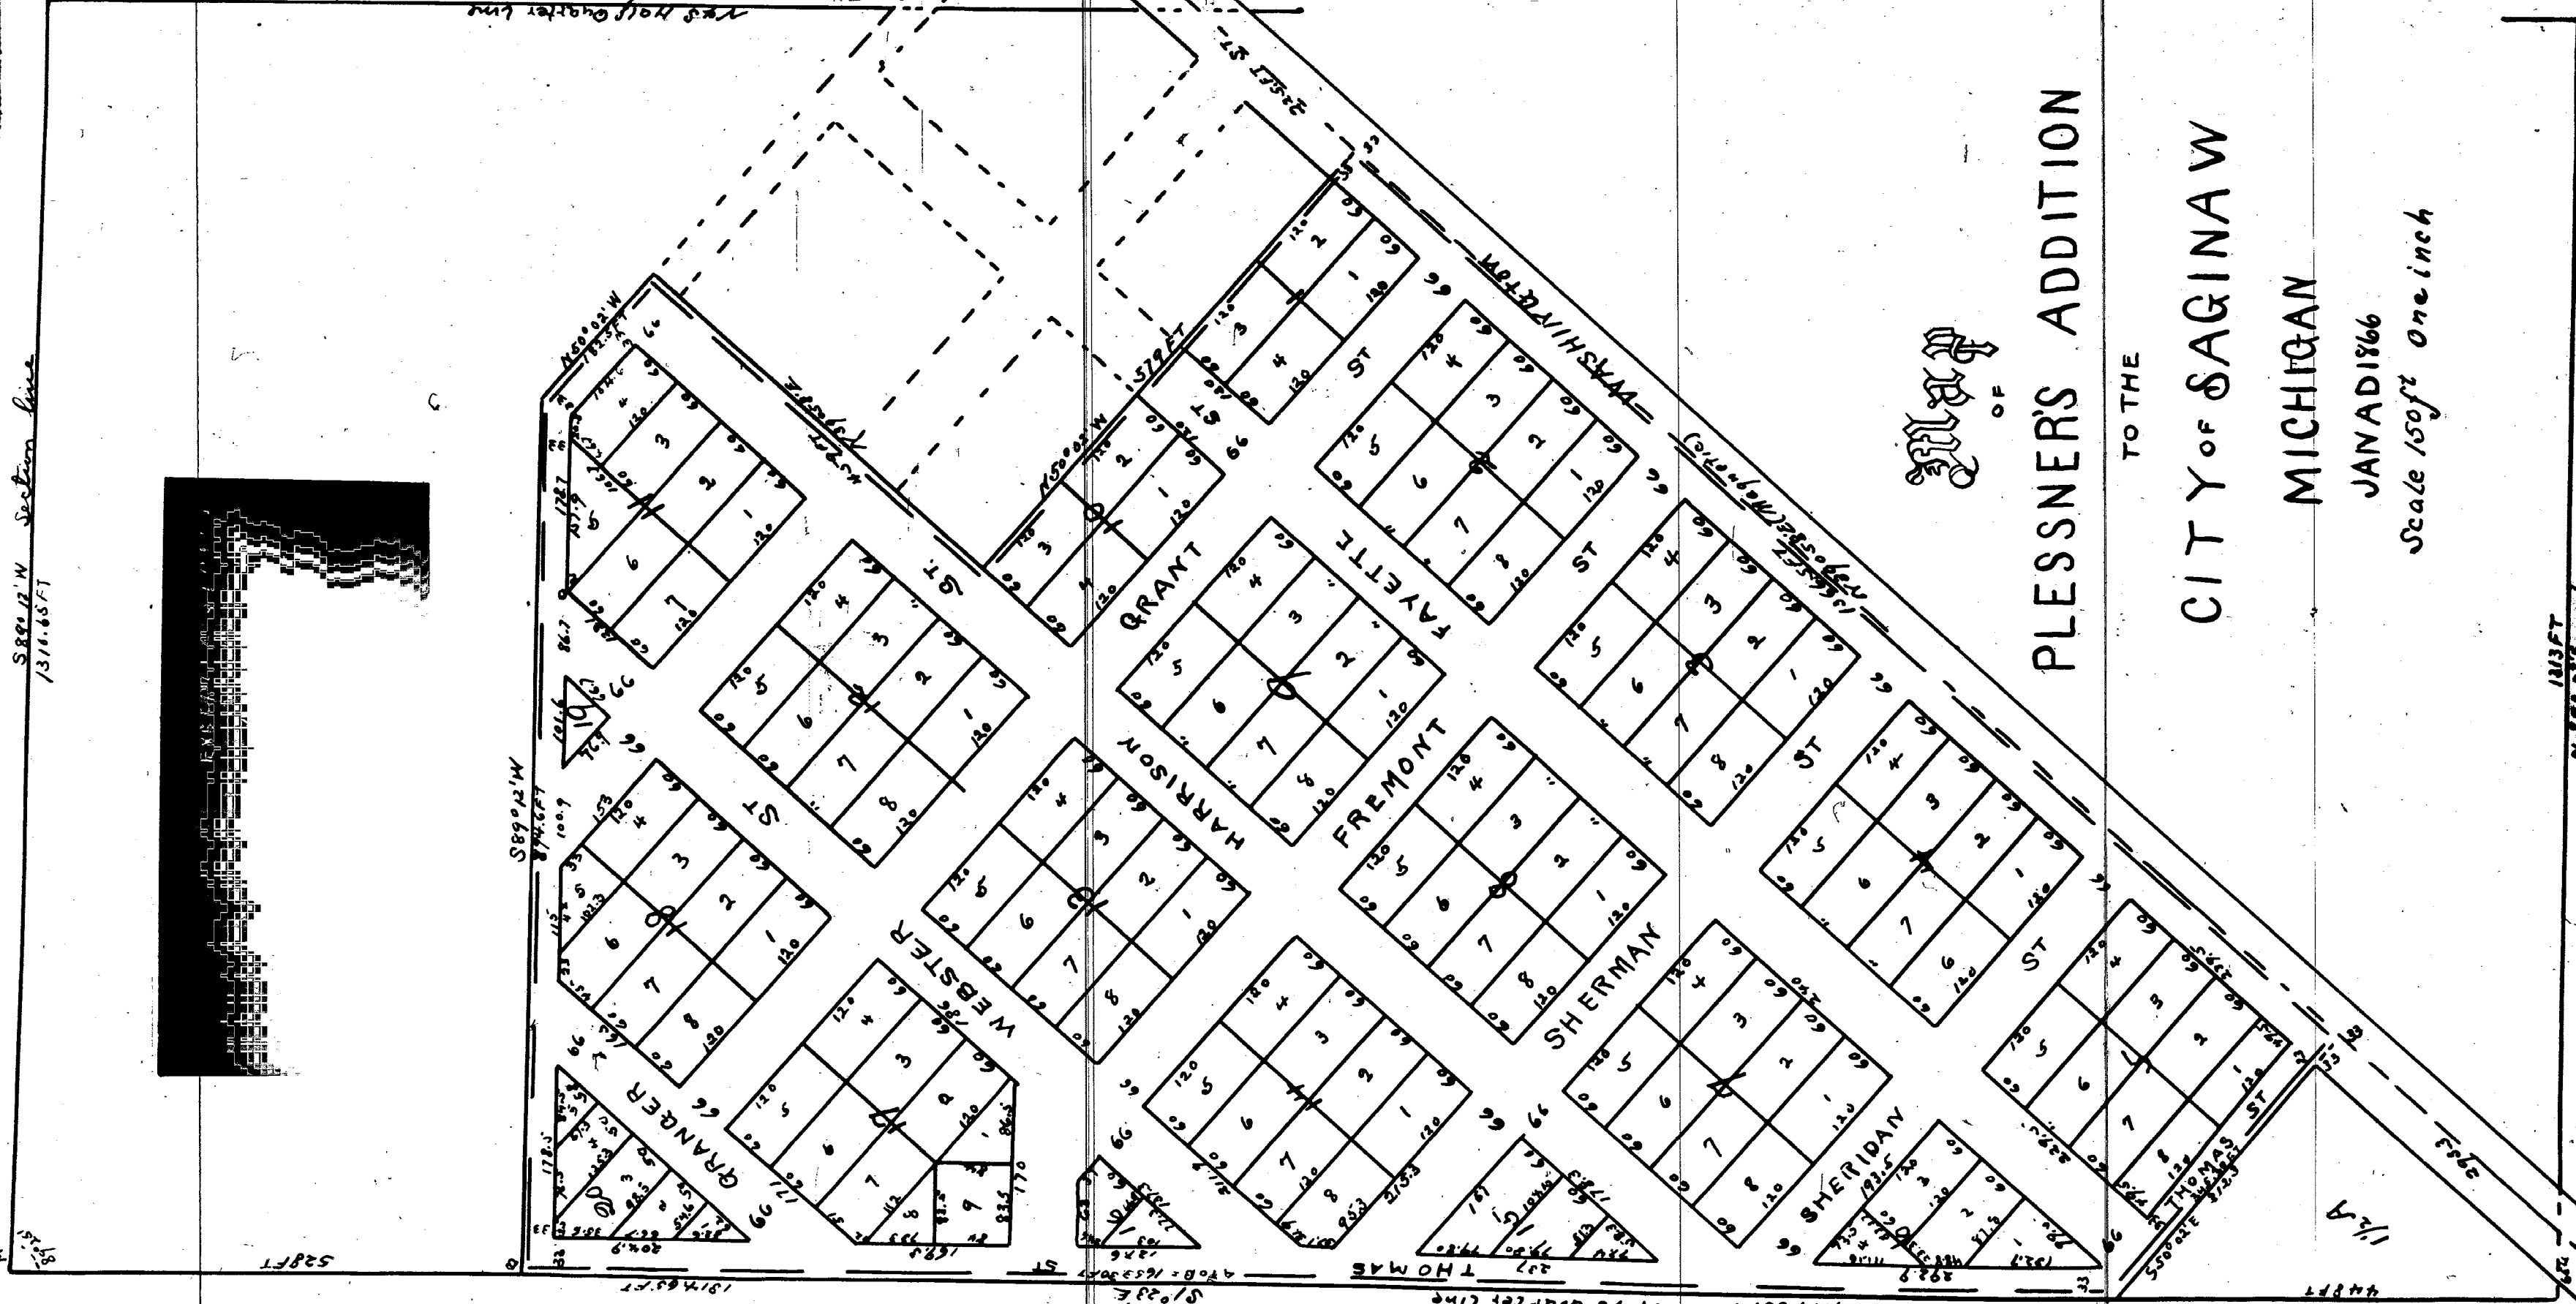

Having certified that this Plat is a correct copy of the Plat now on Record in the Register of Deeds Office being made under the supervision of the Auditor General by having the Plat and Record and opposing Note a carefully compared copy of the Certificate

Witness my hand and the Seal of the State of Michigan this 30th day of June 1911

Attest, Clerk, and Sec. Regt.

✓ PLAT - GEORGE W BELL'S ADDITION SAGINAW

In the matter of the petition)
of William H Wright, to vacate
a part of George W Bell's
Addition to the city of
Saginaw, Michigan.

Court Journal 1 page 568
Dated March 14, 1881
Liber 111 of Deeds page 270

The petition of William H Wright, heretofore,
made and filed in this court, and brought, in for hearing in said court, and
there being no reasonable objection to vacating said part of said addition
except; Block 4, thereof, and Greenwich Street, the Gratiot Street Road, so cal-
led on the northerly side and Lynn Street on the westerly side thereof, and that
such vacation ought to be made except said three streets and said Block 4,
are not hereby vacated, it is ordered, that the plat of that part of the city
of Saginaw, known as George W Bell's Addition to the city of Saginaw, except
that part thereof, known as Block 4, Greenwich Street and Lynn Street. Gratiot
Street Road be and the same is hereby vacated.

Curts & Taylor
Plat Examiners

Vol- 148- Page-12286 ✓


✓ PLAT - U C T FLESSMERS ADDITION CITY SAGINAW

In the matter of the Petition)
of Levi Tillotson, to vacate
Plat of U C T Flessmers Addition
to city of Saginaw, Michigan.

The petition of Levi Tillotson, heretofore,
made and filed in this court, having this day been brought, on for a hearing
in said court, and it appearing that there is no reasonable objection
to making said vacation as prayed for in said petition except Sherman Street
on said plat and that such vacation ought, to be made.
On motion of Knuckett and Stark Attorneys for said petitioners, it is ordered
that the plat, of that part of the city of Saginaw known as Flessmers Addition,
to the city of Saginaw, except that part thereof, known as Maple or Thomas
Street north from Sherman Street and also Sherman Street be and the same is
hereby vacated.

Curts & Taylor
Plat Examiners

Vol- 146- Page-12076 ✓

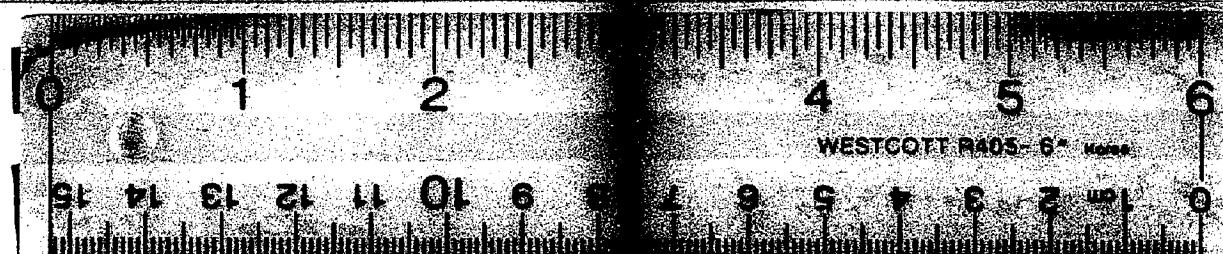

16 X