
12077

Map of H. L. MILLER'S ADDITION TO THE CITY OF SAGINAW MICHIGAN

Scale 100 ft = One inch

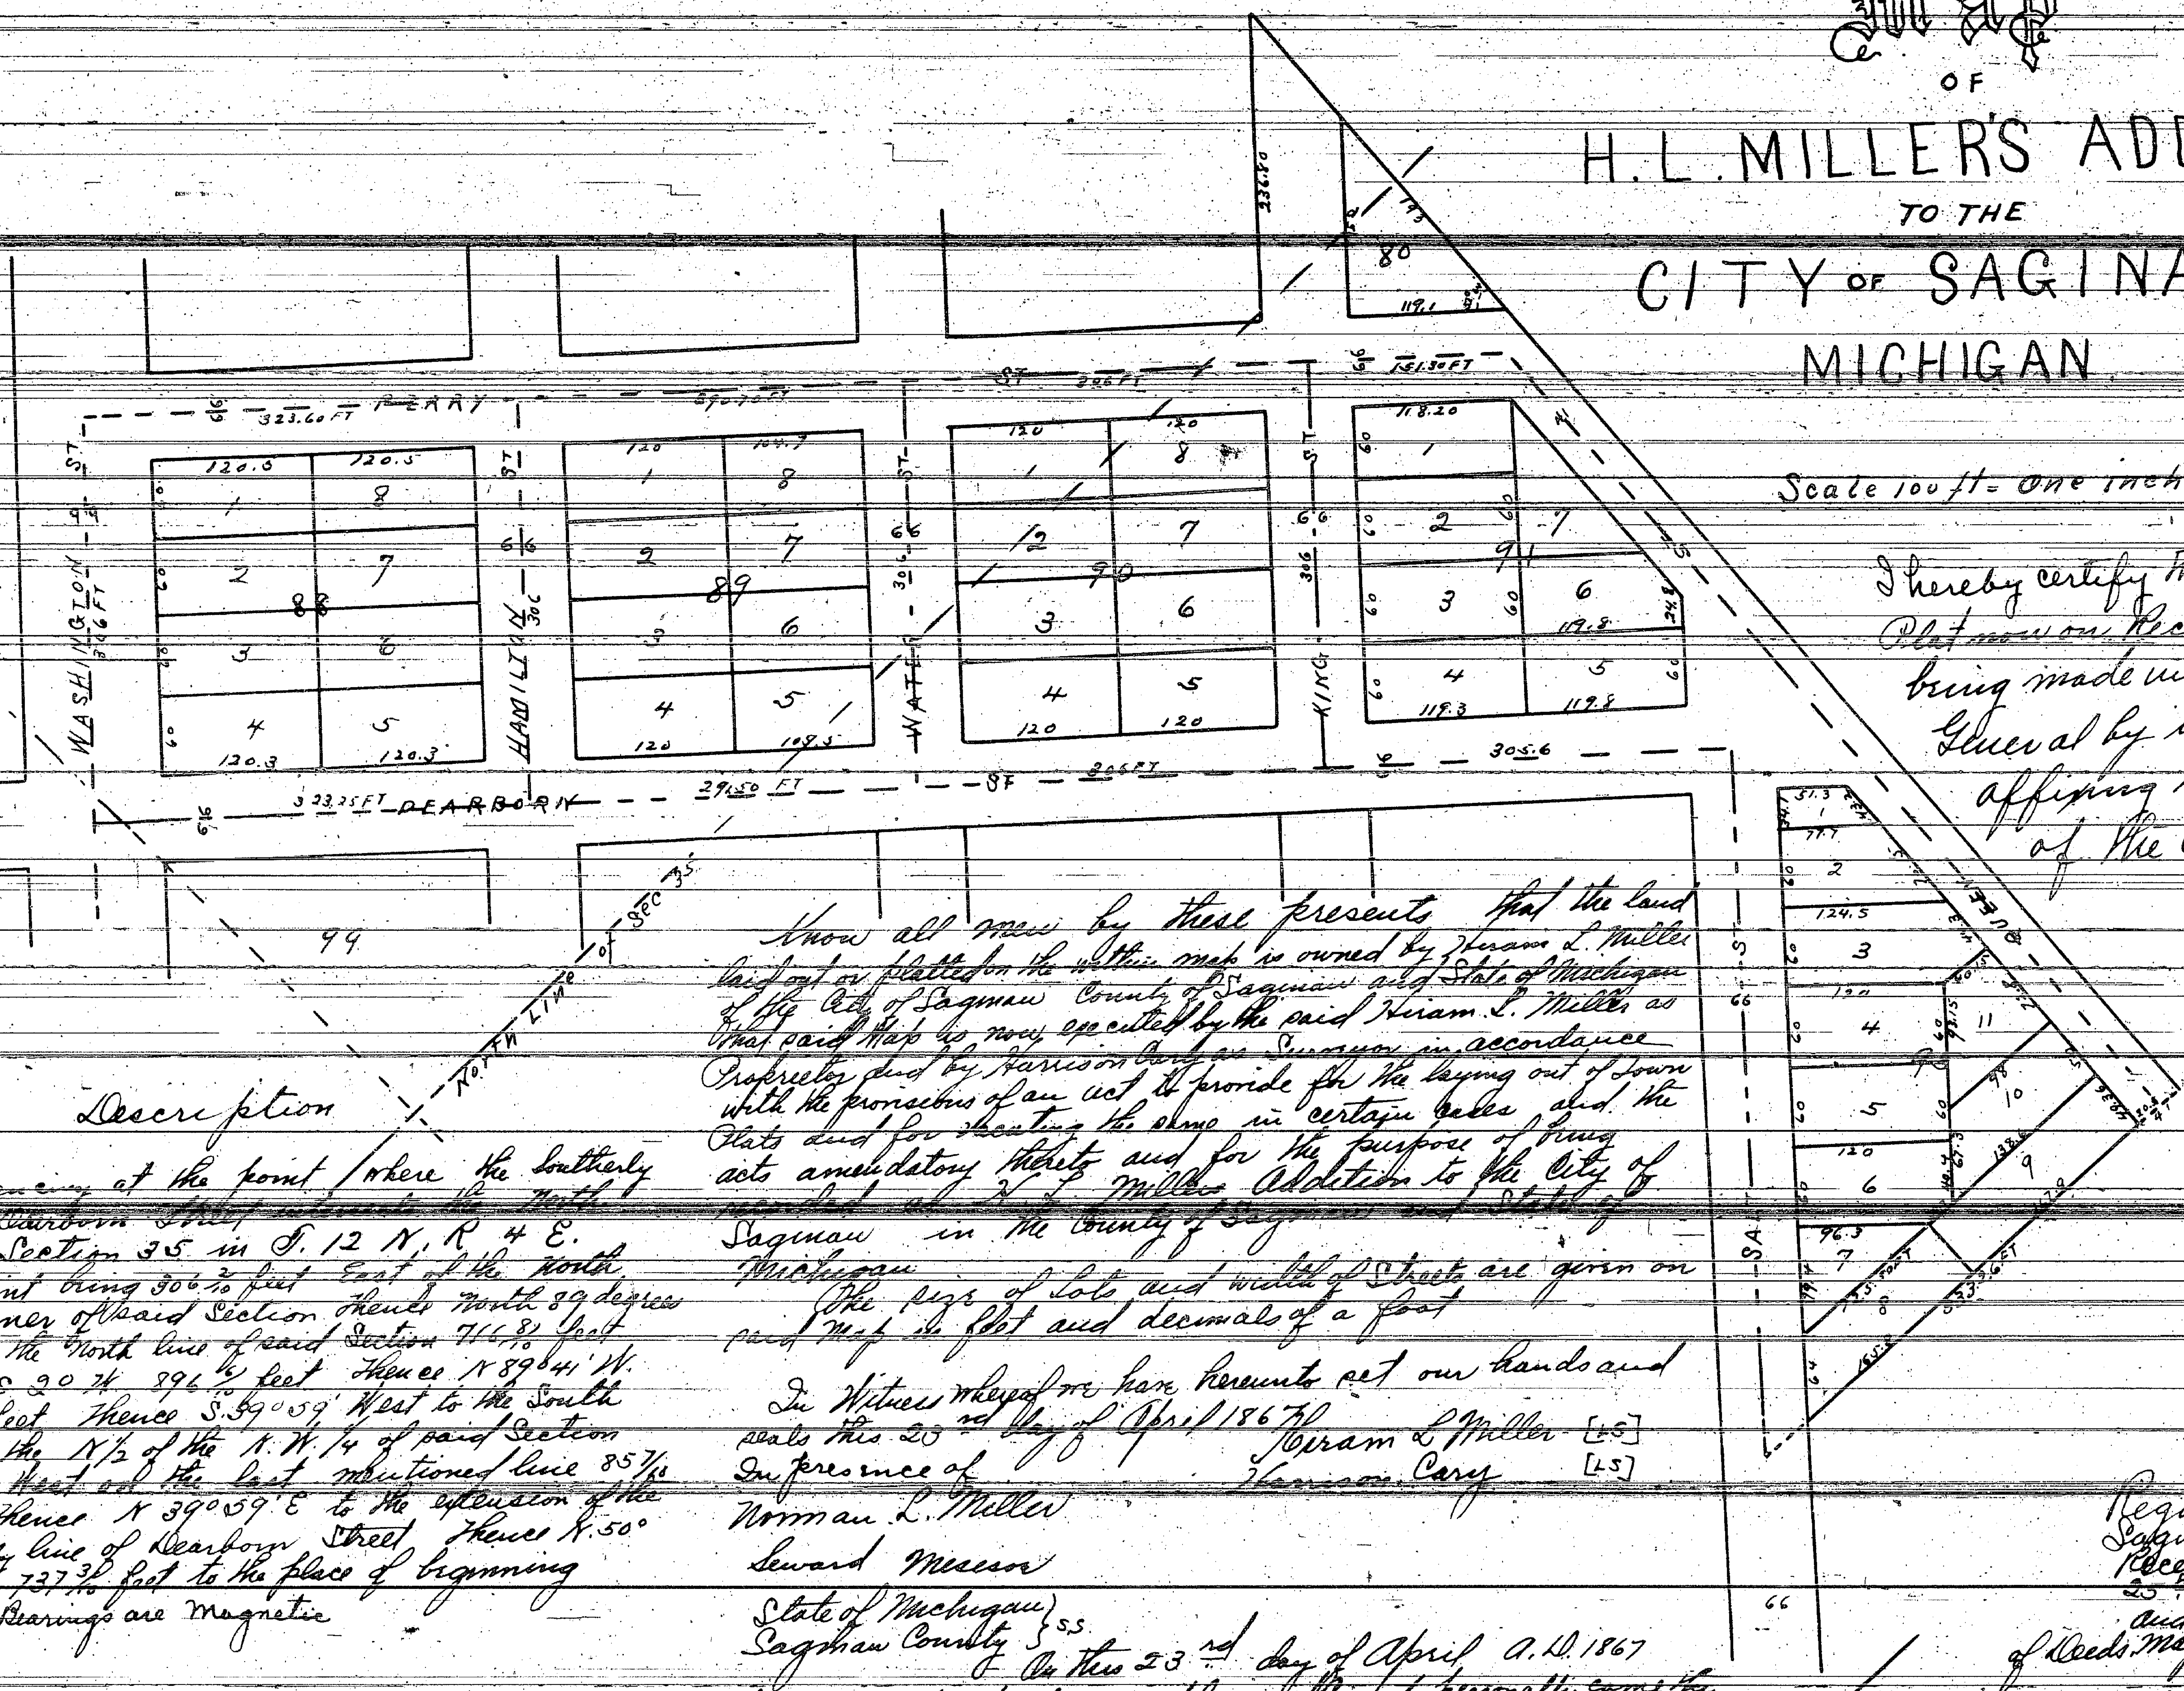

I hereby certify that this Plat is a correct copy of the Plat now on Record in the Register of Deeds Office being made under the supervision of the Auditor General by tracing the Plat on Record and affixing thereto a carefully compared copy of the Certificates

Dated the 26th day of June 1911

Alton B. Hurd

Clerk, Aud Gen Dept

Know all men by these presents that the land laid out or platted on the within map is owned by Hiram L. Miller of the City of Saginaw County of Saginaw and State of Michigan that said Map is now executed by the said Hiram L. Miller as Proprietor and by Harrison Cary as Surveyor in accordance with the provisions of an act to provide for the laying out of Town Plats and for recording the same in certain cases and the acts amendatory thereto and for the purpose of being recorded as H. L. Millers Addition to the City of Saginaw in the County of Saginaw and State of Michigan

The size of lots and width of Streets are given on said Map in feet and decimals of a foot

In Witness whereof we have hereunto set our hands and seals this 23rd day of April 1867

In presence of

Norman L. Miller

Seward Messer

Hiram L. Miller [LS]

Harrison Cary [LS]

Description

Commencing at the point where the Southerly line of Dearborn Street intersects the North line of Section 35 in T. 12 N, R 4 E. said point being 306 2/10 feet East of the North West corner of said Section thence North 89 degrees East on the North line of said Section 716 8/10 feet thence S 20 W 896 1/2 feet thence N 89° 41' W. 374 7/10 feet thence S. 39° 59' West to the South line of the N 1/2 of the N. W. 1/4 of said Section thence West on the last mentioned line 85 7/10 feet thence N 39° 59' E to the extension of the Southerly line of Dearborn Street thence N. 50° 02' W 737 3/10 feet to the place of beginning

Note Bearings are Magnetic

State of Michigan }
Saginaw County } ss.

On this 23rd day of April A.D. 1867 before me a Notary Public in and for said County personally came the above named Hiram L. Miller and Harrison Cary known to me to be the persons who executed the above and who severally acknowledged the execution of the same for the purposes therein expressed

[SEAL]

Norman L. Miller
Notary Public
Saginaw Co
Mich

Registers Office }
Saginaw County } ss
Received for Record April 25th 1867 at 8 1/2 Oclock A.M. and recorded in Liber 58 of Deeds Maps and Plats on page [illegible]

A. L. Bingham
Register