


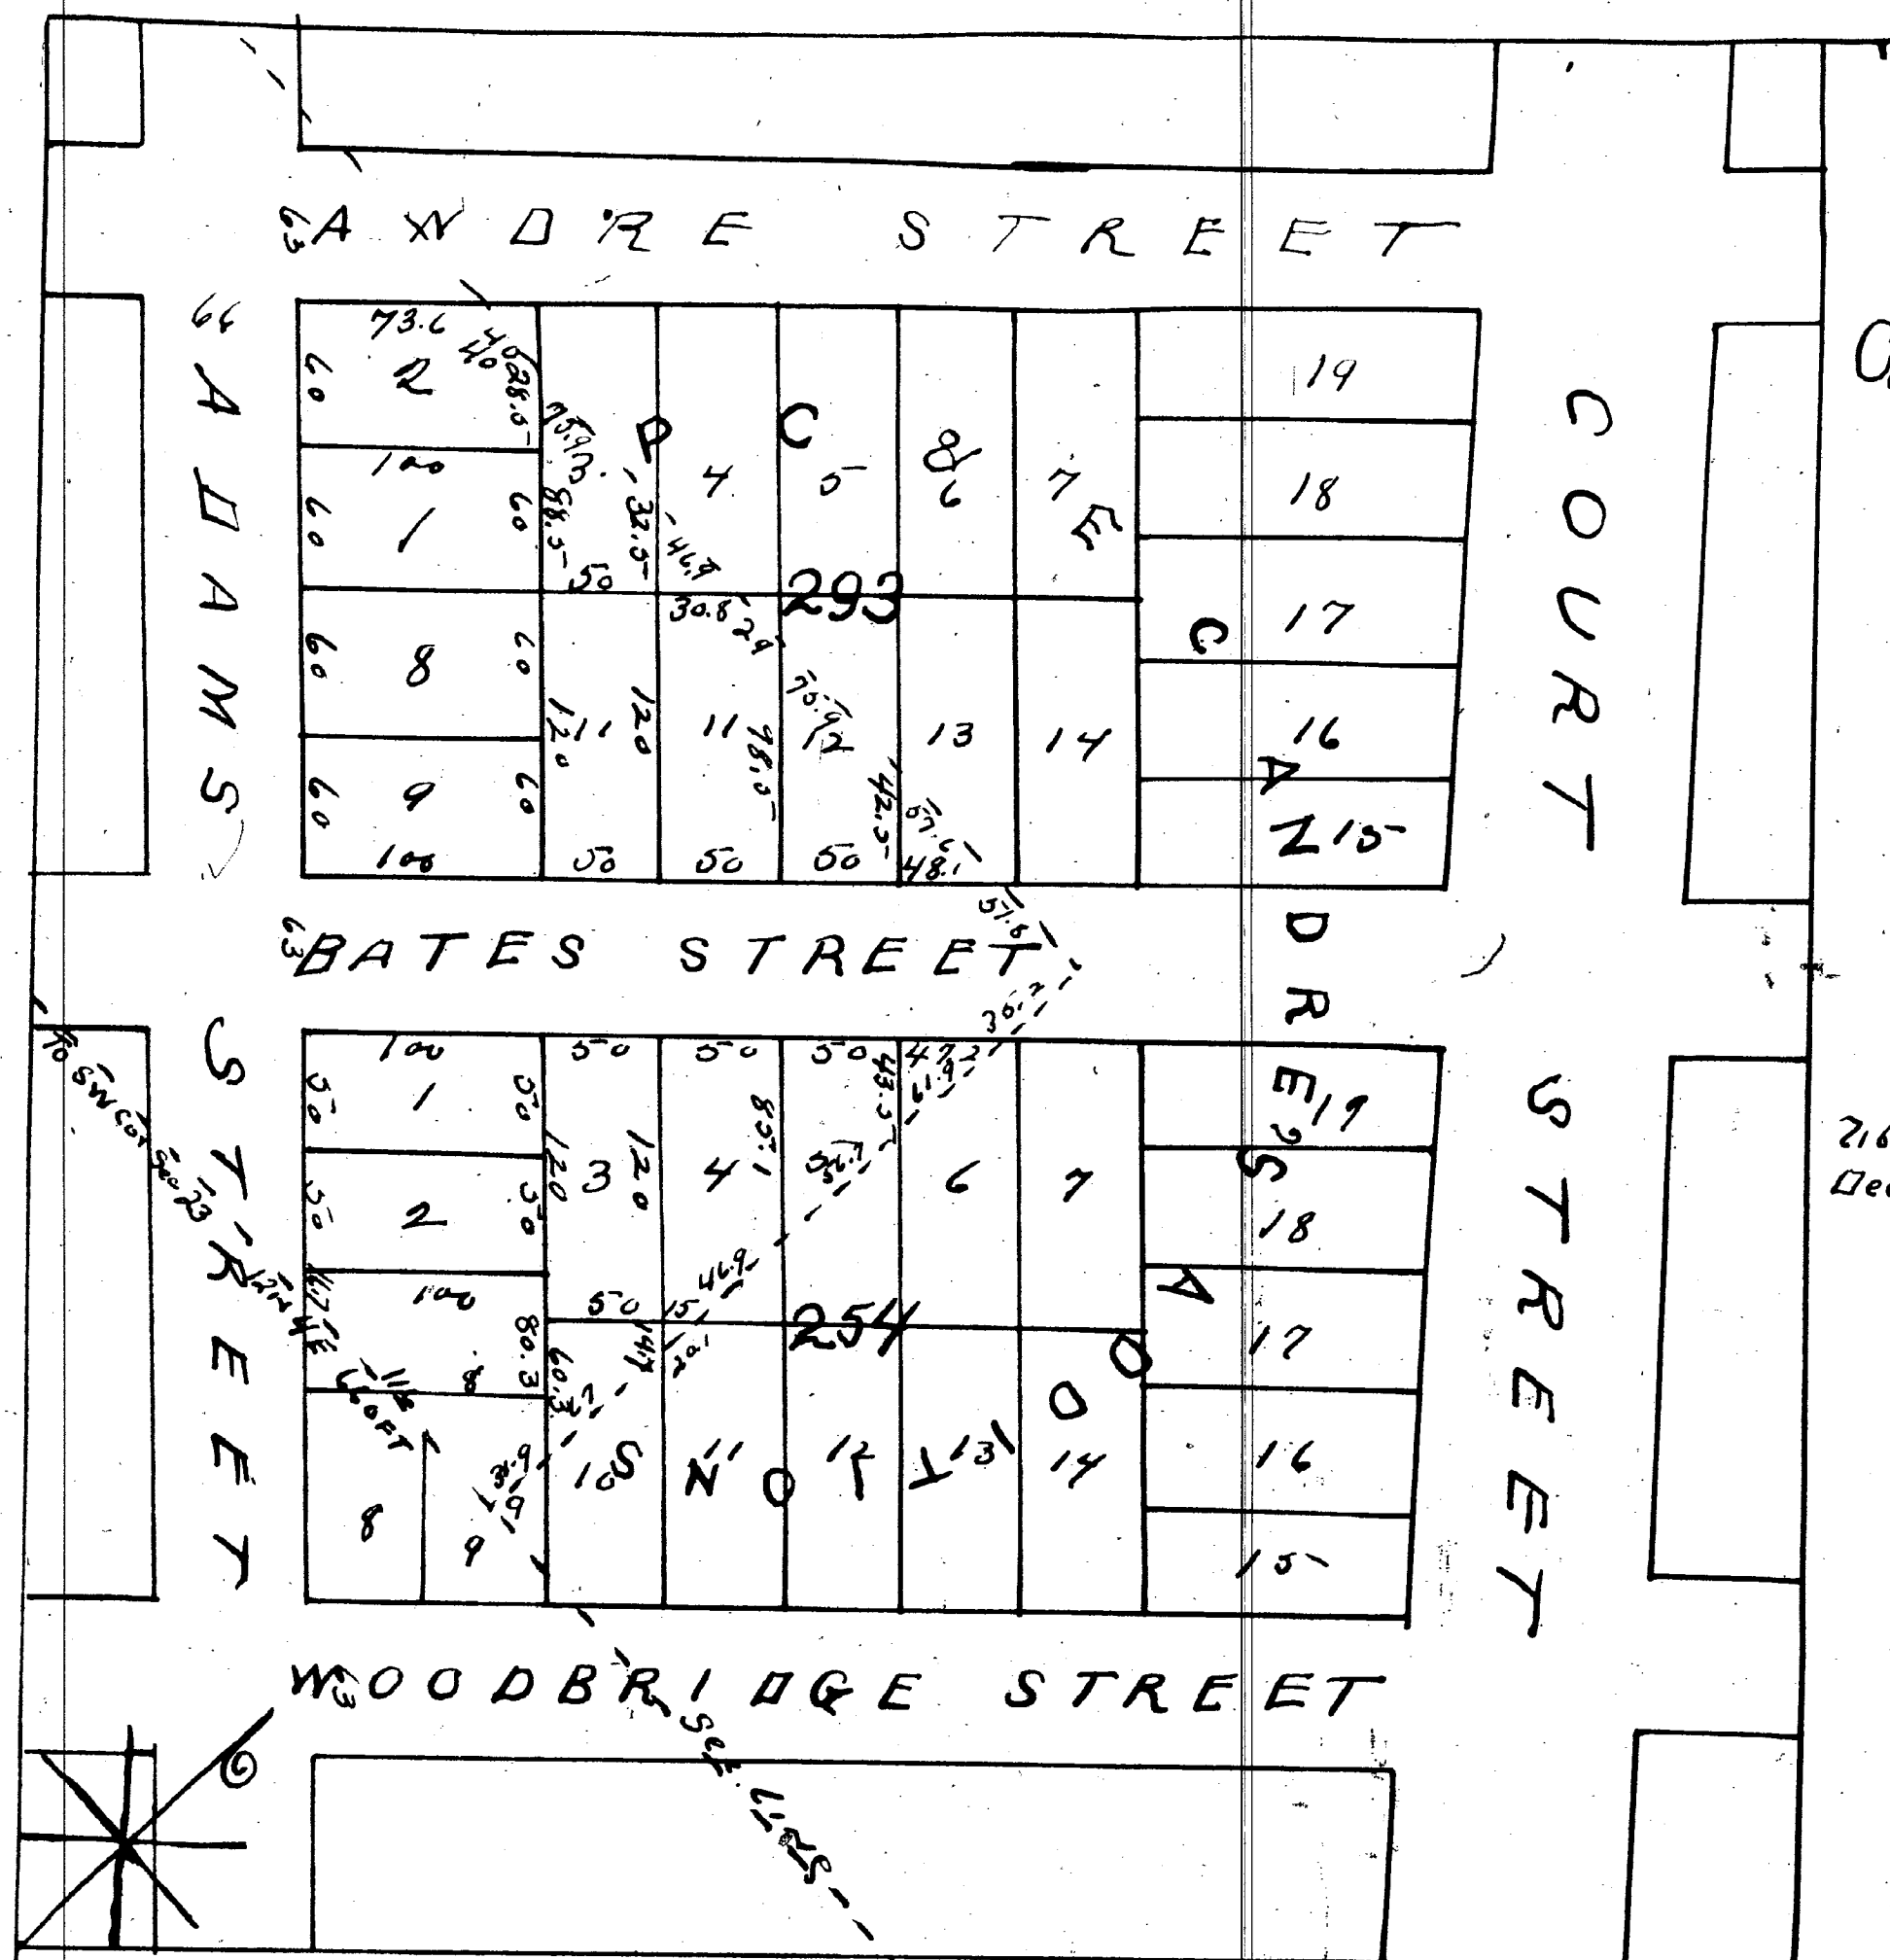

MAP OF
GANSCHOW'S SUB-DIVISION OF
BLOCKS 1 & 2 OF
FRED GANSCHOW'S ADDITION
TO THE
CITY OF SAGINAW
M I C H

According To THE PLAT OF THE SAME RECORDED ON PAGE 255 OF
216838 OF PLATS AND MAPS IN THE OFFICE OF THE REGISTER OF
DEEDS FOR SAGINAW COUNTY STATE OF MICHIGAN

SCALE OF FEET

Know all men by these presents that the lands laid out or platted on the above map is owned by Fred Ganschow of the City of Saginaw in Saginaw County State of Michigan that the said map or plat is now executed by the said Fred Ganschow as proprietor and C. H. Heavenworth County Surveyor of Saginaw County as Surveyor in accordance with the provisions of an act to provide for recording town plats and for vacating the same in certain cases and the acts amendatory thereto for the purpose of making the numbers of the lots and blocks and the lines of the lots correspond with those of P. C. & C. Andrews.

Executed in presence of
Otto Rauer.
John Dawson.

State of Michigan } ss.
County of Saginaw }

On this 12th day of June A.D. 1874 before me a Notary Public in and for Saginaw County State of Michigan personally came the above named Fred Ganschow and C. H. Heavenworth known to me to be the persons who executed the above. And who severally acknowledged they executed the same for the purposes therein expressed.

Otto Rauer Notary Public.
for Saginaw Co. Mich.

I hereby certify that this Plat is a correct copy of the Plat now on record in the Register of Deeds office, being made under the supervision of the Auditor General by tracing the Plat as recorded and affixing thereto a carefully compared copy of the Dedication & Certificate.

Dated this 13th day of June 1874

Ray C. Warner
Clerk, and Secy.

Register of Deeds
Saginaw County } Received for record June 12th 1874
at 2 o'clock P.M. & recorded in book of Maps & Plats
on page 20

J. H. Heavenworth

State of Michigan } ss. We C. H. Heavenworth
County of Saginaw } and Charles H. Heavenworth
Surveyor do hereby certify that the foregoing is a copy of the map of Ganschow's Subdivision of Blk. 142 of Fred Ganschow's addition to the City of Saginaw Mich. That we have carefully compared the same with the said original map and that it is a true and correct copy of the same and of the whole thereof. In witness whereof we have hereunto set our hands this 12th June A.D. 1874

C. H. Heavenworth Register
C. H. Heavenworth Surveyor.

additions and has the purpose of being recorded as Ganschow's Subdivision of Blocks one and two of Fred Ganschow's addition to the City of Saginaw Mich. The size of the lots and width of the streets are given on said map in feet and tenths of feet. In witness whereof we have hereunto set our hands and seals this 12th day of June A.D. 1874

Fred Ganschow (ss)
C. H. Heavenworth (ss).