Duplicate


4779

1208.

C. H. HABERKORN & CO'S

PLAT OF

OUT LOT 4 OF THE BAKER FARM, AND LOT 6 AND THE EAST 27 FT OF LOT 5 OF THE SUBDIVISION OF OUT LOT 88 WOODBRIDGE FARM, CITY DETROIT, WAYNE CO. MICH.

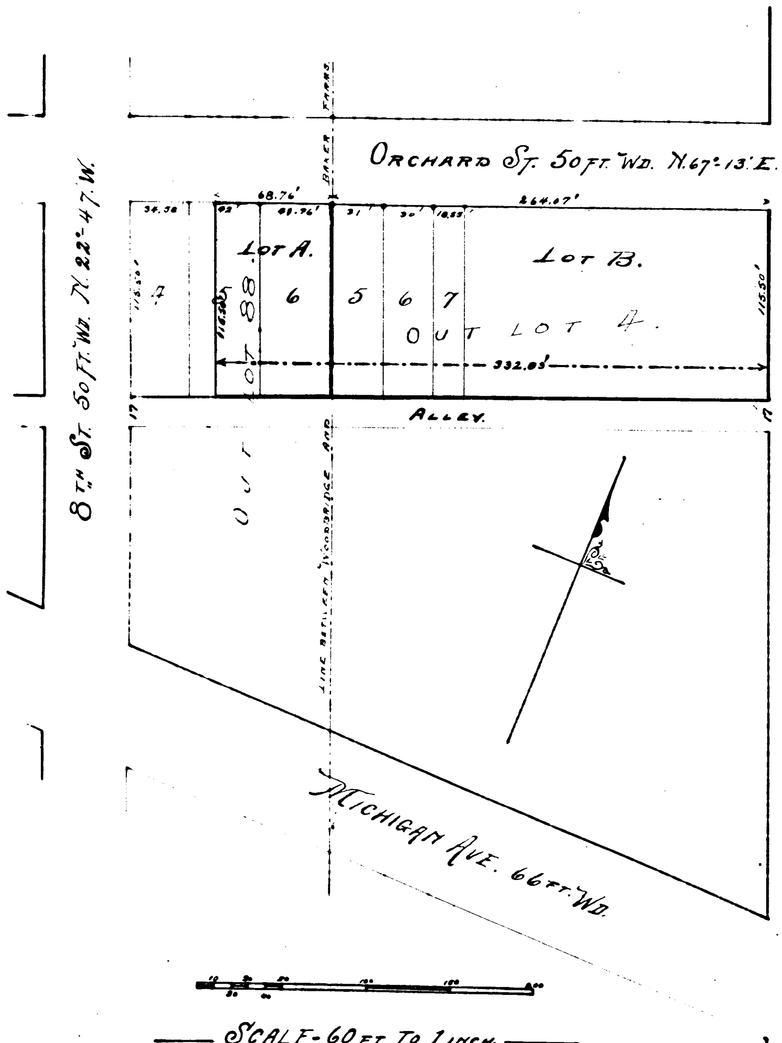

We hereby certify that the plat hereon delineated is a correct one and that pirmanent monuments, consisting of white oak stakes, have been planted at all angles in the boundary of the land platted, and at the intersection of all streets or streets and alleys. (Old plat shown in red ink)

R. J. Hill & Co.
SURVEYORS.

Examined and Approved
Dec. 9th 1899.
Dowe F. Wilkinson
Deputy Auditor General.

RECEIVED AND FILED.
IN AUDITOR GENERAL'S OFFICE,
January 16, 1900
Deputy Auditor General.

Know all men by these presents: that we Christian H. Haberkorn and Fanny H. Haberkorn his wife, and John H. Curry and Ella S. Curry his wife, have caused the land embraced in the annexed plat to be surveyed, laid out and platted, to be known as C. H. Haberkorn & Co's plat of Out Lot 4 of the Baker Farm, lot 6 and the east 27 feet of lot 5 of the subdivision of Out Lot 88 Woodbridge Farm, City of Detroit Wayne County Michigan, and that the streets and alleys as shown on said plat are hereby dedicated to the use of the public

In Witness
Henry Otis
Frederick J. Kinter

Christian H. Haberkorn {L.S.}
Fannie H. Haberkorn {L.S.}
John H. Curry {L.S.}
Ella S. Avery {L.S.}
By Nancy C. Avery Attorney in fact

State of Michigan } ss.
County of Wayne }

On this sixth day of December 1899 before me, a Notary Public in and for said county personally came the above named Christian H. Haberkorn and Fanny H. Haberkorn his wife, and John H. Curry known to me to be three of the persons who executed the above dedication, and acknowledged the same to be their free act and deed; and at the same time personally came Nancy C. Curry the attorney in fact for Ella S. Curry, wife of the said John H. Curry, and acknowledged that she executed the above dedication for and on behalf of the said Ella S. Curry and as her free act and deed by her, as her attorney in fact executed.

Frederick J. Kinter
NOTARY PUBLIC. WAYNE CO. MICH.

Description of Land Platted-

All that part of Baker farm North of Michigan Avenue known as Out Lot 4: and Lot six and the east 27 feet of Lot five, of Audley D. Woodridges subdivision of Out Lot 88 of Woodbridge farm; more fully described as follows, viz: Beginning at a stake located on the S.W. corner of seventh street and orchard street, and running S. 22°-47' E. along the easterly line of seventh street 115.50/100 feet, to a stake located on the corner of the alley; thence on a course S. 67°-13' W along the northerly line of the alley to a stake located on said line at a distance of 73.32/100 ft. thence on a course N. 22°-47' W. 115.50/100 feet to a stake located at the intersection of said line and the southerly line of Orchard street; thence on a course of N. 67°-13' E. along the southerly line of Orchard street 332.53/100 feet to the point of beginning.

State of Michigan } ss.
County of Wayne }

We S. R. Kingsley, Register of Deeds for the County of Wayne State of Michigan, and Robert J. Hill, surveyor, do hereby certify that we have carefully compared this Plat of Out Lot 4 of the Baker Farm, Lot 6 and the east 27 feet of Lot 5 of the Subdivision of Out Lot 88 Woodbridge Farm, City of Detroit, County of Wayne State of Michigan, with the original plat of said subdivision and do also certify that it is an exact duplicate copy thereof and of the whole of such plat.

S. R. Kingsley
REGISTER OF DEEDS
Robt. J. Hill
SURVEYOR.

State of Michigan } ss.
County of Wayne }

We S. R. Kingsley Register of Deeds for the County of Wayne, State of Michigan, and Robert J. Hill, surveyor, do hereby certify that we have carefully compared this plat of Out Lot 4 of the Baker Farm, Lot 6 and the east 27 feet of Lot 5 of the Subdivision of Out Lot 88 Woodbridge Farm, City of Detroit, County of Wayne, State of Michigan, with the copy of the original plat on file in the Register of Deeds office, in the City of Detroit, County of Wayne, State of Michigan, and do also certify that it is an exact duplicate copy thereof and of the whole of such plat.

S. R. Kingsley
REGISTER OF DEEDS
Robt. J. Hill.
SURVEYOR.

3660-1899

Duplicate


1208.

1779

C. H. HABERKORN & CO'S

PLAT OF

OUT LOT 4 OF THE BAKER FARM,
AND
LOT 6 AND THE EAST 27 FT OF LOT
5 OF THE SUBDIVISION OF OUT LOT
88 WOODBRIDGE FARM, CITY DETROIT,
WAYNE CO. MICH.

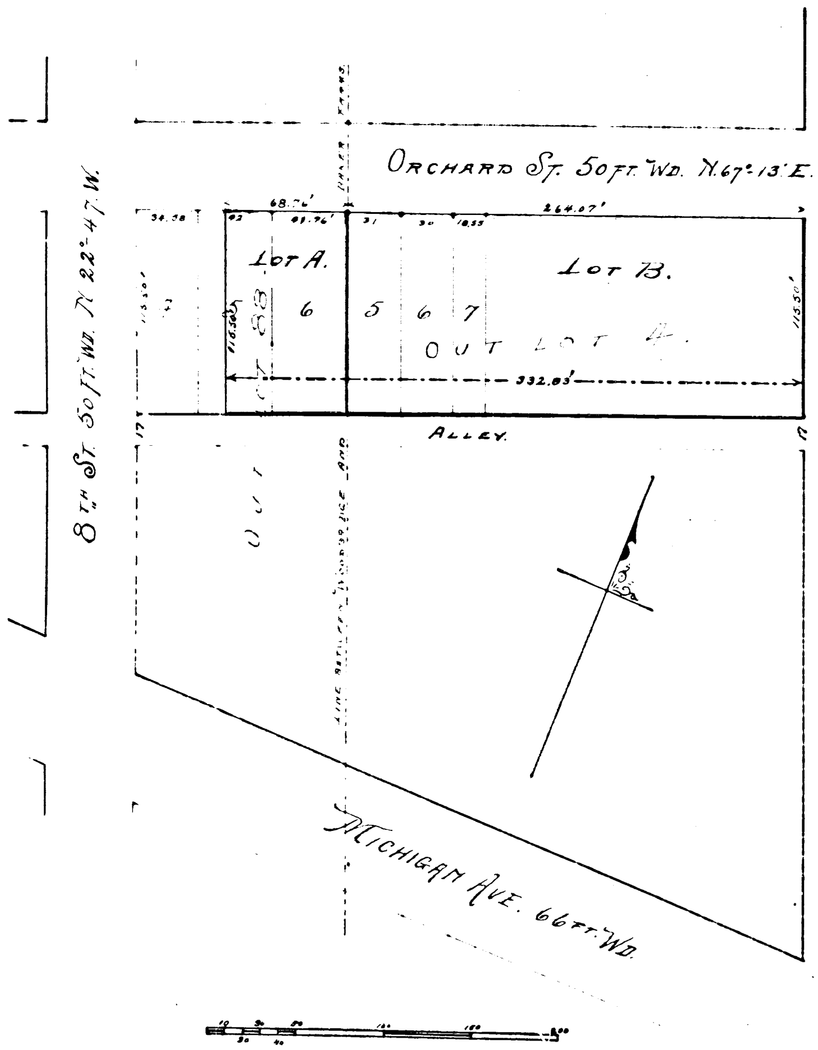

We hereon certify that the plat hereon delineated is a correct one and that permanent monuments, consisting of white oak stakes, have been planted at all angles in the boundaries of the land platted, and at the intersection of all streets or streets and alleys. (Old plat shown in red ink).

R. J. Hill & Co.
SURVEYORS.

Examined and Approved
Dec. 9th 1899.
Donn F. Wilkinson
Deputy Auditor General.

RECEIVED AND FILED.
IN AUDITOR GENERAL'S OFFICE,
June 16, 1900
John F. Weismann
Deputy Auditor General.

Know all men by these presents: That we Christian H. Haberkorn and Fanny H. Haberkorn his wife, and John H. Curry and Ella S. Curry his wife, have caused the land embraced in the annexed plat to be surveyed, laid out and platted, to be known as C. H. Haberkorn & Co's plat of Out Lot 4 of the Baker Farm, Lot 6 and the east 27 feet of Lot 5 of the subdivision of Out Lot 88 Woodbridge Farm, City of Detroit, Wayne County, Michigan, and that the streets and alleys as shown on said plat are hereby dedicated to the use of the public.

Witness
Henry Otis
Frederick J. Kirby

Christian H. Haberkorn {L.S.}
Fannie H. Haberkorn {L.S.}
John H. Curry {L.S.}
Ella S. Curry {L.S.}
By Nancy E. Avery Attorney in fact {L.S.}

State of Michigan } ss.
County of Wayne }

On this ninth day of December 1899 before me, a Notary Public in and for said county personally came the above named Christian H. Haberkorn and Fanny H. Haberkorn his wife and John H. Curry known to me to be three of the persons who executed the above dedication and acknowledged the same to be their free act and deed; and at the same time personally came Nancy E. Avery the attorney-in-fact for Ella S. Curry, wife of the said John H. Curry, and acknowledged that she executed the above dedication for and on behalf of the said Ella S. Curry and as her free act and deed by her as her attorney in fact executed.

Frederick J. Kirby
NOTARY PUBLIC, WAYNE CO., MICH.

Description of Land Platted -

All that part of Baker farm North of Michigan Avenue known as Out Lot 4; and Lot six and the east 27 feet of Lot five, as laid on R. Woodbridge's subdivision of Out Lot 88 of Woodbridge farm; more fully described as follows, viz: Beginning at a stake located on the S.W. corner of seventh street and orchard street, and running S. 22° 47' E. along the easterly line of seventh street 115.50/100 feet, to a stake located on the corner of the alley; thence on a course S. 67° 13' W. along the northerly line of the alley to a stake located on said line at a distance of 33 feet; thence on a course N. 22° 47' W. 115.33/100 feet to a stake located at the intersection of said line and the southerly line of Orchard Street; thence on a course N. 67° 13' E. along the southerly line of Orchard street 332.53/100 feet to the point of beginning.

State of Michigan } ss.
County of Wayne }

We, S. R. Kingsley, Register of Deeds for the County of Wayne State of Michigan, and Robert J. Hill, surveyor, do hereby certify that we have carefully compared this plat of Out Lot 4 of the Baker Farm, Lot 6 and the east 27 feet of Lot 5 of the Subdivision of Out Lot 88 Woodbridge Farm, City of Detroit County of Wayne State of Michigan, with the original plat of said subdivision and do also certify that it is an exact duplicate copy thereof and of the whole of such plat.

S. R. Kingsley
Register of Deeds
Robt J. Hill
SURVEYOR

State of Michigan } ss.
County of Wayne }

We, S. R. Kingsley Register of Deeds for the County of Wayne, State of Michigan, and Robert J. Hill, surveyor, do hereby Certify that we have carefully compared this plat of Out Lot 4 of the Baker Farm, Lot 6 and the east 27 feet of Lot 5 of the Subdivision of Out Lot 88 Woodbridge Farm, City of Detroit, County of Wayne, State of Michigan, with the copy of the original plat on file in the Register of Deeds office in the City of Detroit, County of Wayne, State of Michigan, and do also certify that it is an exact duplicate copy thereof and of the whole of such plat.

S. R. Kingsley
Register of Deeds
Robt J. Hill
SURVEYOR

36680-1899