

State of Michigan }
County of Muskegon } ss

Be it Remembered that the plat or drawing on this sheet is a plat or drawing of D. D. Erwin "Trustee" Subdivision of lots 4, 5, 6, 7, 8, 9, 10, 11, 12, 13, 14, 15, 16, 17, 18, 19, 20, 21, 22, 23, 24, 25, 26 of Block one & blocks two, three, four, five, six, seven, ten, eleven, & twelve of R. P. Easton's Second Subdivision of the South half of the South East quarter of Section Twenty nine Town Ten North of Range Sixteen west of Block Three, Four & Five of R. P. Easton's Second Subdivision of Part of Section Thirty two Town Ten North of Range Sixteen west Muskegon County, Michigan lying North of the Muskegon River and South of the Michigan Central Railroad, all distances are given in feet and fractional parts of a foot.

For further and more particular description of said platted premises reference is to be had to the accompanying plat or drawing of which this Memorandum is a part and parcel.

Now Therefore I D. D. Erwin Trustee owner and Proprietor of said platted premises do hereby dedicate to Public use the Streets and Alleys as designated on this plat or drawing for Public highways and do also ratify the subdivision of said platted premises.

And I Clifford S. Gamble do hereby declare and certify that I am a Surveyor and that I have surveyed and platted said premises and that the accompanying plat or drawing by me made is a true and correct representation of said premises as surveyed by me.

In Presence of }
G. P. Stout
Geo. L. Erwin

David D. Erwin Trustee Seal
Clifford S. Gamble Surveyor Seal

State of Michigan } ss Received for record this 7th day
County of Muskegon } of May 1888 at 4 o'clock P.M.
and recorded in Liber No. 2 of Plats on page 75
Charles S. Dodge
Register of Deeds

State of Michigan } ss On This 21st day of July A. D. One Thousand Eight hundred and eighty seven before me a Notary Public in and for said County personally appeared the above named David D. Erwin "Trustee" (owner) and Clifford S. Gamble (Surveyor) to me known to be the same persons who executed the foregoing instrument and acknowledged the same to be their free act and deed for the uses and purposes therein set forth.

State of Michigan } ss I John Hunt Recorder of the City of Muskegon do hereby certify that at a session of the Common Council of said City held in the council room on the 19th day of August A. D. 1887 the following resolution was duly adopted viz: Resolved that the Plat of D. D. Erwin Trustee subdivision of Part of Block 1 & Blocks 2, 3, 4, 5, 6, 7, 10, 11, 12 of R. P. Easton's 2nd subdivision of 1/2 Sec. 29 T. 10 N. R. 16 W & Blocks 3, 4 & 5 of R. P. Easton's 2nd subdivision of part of section 32 T. 10 N. R. 16 W now on file in the office of the recorder be and the same is hereby approved.

George L. Erwin
Notary Public
Muskegon County
Mich.

State of Michigan } ss We Charles S. Dodge Register of Deeds and County of Muskegon do hereby certify that we have each carefully compared this copy with the original plat of D. D. Erwin Trustee subdivision of part of Block one and Blocks two, three, four, five, six, seven, ten, eleven and twelve of R. P. Easton's 2nd subdivision of 1/2 Sec. 29 T. 10 N. R. 16 W & Blocks three, four & five of R. P. Easton's 2nd subdivision of part of section 32 T. 10 N. R. 16 W Muskegon County Michigan and that it is an exact copy thereof and of the whole of said original Map or Plat.


Charles S. Dodge, Register of Deeds
Clifford S. Gamble, Surveyor

Seal

John Hunt
Recorder

I hereby certify that this plat is a correct copy of the plat now on record in the Register of Deeds office being made under the supervision of the Auditor General by tracing the plat on record and affixing thereto a carefully compared copy of the dedication and certificate.

Dated this 23rd day of Aug. 1911
Solon Robinson
Clk. and Gen. Dept.

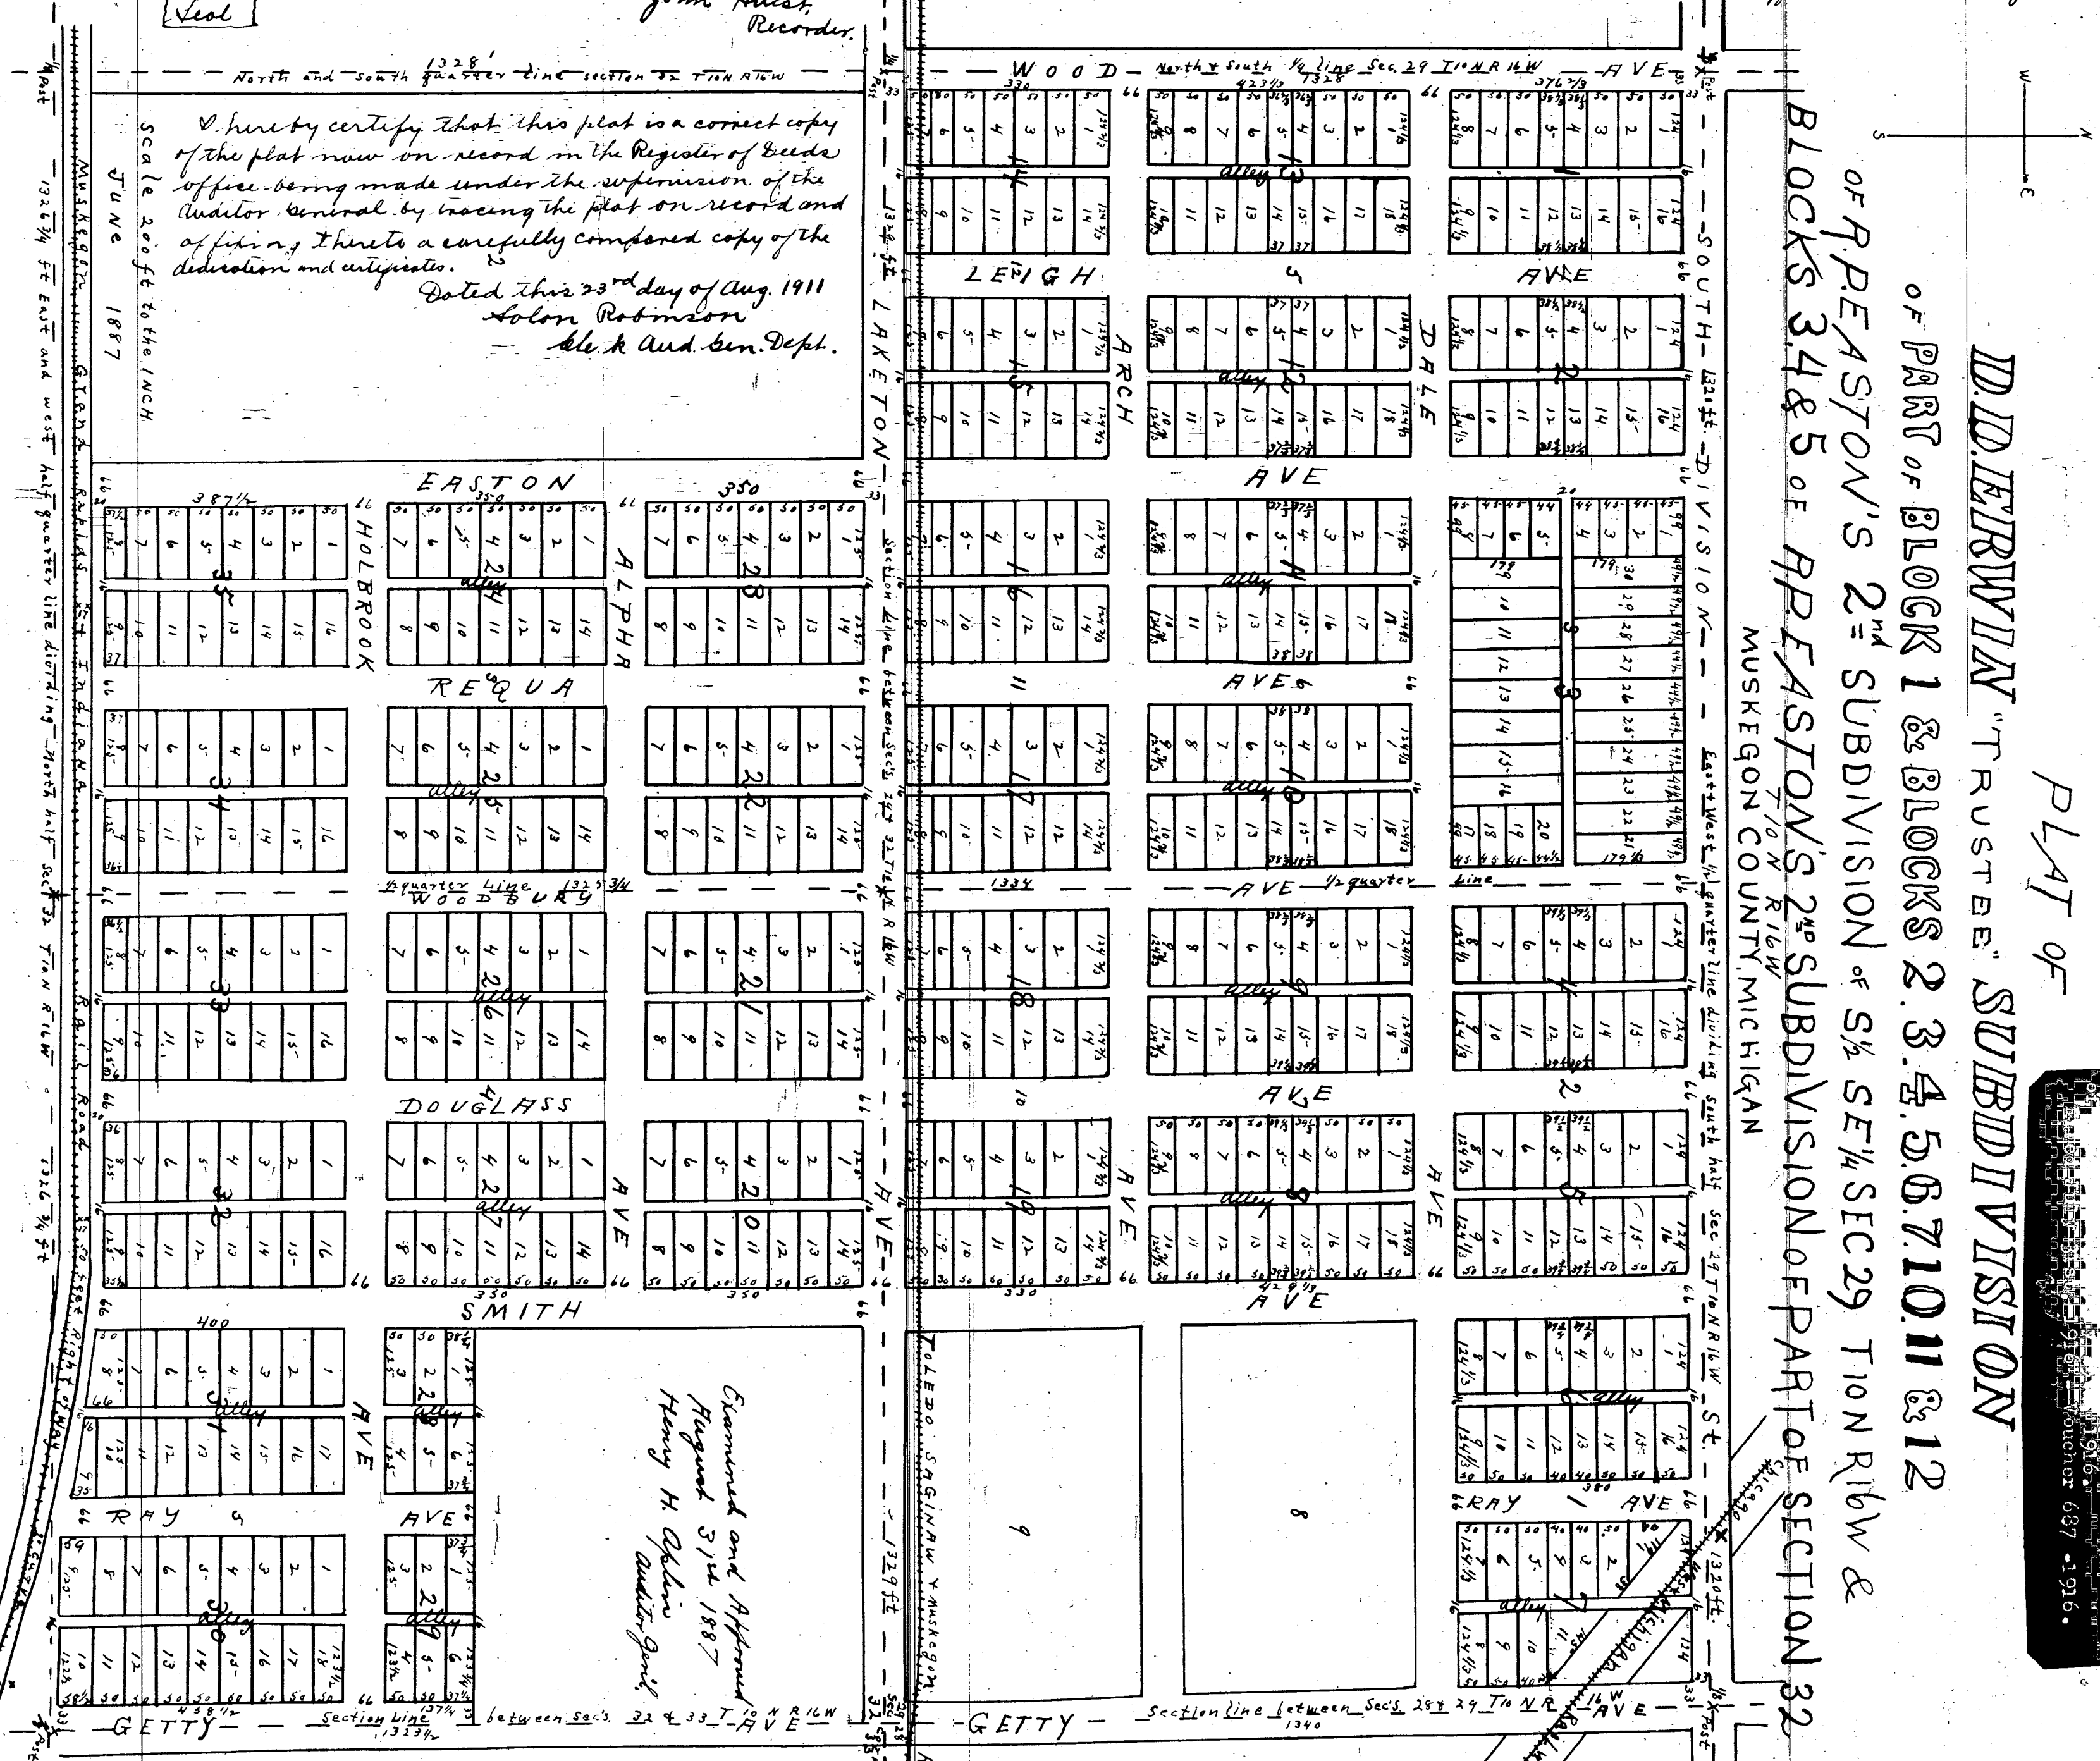

PLAT OF

D. D. ERWIN TRUSTEE SUBDIVISION

OF PART OF BLOCK 1 & BLOCKS 2, 3, 4, 5, 6, 7, 10, 11 & 12

OF R. P. EASTON'S 2ND SUBDIVISION OF 1/2 SEC. 29 T. 10 N. R. 16 W &

BLOCKS 3, 4 & 5 OF R. P. EASTON'S 2ND SUBDIVISION OF PART OF SECTION 32

T. 10 N. R. 16 W MUSKEGON COUNTY MICHIGAN

1916
Volume 687 - 1216