1454

12081

Mills and Furlong

Addition to the Village of

Muskegon

Ottawa County Michigan

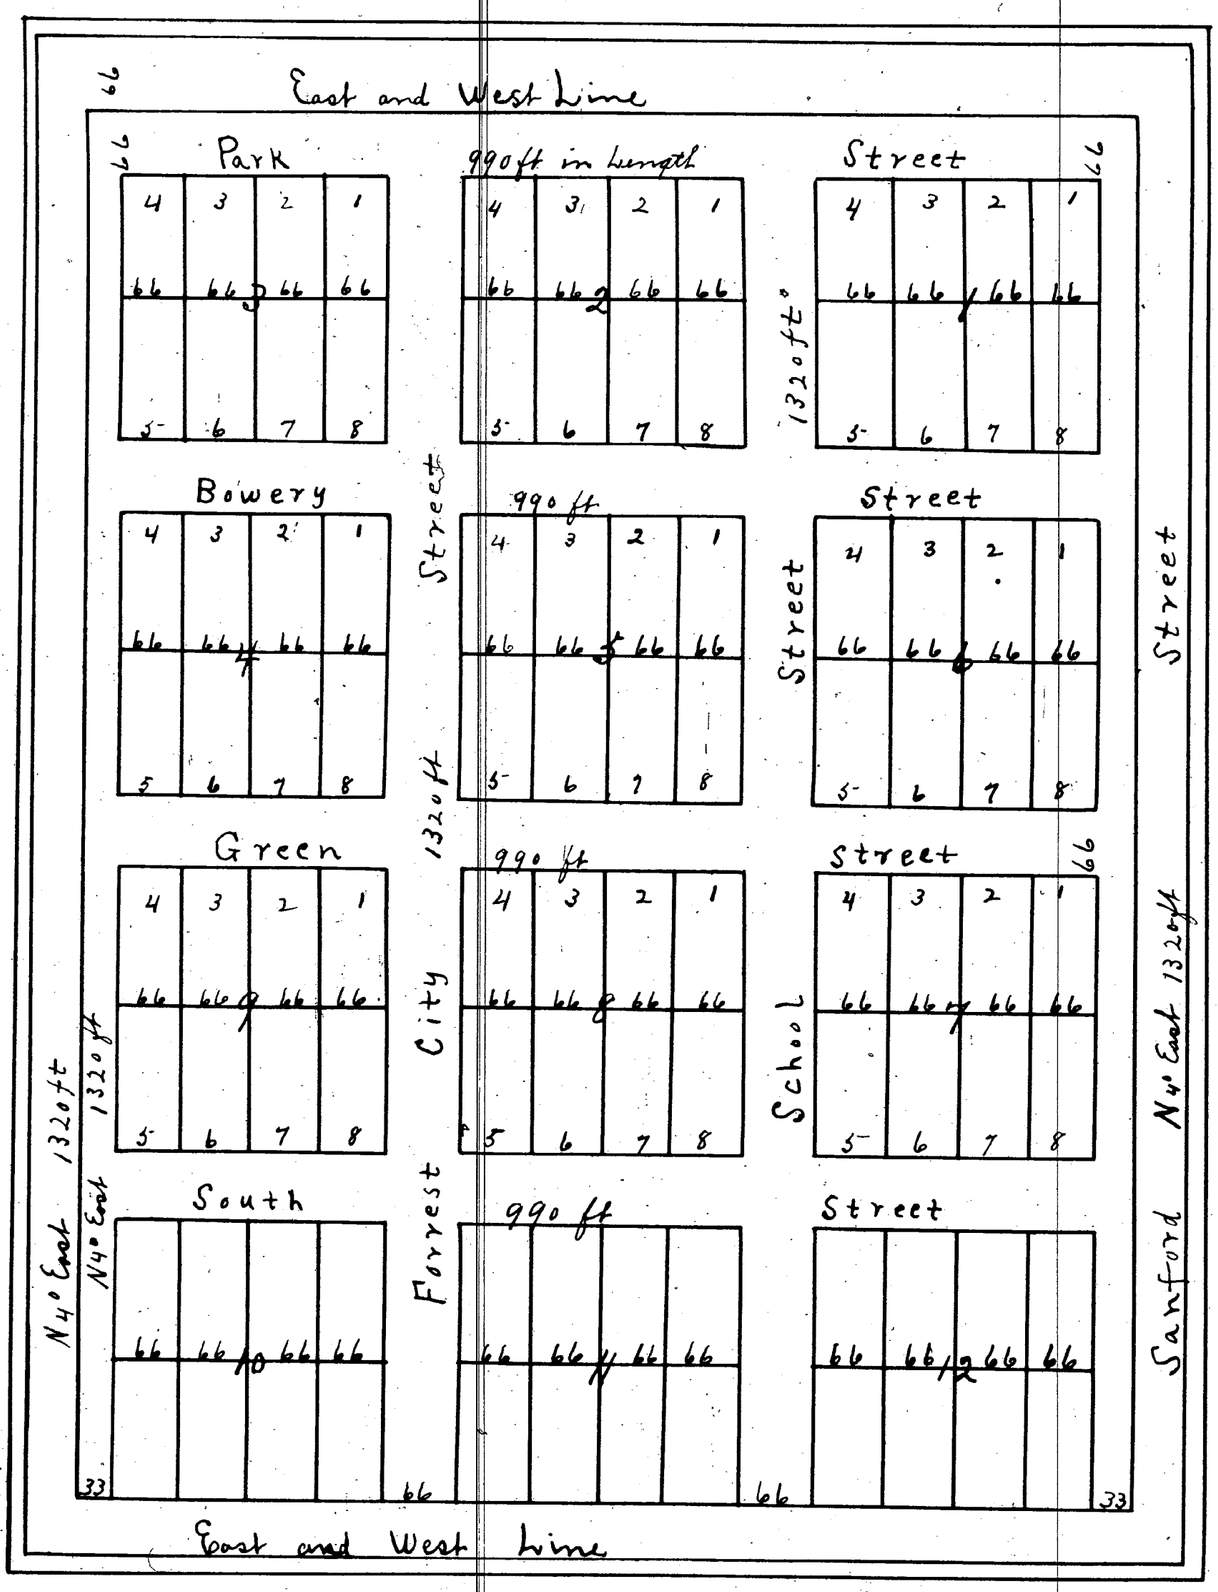

Scale 132 feet to an inch

Recorded for Record February 15th 1858 at 2 o'clock P.M.

James P. Scott
Register

This addition embraces all the west 3/4 of the N.E.1/4 of the N.E.1/4 of Section 30 Township Ten North of Range 16 West and contains 30 Acres being 80 Rods North and South by Sixty Rods East and West

I hereby certify that this plat is a correct copy of the plat now on record in the Register of Deeds office being made under the supervision of the Auditor General by tracing the plat on record and affixing thereto a carefully compared copy of the dedication and certificates

Dated this 25th day of Aug 1911.

Nolon Robinson
Clerk Aud. Gen. Dept.

Know all men by these presents that we Thomas Mills, James Mills and Michael Furlong of Muskegon County of Ottawa State of Michigan. Proprietors of the within mentioned addition to the Village of Muskegon County of Ottawa State of Michigan laid out on the West three fourths of the North East quarter of the North East quarter of Section Number Thirty (30) Township number Ten (10) North of Range Number Sixteen (16) West do hereby declare that this is a correct map of Mills and Furlongs addition to the Village of Muskegon, County and State aforesaid and we do by these presents grant the streets thereon represented for the proper use of the Public as such forever and that said Lands shall hereafter be known and described as lots and Blocks as set forth in the within map

Signed sealed and delivered in presence of }
T.J. Rand E. H. Wylie

Thomas Mills L.S.
James Mills L.S.
Michael Furlong L.S.

State of Michigan } ss
County of Ottawa }

On this thirteenth day of January one thousand Eight hundred and Sixty Eight before me Thomas J. Rand a Notary Public in and for the said County personally came the above named Thomas Mills, James Mills and Michael Furlong known to me to be the persons who executed the foregoing instrument and acknowledged the same to be their free act and deed and for the uses and purposes therein Set forth.

T. J. Rand L.S.
Notary Public

State of Michigan }
Muskegon County } ss
Registers Office }

I hereby certify that the foregoing is a true copy of Record as transcribed from Records of Ottawa County

C. D. Nelson
Register

ClibPDF - www.fastio.com