


Register Office }
Muskegon County } ss

Received for Record 7 May 20th A.D. 1864

David McLaughlin

Register


This Plat represents a Subdivision of lots eight (8) and nine (9) of Block Number three (3) of the Village of Muskegon State of Michigan as filed in the Register Office of the County of Ottawa and State of Michigan on the 22^d day of September A.D. 1849 by Theodore Merrill Except so much of lot eight as was deeded by Elias W. Merrill and Sarah A. Merrill his Wife to Andrew Olson and recorded on page 127 of Liber 8 of the record of deeds in Muskegon County on the 24 day of November 1864 at 10 o'clock A.M. said Plat to be known and described as Morris's Subdivision of lots eight and nine of Block three of the Village of Muskegon. The lots of said subdivision being numbered from one to eight inclusive the size of the lots and the width of the Alley being represented by figures indicating the linear feet and inches of the metes and bounds of said lots and the width of the Alley

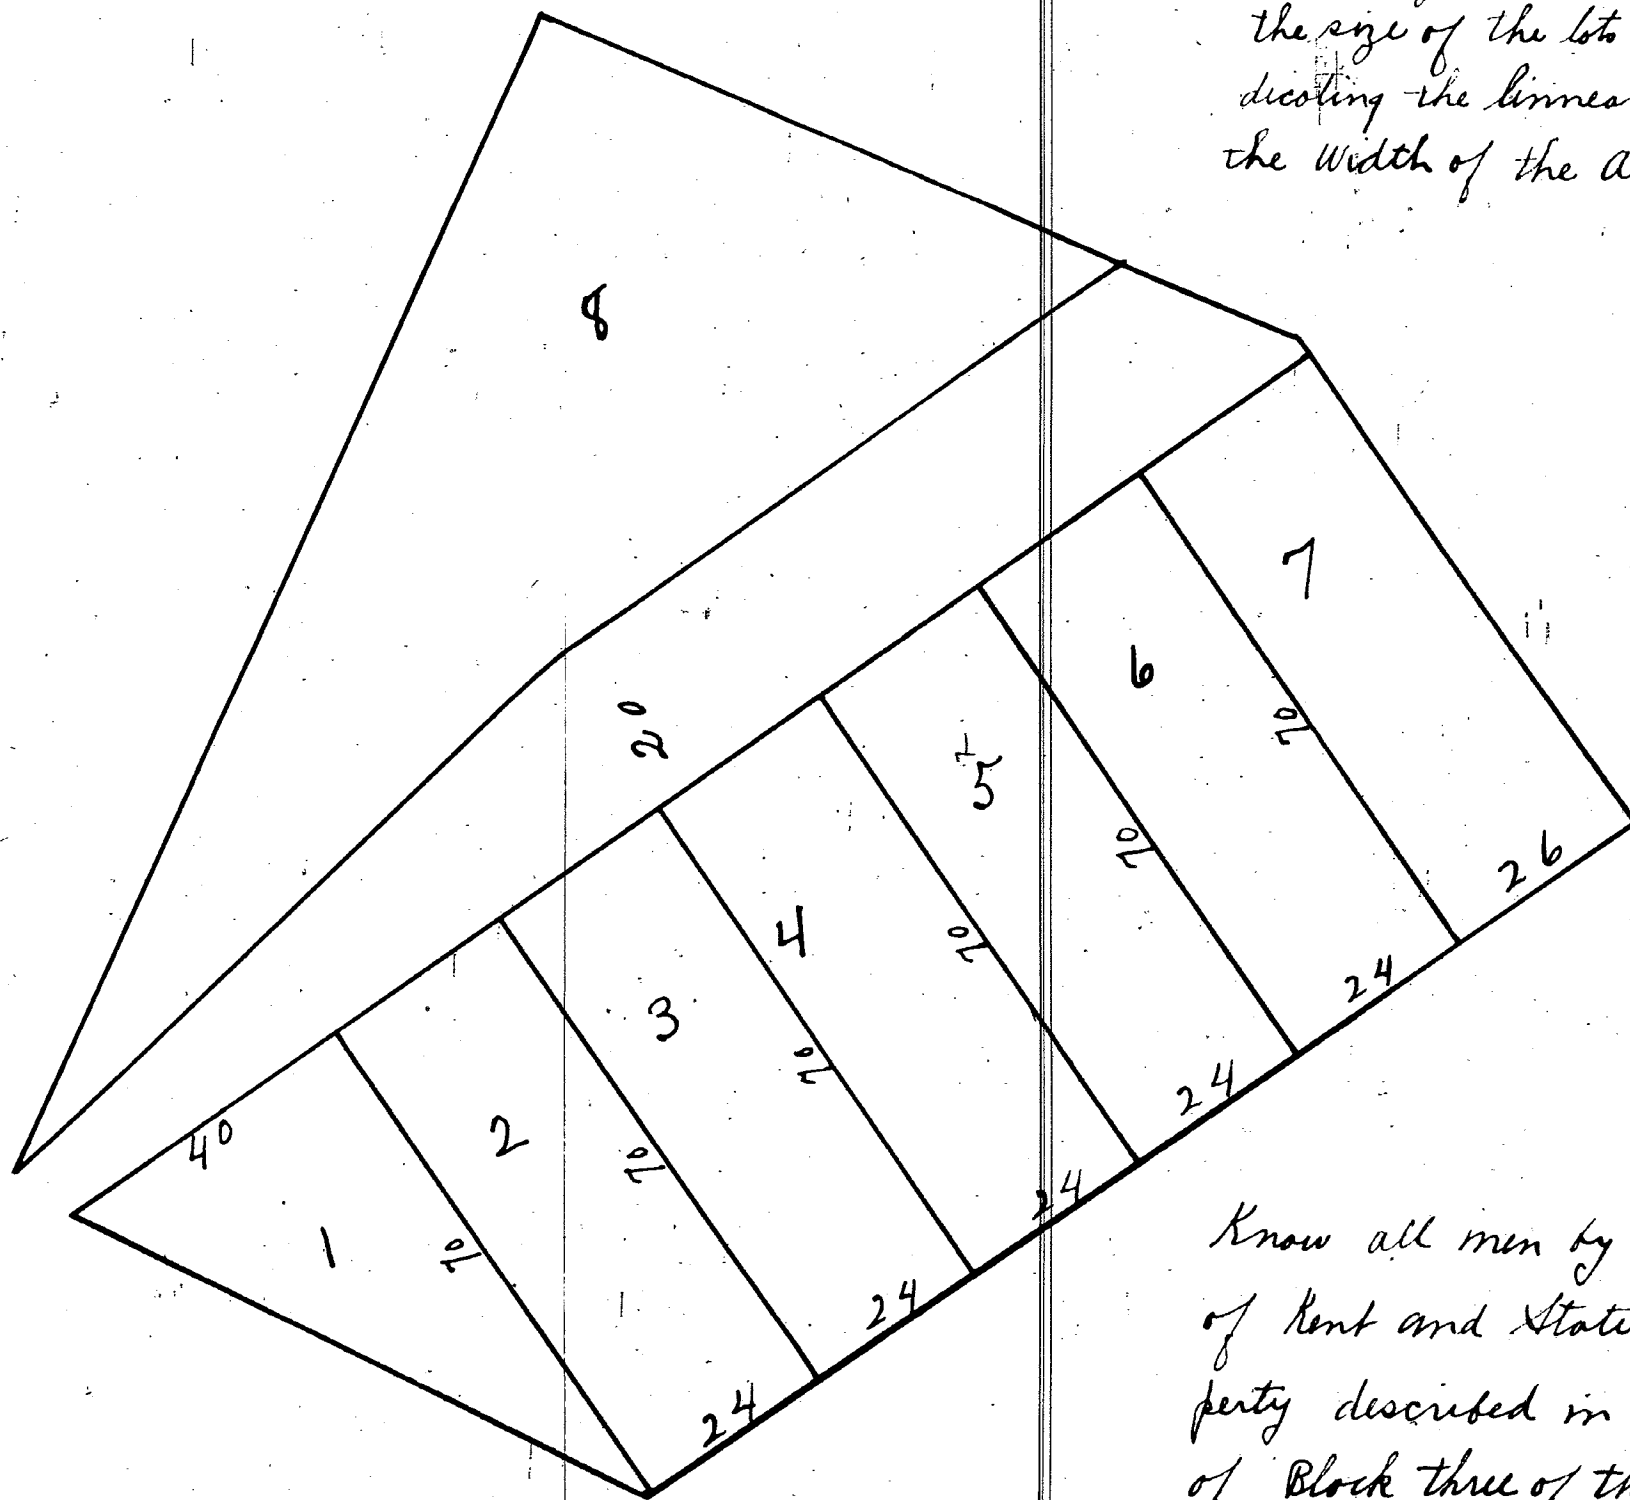

Know all men by these presents that I, Robert W. Morris of the County of Kent and State of Michigan, Proprietor and owner of the property described in the Plat hereto annexed being lots eight and nine of Block three of the Village of Muskegon and State of Michigan except the part of lot eight as was deeded by Elias W. Merrill and Sarah Merrill his Wife to Andrew Olson and recorded on page one hundred and twenty seven of Liber eight of the record of Deeds of Muskegon County on the 24th day November A.D. 1864 at ten o'clock A.M.

have caused the same to be surveyed and subdivided into lots and Alley as represented on plat to be known and described as Morris's Subdivision of lots eight and nine of Block three of the Village of Muskegon to be described in its subdivisions by lots as numbered on the annexed plat. And so much of the annexed plat as is occupied as an Alley as marked, on said Plat is hereby dedicated to the Public use and occupation.

Robert W. Morris, [L.S.]

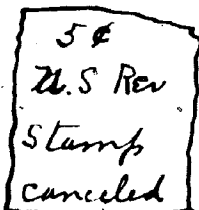

State of Michigan }
County of Muskegon } ss On this Tenth day of August A.D. 1865 before me a Notary Public in and for said County of Muskegon personally appeared Robert W. Morris known to me to be the same person who executed the above instrument and acknowledged the same to be his free act and deed

Stephen C. Hall

Notary Public
for Muskegon County Michigan.

I hereby certify that this plat is a correct copy of the plat now on record in the Register of Deeds office being made under the supervision of the Auditor General by tracing the plat on record and affixing thereto a carefully compared copy of the dedication and certificate.

Dated this 23rd day of August 1911
Lloyd Robinson
Clerk Aud. Gen. Dep.