


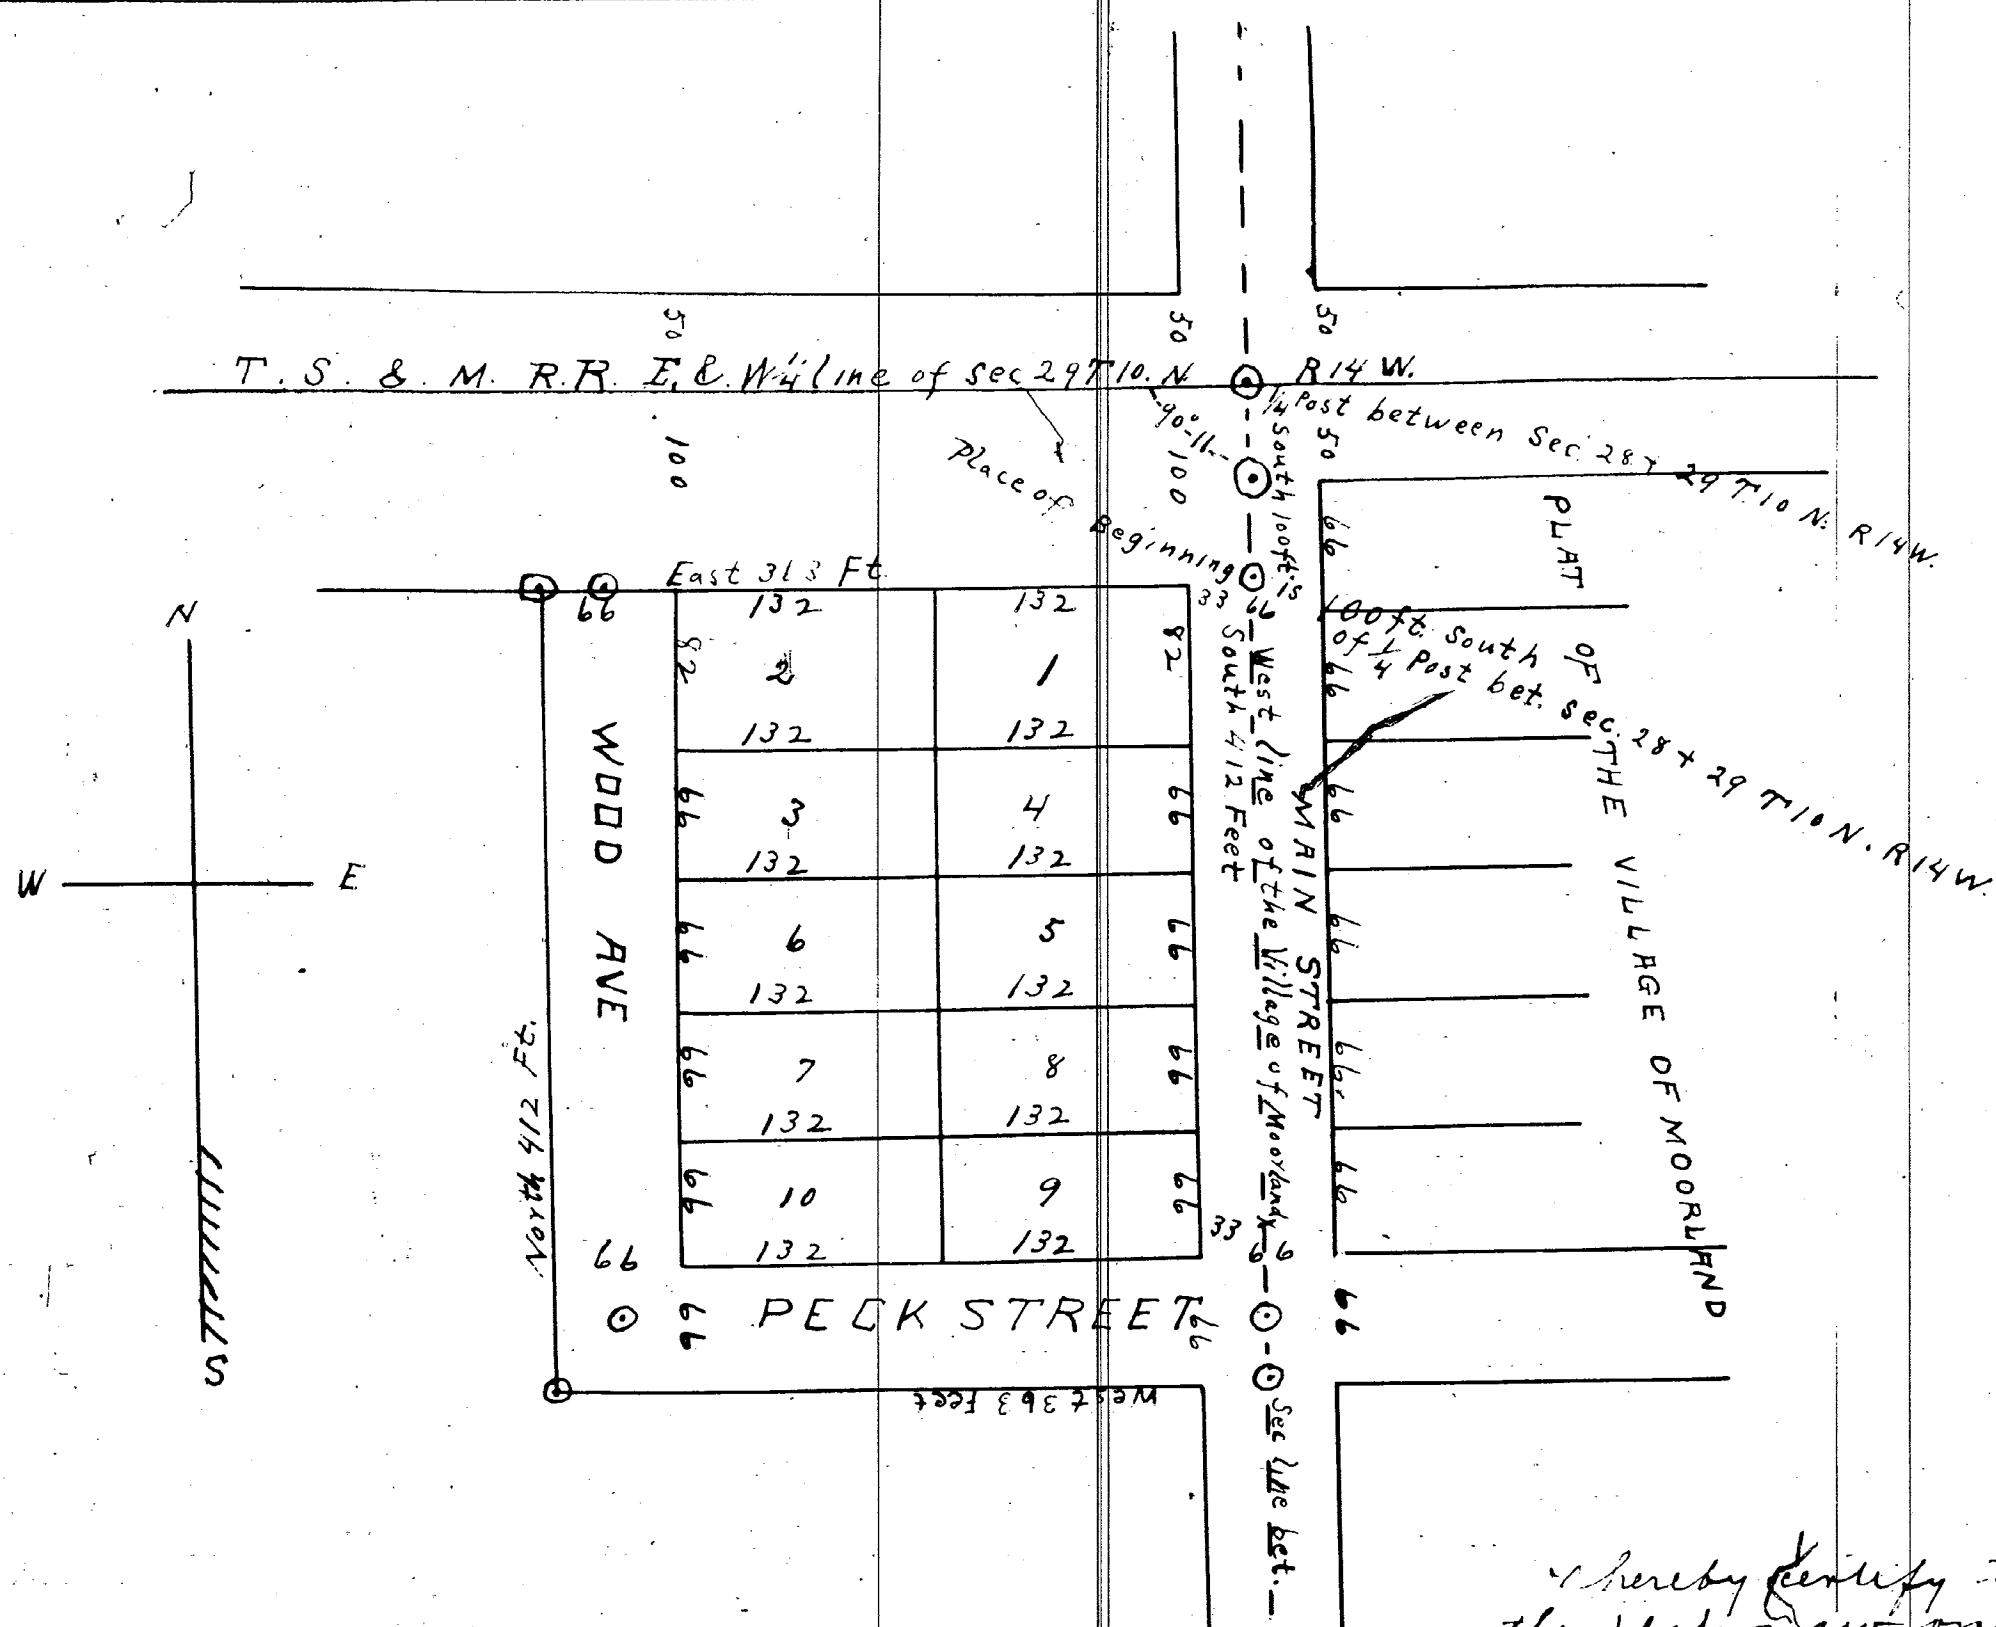

PLAT OF  
BROTT'S ADDITION TO THE  
VILLAGE OF MOORLAND  
COUNTY OF MUSKOGON  
AND STATE OF MICHIGAN

SCALE 100 Feet = 1 inch

DESCRIPTION OF LAND PLATTED

The land embraced in the annexed plat of Brott's Addition to the Village of Moorland is described as follows:  
Beginning at a point, One hundred (100) feet south of the quarter post between section twenty eight (28) and twenty nine (29) Township ten (10) North Range fourteen (14) west, Thence south four hundred and twelve (412) feet, Thence west three hundred and sixty three (363) feet, Thence north four hundred and twelve (412) feet, Thence east three hundred and sixty three (363) feet to the place of Beginning.

Surveyor's Certificate

I hereby certify that the plat hereon delineated is a correct one and that permanent monuments, consisting of three fourths inch round iron two feet long have been planted at points marked thus  $\odot$  as hereon shown at all angles in the boundaries of the land platted and at all intersections of streets or streets and alleys. Also that the distances marked on the plat are in feet and that the lots are numbered consecutively from one (1) to ten (10) inclusive.

E. H. Peck Surveyor

State of Michigan } ss  
County of Muskegon } Received for record  
this 12th day of August A. D. 1892, at 11 o'clock A. M.  
in Vol. 3 of Plats on Page 51.

Sanford H. Watson  
Register of Deeds

I hereby certify that this plat is a correct copy of the plat now on record in the Register of Deeds office being made under the supervision of the Auditor General by having the plat on record and affixing thereto a carefully compared copy of the dedication and certificate.  
Dated this 22 day of Aug 1911  
Colon Robinson  
Clerk and Sec. Dept.

DEDICATION

Know all men by these Presents, That we Charles A. Brott as proprietor and Myra J. Brott his wife have caused the land embraced in the annexed plat to be surveyed, laid out and platted to be known as Brott's Addition to the Village of Moorland and that the streets and alleys as shown on said plat are hereby dedicated to the use of the public.

signed and sealed in presence of

Tom. F. Rogers  
Thos. D. Smith

Charles A. Brott L.S.  
Myra J. Brott L.S.

State of Michigan } ss  
County of Muskegon } On this Eleventh day of  
November 1891 before me a Notary Public in and  
for said county personally came the above named  
Charles A. Brott and Myra J. Brott his wife known to  
me to be the persons who executed the above dedication  
and acknowledged the same to be their free act and deed.

Thos. D. Smith  
Notary Public Muskegon Co Mich

Examined and Approved  
December 1 1891

A. R. Pratt  
Deputy Auditor General

STATE OF MICHIGAN } ss  
County of Muskegon } We Sanford H. Watson Register of deeds  
and E. H. Peck, Surveyor, hereby certify that we have each  
carefully compared this copy with the original plat of Brott's  
Addition to the Village of Moorland and that it is an exact copy  
thereof and of the whole of such original map or plat.

Sanford H. Watson Register of Deeds  
E. H. Peck Surveyor