

Dedication

Know all Men by these Presents that we Ernest E. Crepin & Mary M. Crepin his wife & Simon J. Murphy and Ann M. Murphy his wife in perpetuity have caused the land embraced in the annexed plat to be surveyed laid out and platted to be known as "Maple Beach", Township of Montague County of Muskegon and State of Michigan and that the state as shown on said plat are hereby dedicated to the use of the public.

Signed & Sealed in the presence of

Douglas C. Hoyt

William H. Murphy } ss
#7. McMiner 10/25/1900

Ernest E. Crepin
Mary M. Crepin
Simon J. Murphy
Ann M. Murphy

State of Michigan } ss This day personally appeared before me M. Byron Rock a Notary Public County of Cook } in & for said State and County of said Ernest E. Crepin & Mary M. Crepin his wife personally known to me to be the same persons who executed the above dedication and acknowledged that the above dedication and the subdivision of the tract of land herein shown were their own free act and deed.

Given under my hand & Notarial Seal this 27th day of October A.D. 1900.

M. Byron Rock
Notary Public


MAPLE BEACH
Montague Township
MUSKEGON COUNTY
MICH.

Situated on part of Lot 4 Sec 29 and
part of Lot 1 Sec 32

T12N R17W

Oct, 1896

Scale 200 feet to one inch
Surveyed and drawn by
John B. Smalley
Muskegon
Mich

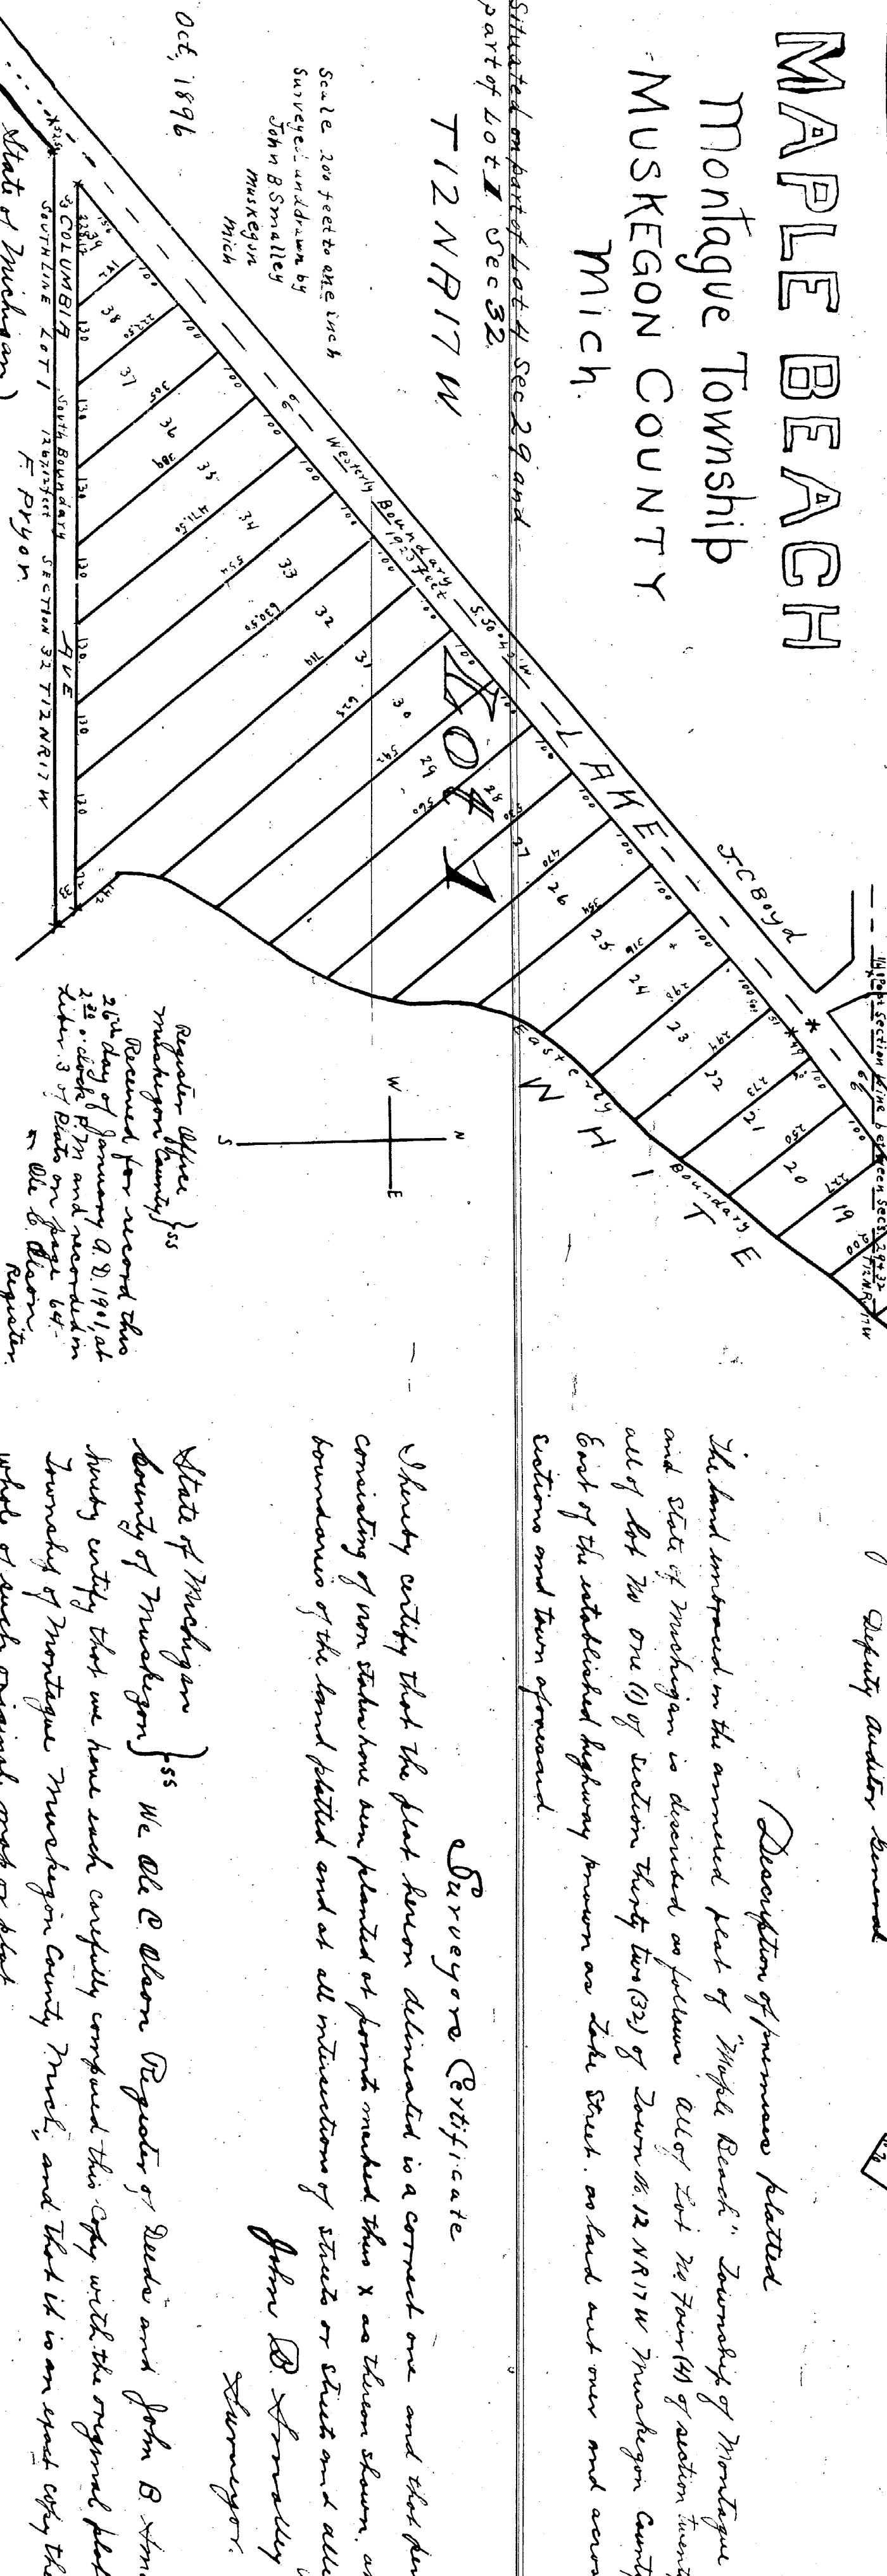

Register Office
Muskegon County } ss
Received for record this
26th day of January A.D. 1901 at
3:22 o'clock P.M. and recorded in
Book 3 of Books on page 64.
W. L. Olson
Register

State of Michigan } ss Then day personally appeared before me William H. Murphy a Notary
County of Wayne } Public in and for said State and County of said Simon J. Murphy & Ann M. Murphy his wife

personally known to me to be the same persons who executed the above dedication and acknowledged that the above dedication and the subdivision of the tract of land herein shown were their own free act and deed.

Given under my hand & Notarial Seal this 27th day of October A.D. 1900.

William H. Murphy Notary Public Wayne County Michigan.

Examined and Approved
Nov 10 1900
John J. Williamson
County Auditor General

Description of premises platted
The land embraced in the annexed plat of "Maple Beach" Township of Montague County of Michigan and State of Michigan is described as follows: All of Lot 20 1/2 (1/4) of section Twenty nine (29) and also all of Lot 20 one (1) of section Thirty two (32) of Town 12 N. R. 17 W. Muskegon County Michigan so also East of the aforesaid highway known as Lake Street so land out over and across said lots 4 & 31 sections and town of record.

Surveyors Certificate

Whereby certify that the plat herein delineated is a correct one and that dimensions and boundaries of same shown have been plotted at points marked thereon as shown shown, at all angles in the boundaries of the land platted and at all intersections of streets or streets and alleys.

John B. Smalley
Surveyor

State of Michigan } ss We W. L. Olson Register of Deeds and John B. Smalley Surveyor
County of Muskegon } hereby certify that we have each carefully compared this copy with the original plat of "Maple Beach" Township of Montague County Michigan and that it is an exact copy thereof and of the whole of such original map or plat.

W. L. Olson Register of Deeds
John B. Smalley Surveyor

Register Office
County of Muskegon } ss
This instrument was received for
this day in full payment of fees
under the provisions of the act of
March 10th 1897 for the
state of Michigan.

W. L. Olson
Register of Deeds

Whereby certify that this plat is a correct copy of the plat shown and recorded in the Register of Deeds of the County of Muskegon and that the subdivision of the land herein shown is a correct copy of the dedication and is correctable. Dated this 22nd day of Aug. 1911
John B. Smalley
Aud. and Gen. Supt.