12089

Plat of the Village of Bailey

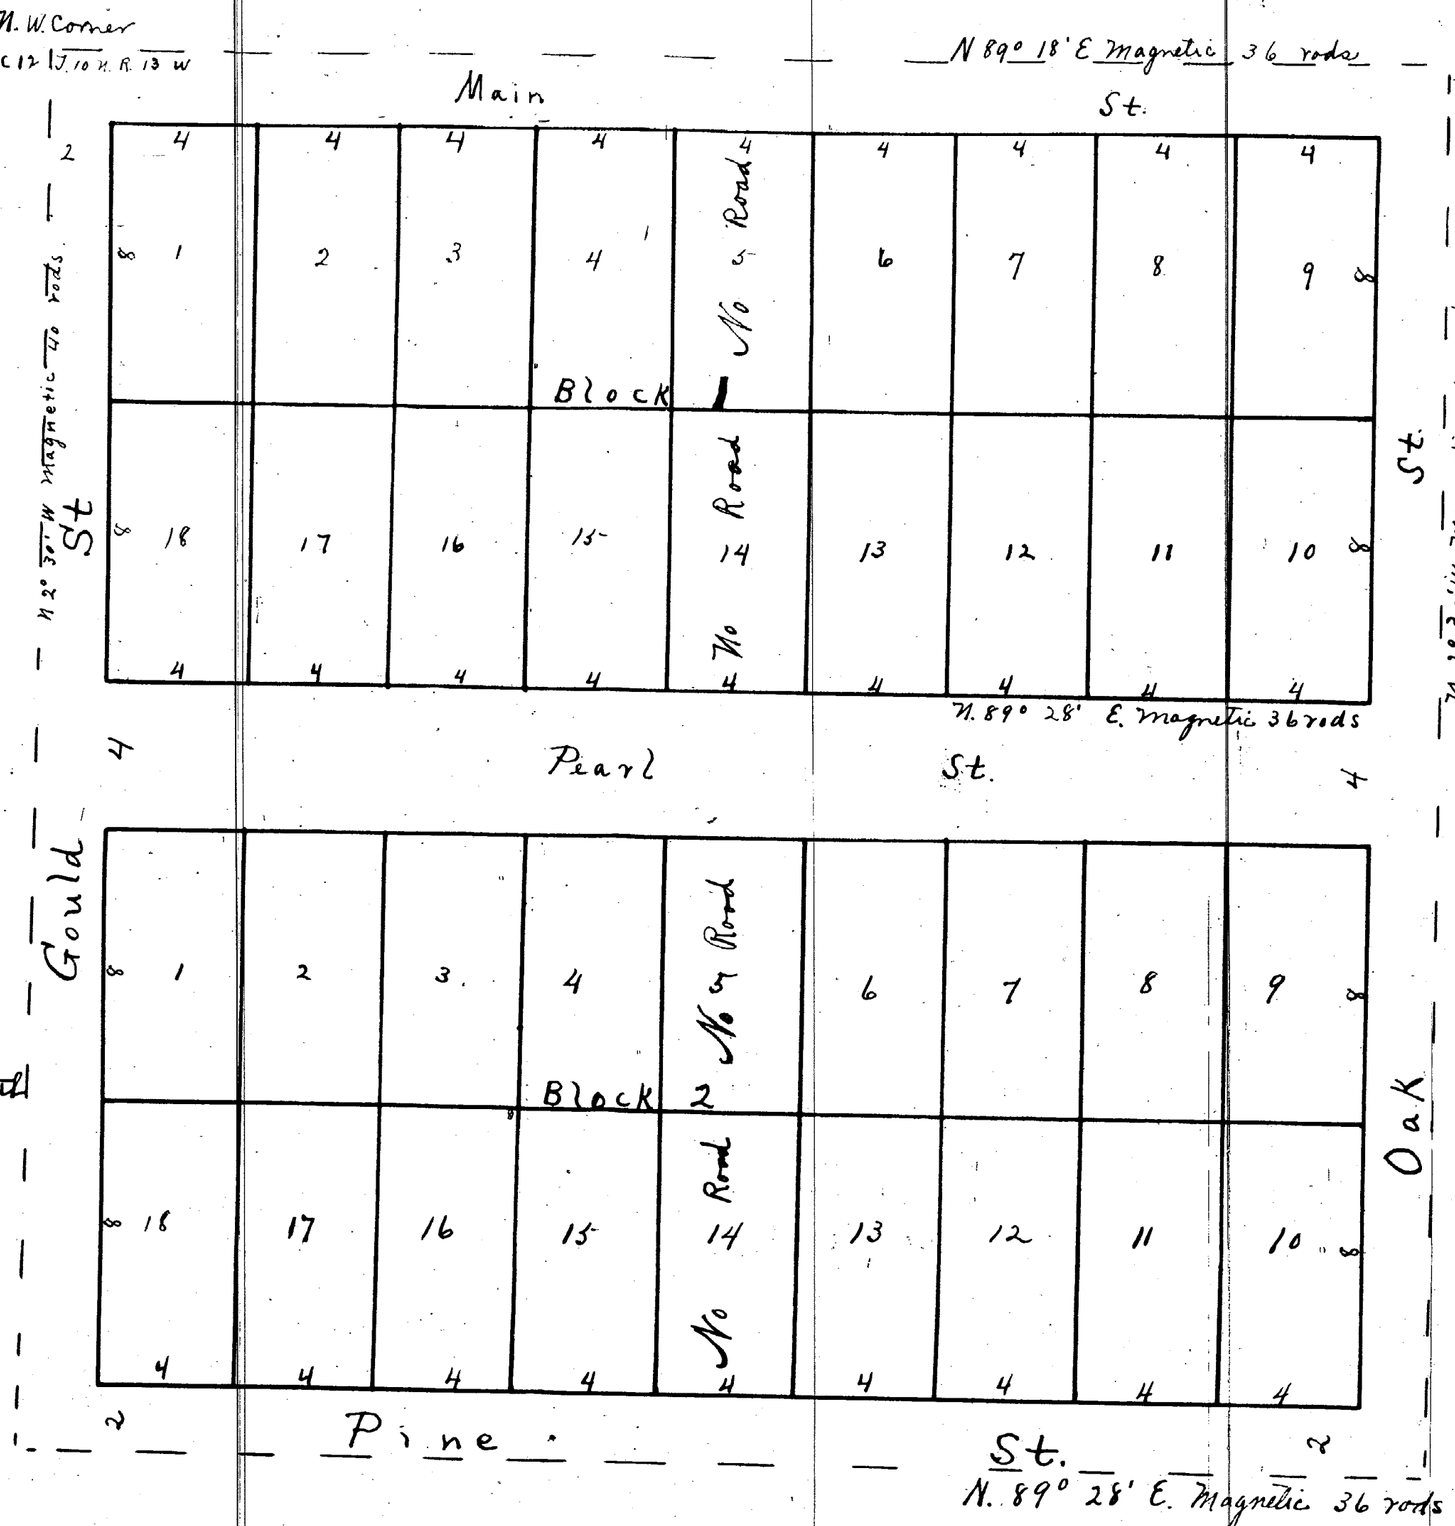

Received for record December 17th A.D 1872 at 8¼ o'clock A.M.
David McLaughlin, Register

W. H. Bailey
Proprietor

W. W. Cawkin
Surveyor

Be it remembered that on this fourteenth day of August A.D. 1872, I, William H Bailey of Casinovia in the County of Muskegon & State of Michigan have this day laid out and platted that part of the North half of the North West quarter of Section twelve in Township Number ten North of Range number thirteen west in the State of Michigan described as follows to Wit: Commencing at the North West corner of said Section Twelve. Running thence N. 89° 28' E Magnetic on North line of said section forty rods thence South 2° 30' E. magnetic parallel to W. line of said section forty rods thence South 89° 28' W. Magnetic parallel to N. line of said section forty rods, thence North 2° 30' W. Magnetic on W. line of said section forty rods to place of beginning, of which the within plat is a correct Map or plat. The lengths and widths in rods of the several streets and the Magnetic courses of the same are written upon and along the lines of said streets respectively. The Blocks are numbered progressively and the numbers of the same Written near the center of the Blocks respectively. The lots in each block are numbered progressively and the numbers of the same are written in small figures near the exterior lines of the plat

In witness whereof I have hereunto set my hand and seal the day and year first above Written

In presence of
Charles Porter
A. R. Angell

William H. Bailey (L. S.)

State of Michigan } ss
County of Muskegon }

On this fourteenth day of August 1872, before me a Justice of the Peace in and for said County personally came William H. Bailey proprietor & of V. W. Cawkin Surveyor known to me to be the persons who executed the foregoing instrument & of plat & acknowledge that they executed the same for the purposes and uses therein specified

Thomas C Stinson, Justice of the Peace.

Be it known That I, James I. Walker now the proprietor and owner of the lands described in the above mentioned plat do hereby dedicate to public use the streets as laid off on said plat. On the North Main Street is two rods wide Oak Street on the East is two rods wide Gould street on the West is two rods wide. Pine on the South is two rods wide and Pearl Street running through the center of said plat is four rods wide. In Witness whereof I hereunto set my hand the seventeenth day of December A.D. 1872.

In presence of David McLaughlin
Daniel C. Carney

James I. Walker (L. S.)

County } ss On this 17th day of December A.D 1872 personally appeared before me a Notary Public in and for said County James I. Walker who acknowledged that he executed the above instrument for the uses and purposes therein expressed. In testimony whereof I hereunto set my hand the day and year last above written.

Seal

David McLaughlin Notary Public

I hereby certify that this plat is a correct copy of the plat now on record in the Register of Deeds office being made under the supervision of the Auditor General by tracing the plat on record and affixing thereto a carefully compared copy of the dedication and certificates.

Dated this 30th day of Aug. 1911.
Solon Robinson
Clerk And Gen. Dept.

ClibPDF - www.fastio.com