


Plat of Slocum's second ^{South} Addition to the Village of Whitehall By Elliott T. Slocum

U.S. Rev
Stamp St
Cancelled

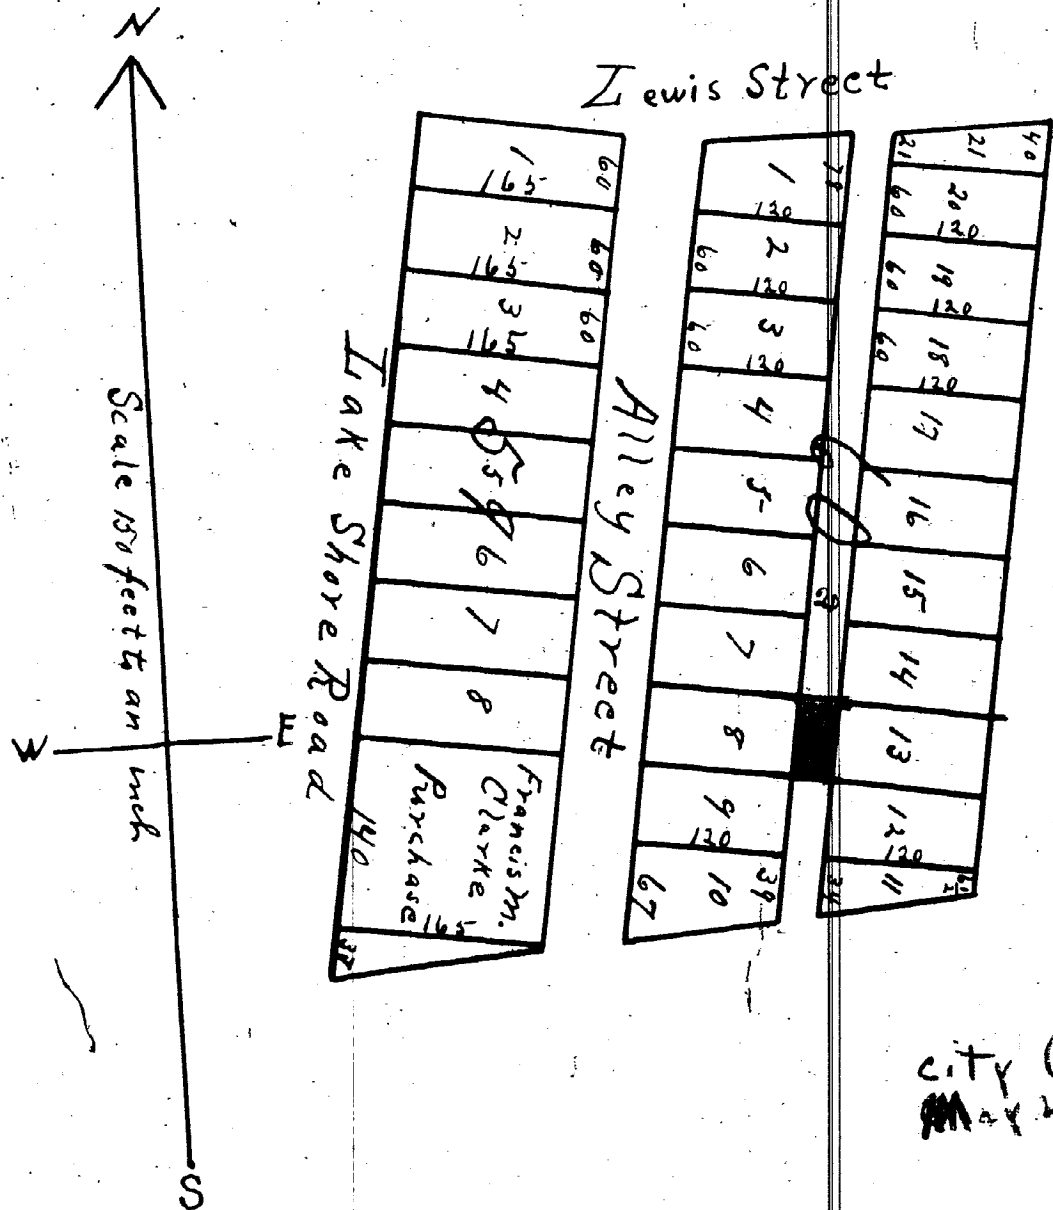

I hereby certify that the annexed Plat is true and correct from actual survey and calculations. Trenton June 17th 1872 Elliott T. Slocum (L.S.)

State of Michigan }
County of Wayne } ss

On this 17th day of June A.D. 1872 before me a Notary Public in and for said County personally came the within named Elliott T. Slocum known to me to be the person and the surveyor described in and who executed the annexed plat, and acknowledged the same to be his free act and deed and this the annexed plat is true and correct from actual survey and calculations
Jonathan Hudson
Notary Public
for Wayne County

City Council
May 14 1876
427-56

The Plat on the reverse side of this sheet represents those parts of Sections No twenty eight (28) thirty three (33) in Town ship No Twelve (12) North of Range No Nineteen (19) West in the County of Muskegon and State of Michigan described as follows to wit: Commencing at the South West corner of Slocum's first South addition to the Village of Whitehall recorded in the Plat thereof, thence Westerly along the south line of Barnard's purchase two hundred and forty six feet (246) intersecting the Lake Shore Road at right angles, thence South eight (8) degrees fifteen minutes West along the east line of the Lake Shore Road about seven hundred and thirty seven feet (737) thence East four $\frac{3}{4}$ degrees (4 $\frac{3}{4}$) North five hundred and four (504) feet. (This line is in line with the stake at the South East corner of F. M. Clark's purchase of Giles B. Slocum) Thence North eight $\frac{1}{4}$ (8 $\frac{1}{4}$) degrees East six hundred and sixty seven (667) feet, thence West four $\frac{3}{4}$ (4 $\frac{3}{4}$) degrees South two hundred and thirty seven (237) feet to the place of beginning. Said Plat is to be known and described as:

Slocum's Second South Addition to the Village of Whitehall

The Blocks being numbered fifty-nine (59) and sixty (60) inclusive as shown on the said Plat.

Know all men by these presents that I Giles B. Slocum of the Village of Trenton County of Wayne, State of Michigan proprietor of the Lands described above the same being a part of sections 28 & 33 Town twelve N. R. 17 W in said County of Muskegon have caused the same to be surveyed & subdivided into Blocks lots streets and alleys as represented on said plat as drawn on the reverse page to be known as Slocum's second South addition to the Village of Whitehall and to be described in its subdivisions by Blocks and lots as numbered on said plat and so much of said Plat as is occupied by streets & alleys as numbered and named in said Plat is hereby dedicated to the Public use and occupation for the purposes of highways forever. In Witness Whereof I have hereunto set my hand & seal this 17th day of June A.D. 1872.
In Presence of Elliott T. Slocum, Jonathan Hudson } Giles B. Slocum (L.S.)

State of Michigan }
County of Wayne } ss

On this 17th day of June, A.D. 1872 before me a Notary Public in and for said County personally appeared Giles B. Slocum known to me to be the person described in and who executed the above and foregoing conveyance and instrument of writing and acknowledged the same to be his free act and deed for the uses and purposes therein mentioned.
Elliott T. Slocum, Notary Public.

I hereby certify that this plat is a correct copy of the plat now on record in the Register of Deeds Office being made under the supervision of the Auditor General by tracing the plat on record and affixing thereto a carefully compared copy of the dedication and certificates
Dated this 31st day of Aug. 1911
Solon Robinson
Clerk Aud. Gen. Dept.

Register's Office }
County of Muskegon }
A.D. 1872 at 6 o'clock P.M.
David McLaughlin,
Register.