

State of Michigan ss. Be it remembered that the plat or drawing on this sheet is
 County of Muskegon Bradley & Rodgers subdivision of blocks 95, 96, 97, 98, 99, 100, 104,
 105, 106, of the recorded plat of the Village (now City) of Muskegon recorded
 May 2, 1856 all being on lot 2, section 25, T. 8 N. R. 17 W. which is divided
 into lots (66) and decimals parts of a chain. The further and more particular
 description of said Platted Premises reference may be had to the
 accompanying plat or drawing of which this memorandum
 is a part and parcel

Now these fore be it known that Wm H Bradley and Alexander Rodgers
 of the City of Muskegon Mich. owners and proprietors of said platted
 premises do hereby ratify the subdivision as herein mentioned and
 Thomas Smalley do declare and certify that I am a surveyor and
 that I have surveyed said premises and laid out and staked the
 same into streets, blocks, alleys & lots and that the accompanying drawing
 by me made is a true and correct representation of the said premises
 as surveyed by me into streets, blocks, alleys & lots
 in witness whereof we have hereunto set our hands and seals on this seventh
 day of July Anno Domini One Thousand eight hundred and seventy three

In presence of
 David M. Laughlin
 D. C. M. Laughlin

Wm William H Bradley (seal)
 Alexander Rodgers (seal)
 Thomas Smalley-Surveyor (seal)

State of Michigan ss.
 County of Muskegon On this seventh day of July A.D. One thousand
 eight hundred and seventy three before me a Notary Public
 in and for said County personally appeared the above
 named William H Bradley and Alexander
 Rodgers as Proprietors and Thomas
 Smalley as surveyor to me known
 to be the same persons described
 in and who executed the foregoing
 instrument and severally
 acknowledged the same to be
 their free act and deed for
 the purposes therein mentioned

David M. Laughlin
 Notary Public
 (Seal)

12092

BRADLEY AND RODGERS

SUBDIVISION


OF BLOCKS

95, 96, 97, 98, 99, 100, 104, 105, 106

City of Muskegon Mich
 1873

I hereby certify that this plat is a
 correct copy of the plat now on
 record in the Register of Deeds office
 being made under the supervision
 of the Auditor General by tracing
 the plat on record and affixing
 thereto a carefully compared copy
 of the dedication and certificate

Dated this 27th day of August 1911
 John B. Ho Fountain
 Clerk and Ex. Dep.

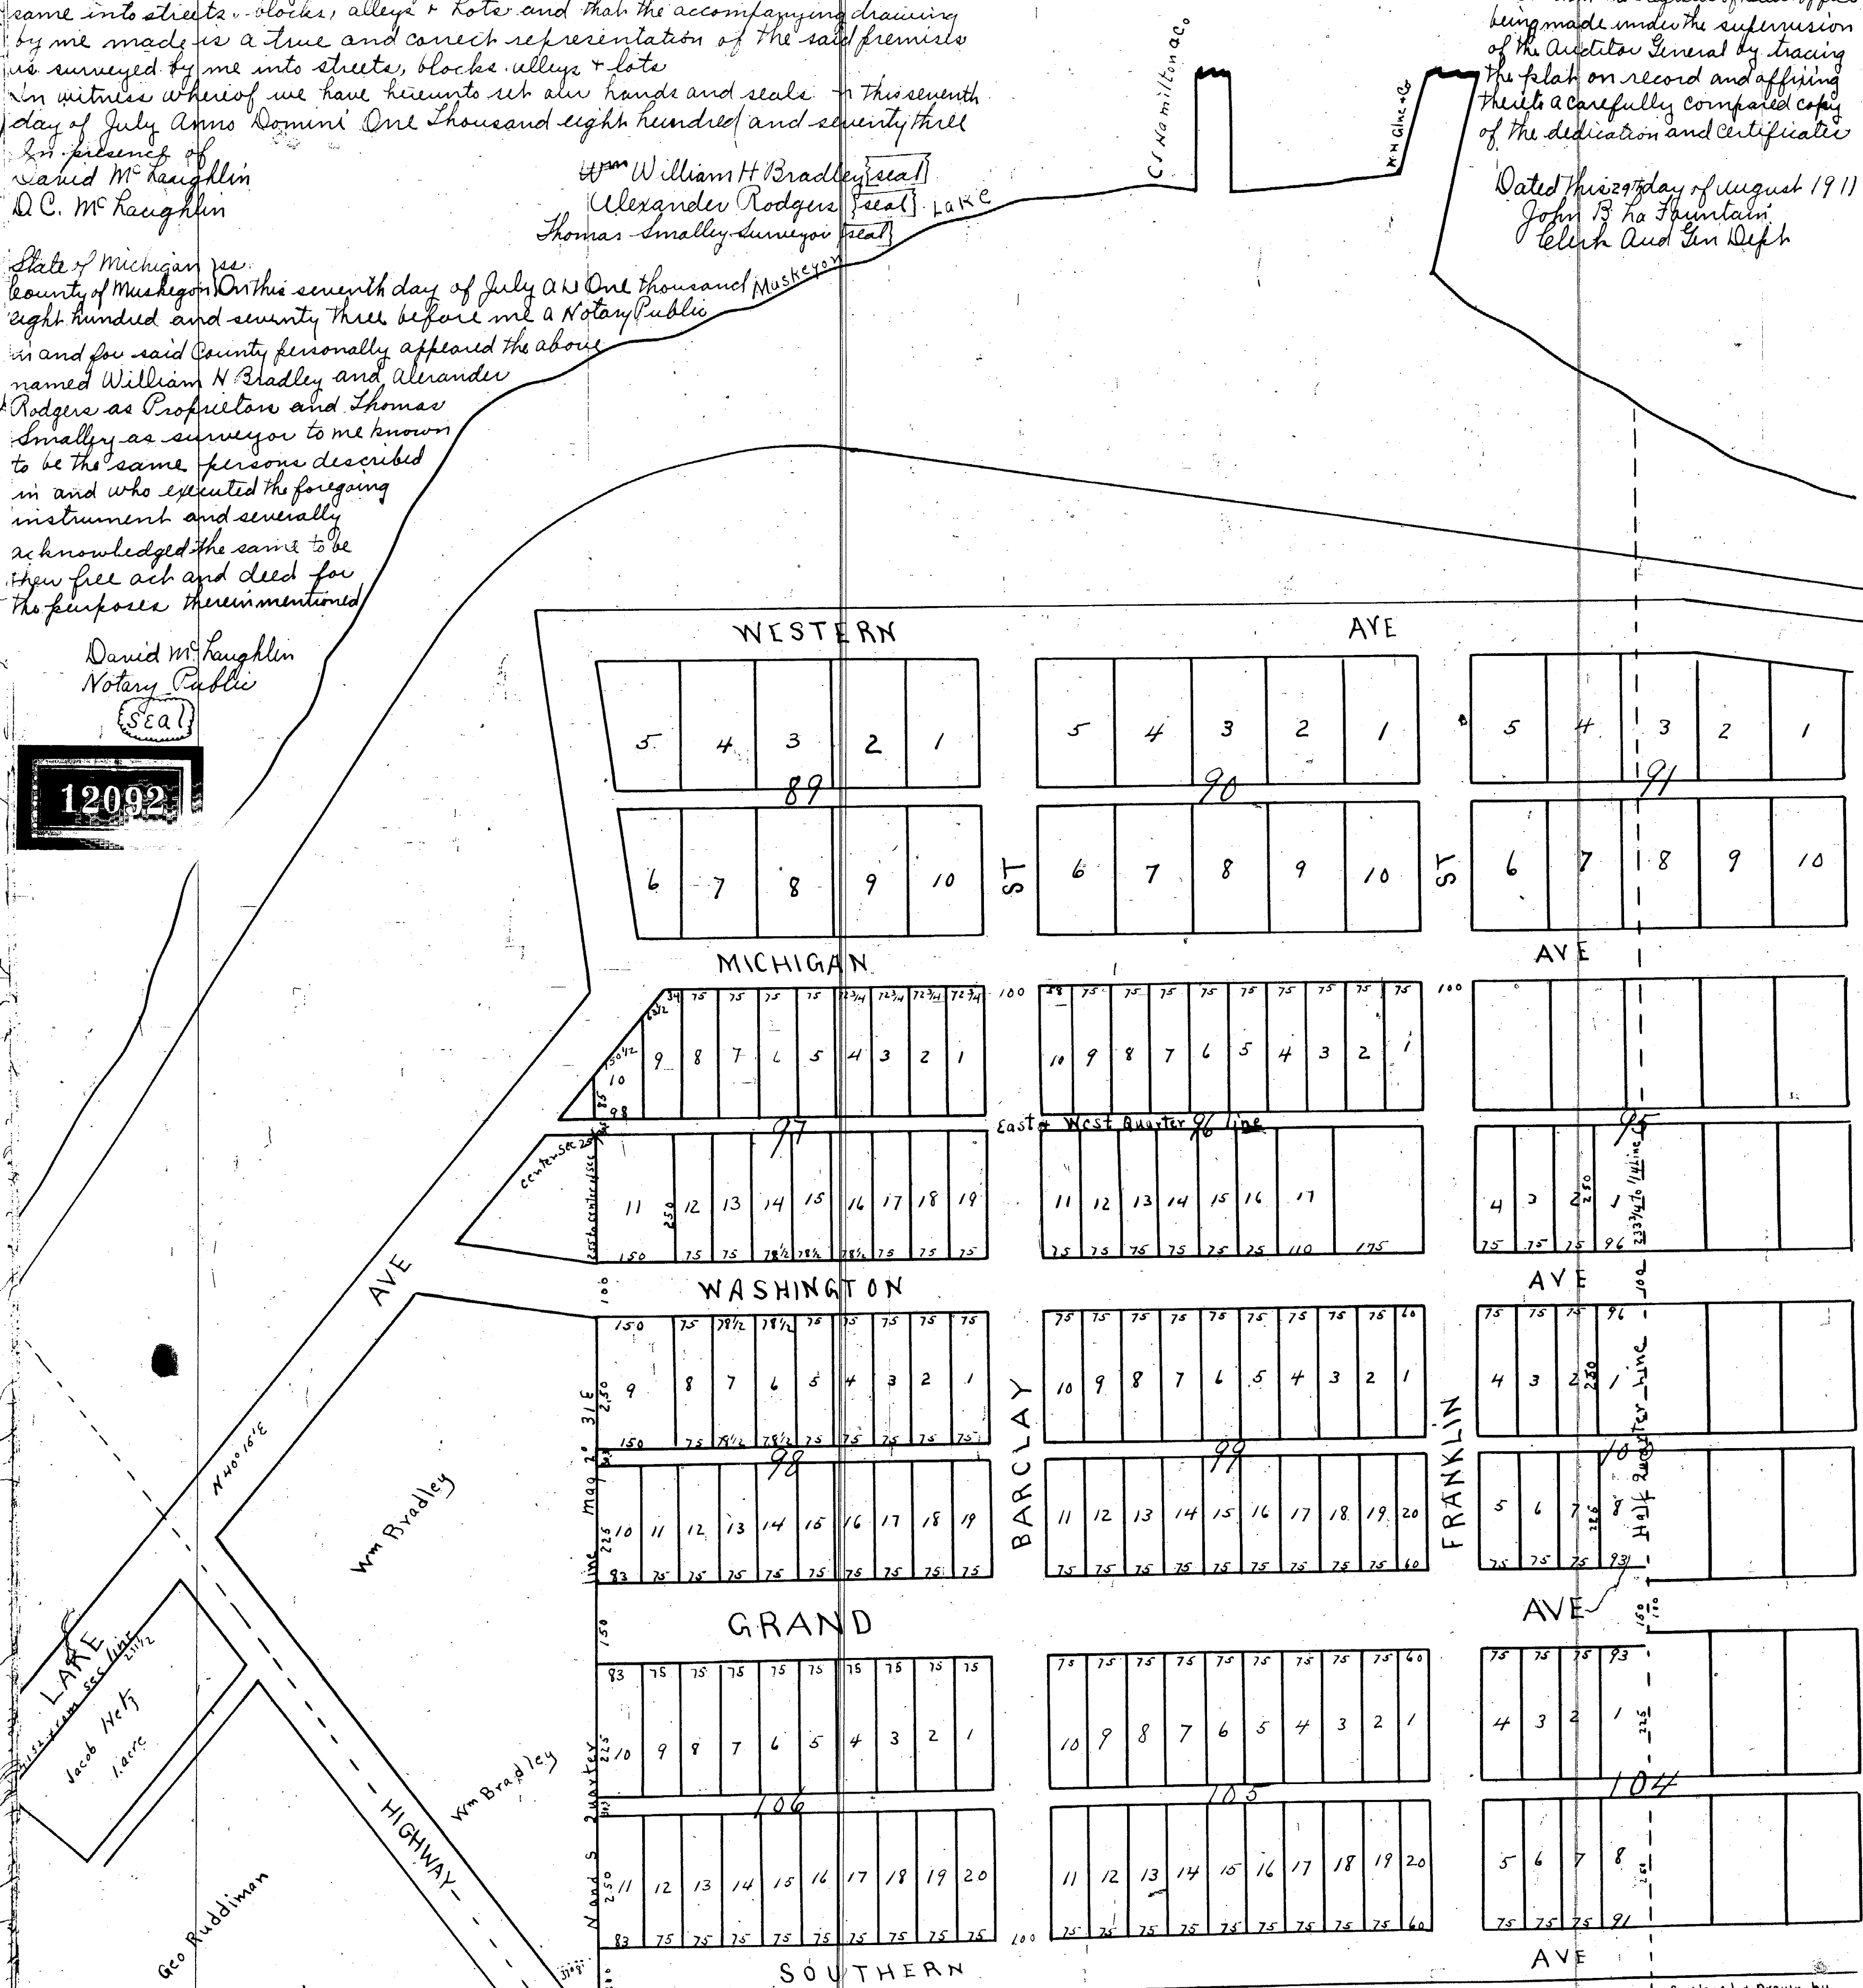

Registers Office
 Muskegon County
 Received for record July 7th. 1873
 David M. Laughlin Register

Surveyed & Drawn by
 Thos Smalley C.E.
 Muskegon Mich