

State of Michigan } S.S.
County of Muskegon }

Be it Remembered that the Map or Drawing on this Sheet is a Map or Drawing of the Revised and Corrected Map made by me Loftus N. Keating as Trustee of Odell's Addition to the City of Muskegon and County of Muskegon and State of Michigan upon Lands Known and described as follows: The East Half of the South West Quarter of Section Thirty (30) T 10 N R 16 W in the County of Muskegon and State of Michigan. All measurements are given in feet and fractional parts of a foot.

For further and more particular description of said platted premises reference is to be had to the accompanying Map or Drawing of which this memorandum is a part and parcel.

Therefore be it known that I make this Map or Drawing as said Trustee to correct or revise a former Map or Drawing of Odell's Addition to the City of Muskegon and State of Michigan for the following purposes: 1st To replace the Blocks thereon owned by me and referred to at length in Petition filed in the Circuit Court for the County of Muskegon State of Michigan and to obtain an order permitting the making and executing of this revised map by me.

2nd The vacating of certain Blocks Avenues Streets and Alleys on said Odell's Addition over and upon which the Yard Grounds of the Muskegon Grand Rapids and Indiana Railroad Company are now located the Vacating of Blocks Avenues Streets and Alleys over and upon which all Lands heretofore conveyed by me to George F. Outhwaite Trustee for Railroad purposes The consent of the said Muskegon Grand Rapids and Indiana Railroad Company and of the said George F. Outhwaite Trustee having both been obtained to the same being done.

3rd The vacating and Relocation of Alleys in manner and form as appears by said Revised and Corrected Map.

4th The vacating of Avenues and Streets as appears by said Revised and Corrected Map.

5th The Changing of the Names of some of the Avenues and Streets and the forming of new streets duly named thus located and created by this Revised and Corrected Map.

6th The obtaining by vacating of Avenues Streets Alleys and Blocks of Suitable Yard Grounds and Railroad Grounds for the Muskegon Grand Rapids and Indiana Railroad Company and Right of Way for another Railroad which is now vested in said George F. Outhwaite Trustee as appears by said Revised and Corrected Map.

7th The Creating of new Lots and Blocks as appears by said Revised and Corrected Map.

8th By filing and creating of this Revised and Corrected Map said Lots and Blocks as there created can be better described on the Assessment Roll of said City of Muskegon as the locating of the Muskegon Grand Rapids and Indiana Company's Yard Grounds on said Odell's Addition and the Creation of said Trustin said George F. Outhwaite Trustee for Railroad purposes has cut the old Lots and Blocks of said Odell's Addition into Fractional Lots and Blocks making it difficult to assess the same for purposes of Taxation by proper description.

9th The Lots or Real Estate in said Odell's Addition not owned by me or said Muskegon Grand Rapids and Indiana Railroad Company or by said George F. Outhwaite Trustee for said Railroad purposes are not changed or altered by said Revised and Corrected Map of Odell's Addition to the City of Muskegon made by me and the Lots thus owned by said Third Parties are referred to and set forth in Petition filed in said Circuit Court for the County of Muskegon asking for permission to make and execute this Revised and Corrected Map of Odell's Addition to the City of Muskegon.

Further and more particular description is to be had by reference to the petition filed in said Circuit Court for the County of Muskegon by me as said Trustee and the proceedings had thereunder in said Circuit Court and the order made by said Circuit Court granting me permission as said Trustee to make and execute this Revised and Corrected Map.

I sign this Map or Drawing as duly executed by me and acknowledged by me under said petition to the Circuit Court and in Confirmation of said permission in manner and form as provided by Law and the said Loftus N. Keating Trustee do hereunto set my hand and seal as said Trustee This Seventeenth day of August 1886 and as owner and proprietor of the above platted premises do hereby dedicate to public use the Streets and Alleys on said Revised and Corrected Map and do Ratify the Corrections and Subdivisions of said platted premises as shown on the same and acknowledge the same to be my free act and deed as said Trustee.

I Clifford S. Gamble a Surveyor and Civil Engineer do hereby Certify that I am familiar with said Surveyor with the plat or map of the Odell Addition to the City of Muskegon County of Muskegon and State of Michigan That I have made surveys on the same and am familiar with the scale of the plat or map of said Odell's Addition and that after due examination of the plat or map of said Odell's Addition as said Surveyor and Civil Engineer I have laid out drafted and prepared the annexed plat or map made and executed by Loftus N. Keating Trustee of the Revised and Corrected Map of said Odell's Addition and that the same is true and correct representation of said premises after proper surveys and examination made by me as said Surveyor.

In presence of: Clifford S. Gamble Surveyor Seal
State of Michigan }
County of Muskegon }

On this Seventeenth day of August 1886 before me the Subscriber a Notary Public in and for said County of Muskegon personally came Loftus N. Keating "Trustee" and Clifford S. Gamble "Surveyor" to me known to be the persons named in and who executed the foregoing instrument and acknowledged the same to be their free act and deed for the uses and purposes therein set forth.

David W. Denum Notary Public Muskegon County Mich.

I hereby certify that this plat is a correct copy of the plat now on record in the Register of Deeds office being made under the supervision of the Auditor General by tracing the plat on record and affixing thereto a carefully compared copy of the dedication and certification. Dated this 22nd day of August 1911


John B. La Fountain
Clerk and Ex. Dep.

LINKED TRUSTEE'S REVISED & CORRECTED PLAT

OF ODELL'S ADDITION

TO THE CITY OF MUSKEGON MICH

Made under an order of the Circuit Court for the County of Muskegon State of Michigan upon Petition filed August Seventeenth 1886

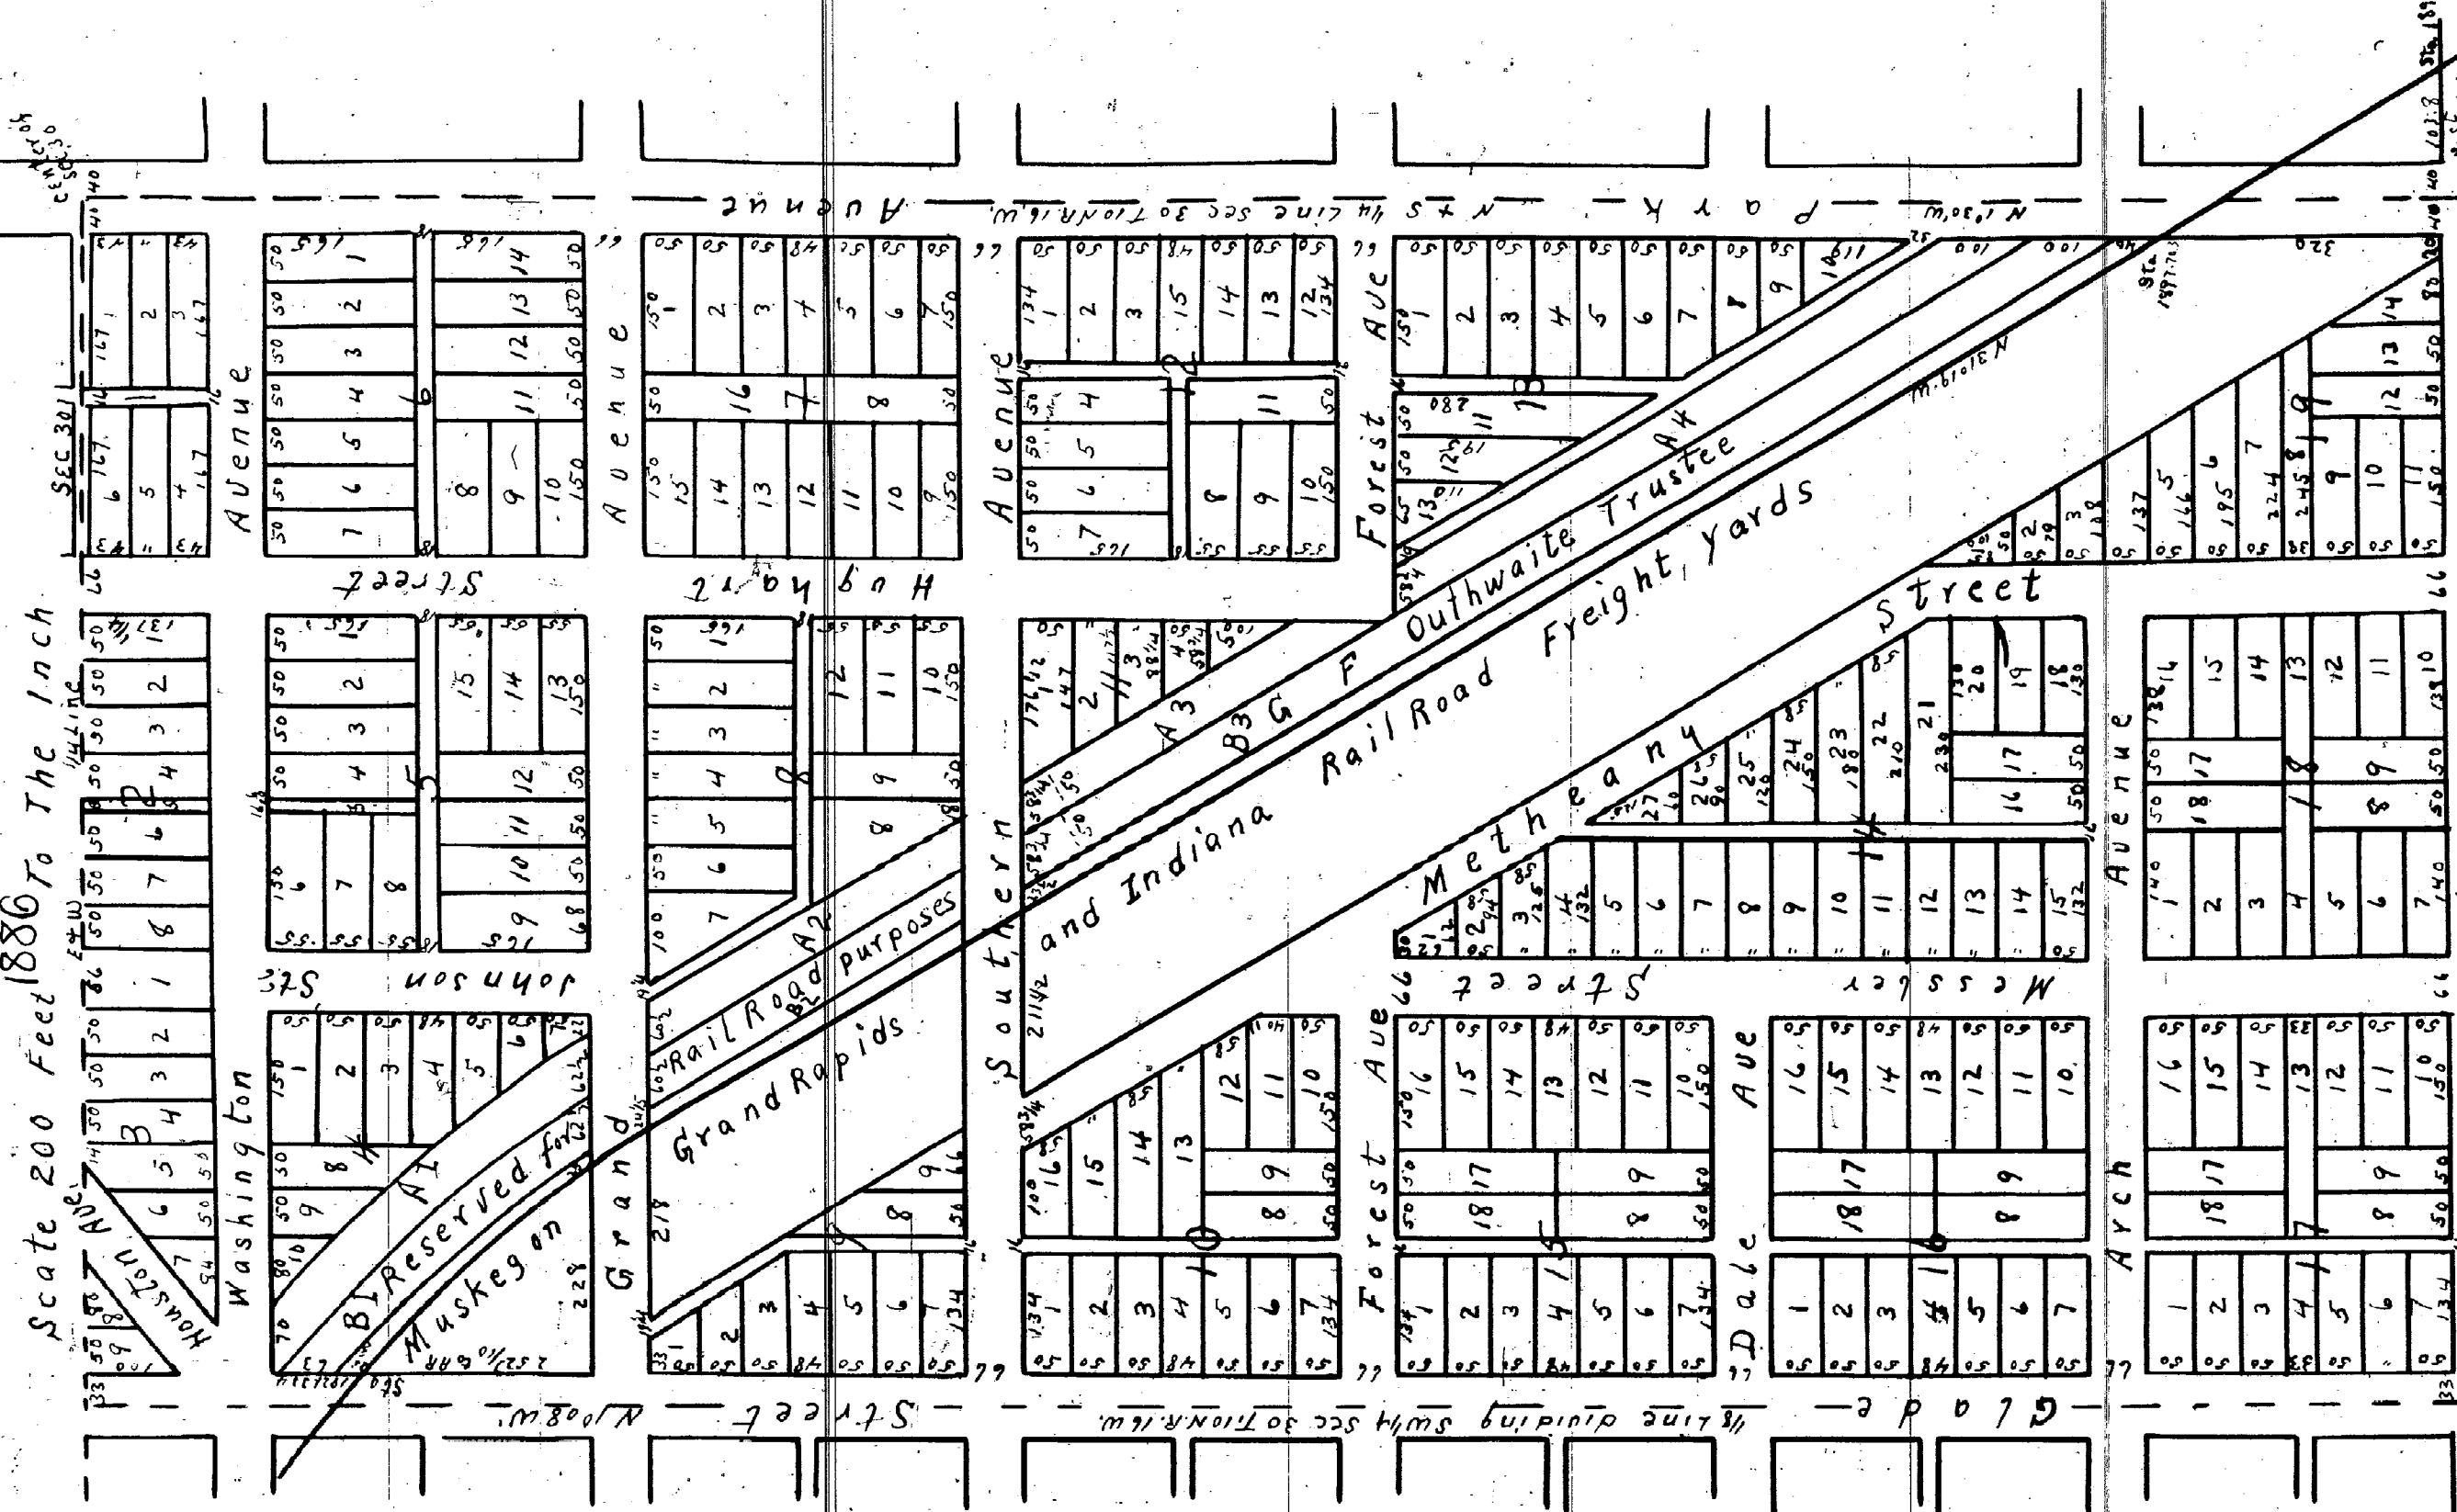

Received for Record
at 10 o'clock A.M.
this 15th day of October
1886
James B. Lee
Register of Deeds

Certified Record of the proceedings in the Circuit Court for the County of Muskegon, State of Michigan directing the filing of this Map recorded in Liber 44 of Miscellaneous Records pages 367 and 368 46