


MICH
1868
Situating on lot 2 Sect 33
T. 12 N R. 17 W
Carl Johnson Proprietor
scale 300 ft to the inch -

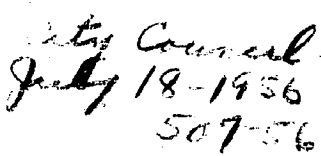

Be it remembered that the Plat as lying on the west side of the State of Michigan and the village of White Hall, in the County of Michigan and the said addition is located as follows in Township No. Twelve north of range 30 west of section 36 in two of section thirty three in said Township, and that Charles Johnson of the Township of Oceana Michigan County Michigan is the Proprietor that in accordance with an act of the Proprietor does hereby declare and make known that in accordance with an act of the Legislature of the State of Michigan, Entitled an act to provide for the recording of town Plats and for vacating the same in certain cases (Title in Chapter 38 Page 379 Compiled same) and the amendments thereto he has caused the same to be surveyed and plotted out by a competent surveyor whose affidavits is hereto annexed and set forth on the face of intended for Public Grounds as highway are fully exhibited and set forth on the face of the map on their proper location by their boundaries course and extent of the map and the area of the blocks as to be fully set forth by figures on the plat, and progressively that the blocks are progressively numbered by figures and that the lots are progressively numbered in each block by figures as shown on the map. And that the said Proprietor has himself & for his heirs & assigns hereby dedicated & released for Public Highways in accordance with the laws now existing all the lands set forth on the map as streets or alleys within the limits above described

I do witness whereof the said Charles Johnson Proprietor above named and Johannah his wife

his
to make a Johnson
Johnson & Johnson
month

In presence of
 E. R. Hubbard
 & E. Thompson

Part II

State of Michigan }
County of Muskegon } On this fourteenth day of July in the year one thousand eight hundred and sixty eight before me the undersigned a Notary Public for said County personally appeared Charles Johnson and Johannah Johnson to me known as the same persons described in and who executed the within instrument who severally acknowledged the same to be their free act and deed and the said Johannah Johnson wife of Charles Johnson on a private examination by me separate and apart from her said husband acknowledged that she executed the same freely and without any compulsion from any one

C. C. Thompson
Notary Public
In and for Muskegon Co
Michigan

I hereby certify that this plat is a correct copy of the plat now on record in the Register of Deeds office being made under the supervision of the Auditor General by tracing the plat on record and affixing thereto a carefully compared copy of the dedication and certificate

Dated this 23rd day of August 1911
John B. Ho. Fountain
Clerk and Gen. Rept.

State of Michigan }
Muskegon County }

On this 14th day of July A.D. 1868 before me a Notary Public in and for said County personally appeared Nelson Greene a Surveyor who being duly sworn depose and say that he surveyed Johnsons Addition to the Village of White Hall for the Proprietor and that the drawing on this sheet is a correct map of the surveys made of said Addition to the best of his knowledge and belief

Nelson Green Surveyor
C. C. Thompson
Notary Public
In and for Muskegon Co Mich

Received four second July 23d 1868
at 5 o'clock P. M.

David D. E. E. E.
Deputy Register

STATE OF MICHIGAN
COUNTY OF MUSKEGON
RECEIVED FOR RECORD

1966 JUL 18 AM 10 13

VACATING CHARLES STREET

John A. Stosko
REGISTER OF DEEDS

This being the time appointed when the Common Council would meet to hear and consider objections and suggestions to the vacating of Charles Street between Block 15 and Block 16 and between South half of Lot 2, Block 14 and Lot 3, Block 14, in Johnson's Addition to Village of Whitehall, according to the plat thereof, the proof of publication of the notice of this meeting was read by the clerk.

Moved by Dahlstrom and supported by Pearson that the proof of publication of notice of public meeting be accepted and placed on file. Carried.

Moved by Nelson that, inasmuch as there is no objection to the vacating of Charles Street between Block 15 and Block 16 and between South half of Lot 2 Block 14 and Lot 3 Block 14 in Johnson's addition to Village of Whitehall, according to plat thereof, the same be and hereby is declared vacated. Supported by Dahlstrom.
Ayes: Dahlstrom, Pearson, Bergstrom, Nelson, Bjorkman.
Nays: None. Motion carried.

Accepted
Page 12104

I HEREBY CERTIFY that the foregoing is a true copy of a portion of Council proceedings of the Village Council of the Village of Whitehall at a regular meeting held on the 5th day of July, 1929.


Signed

Roy E. Trim
ROY E. TRIM, City Clerk
City of Whitehall

A. M. Haerigant
1419 Pearson Ave.



USE 849 PAGE 240

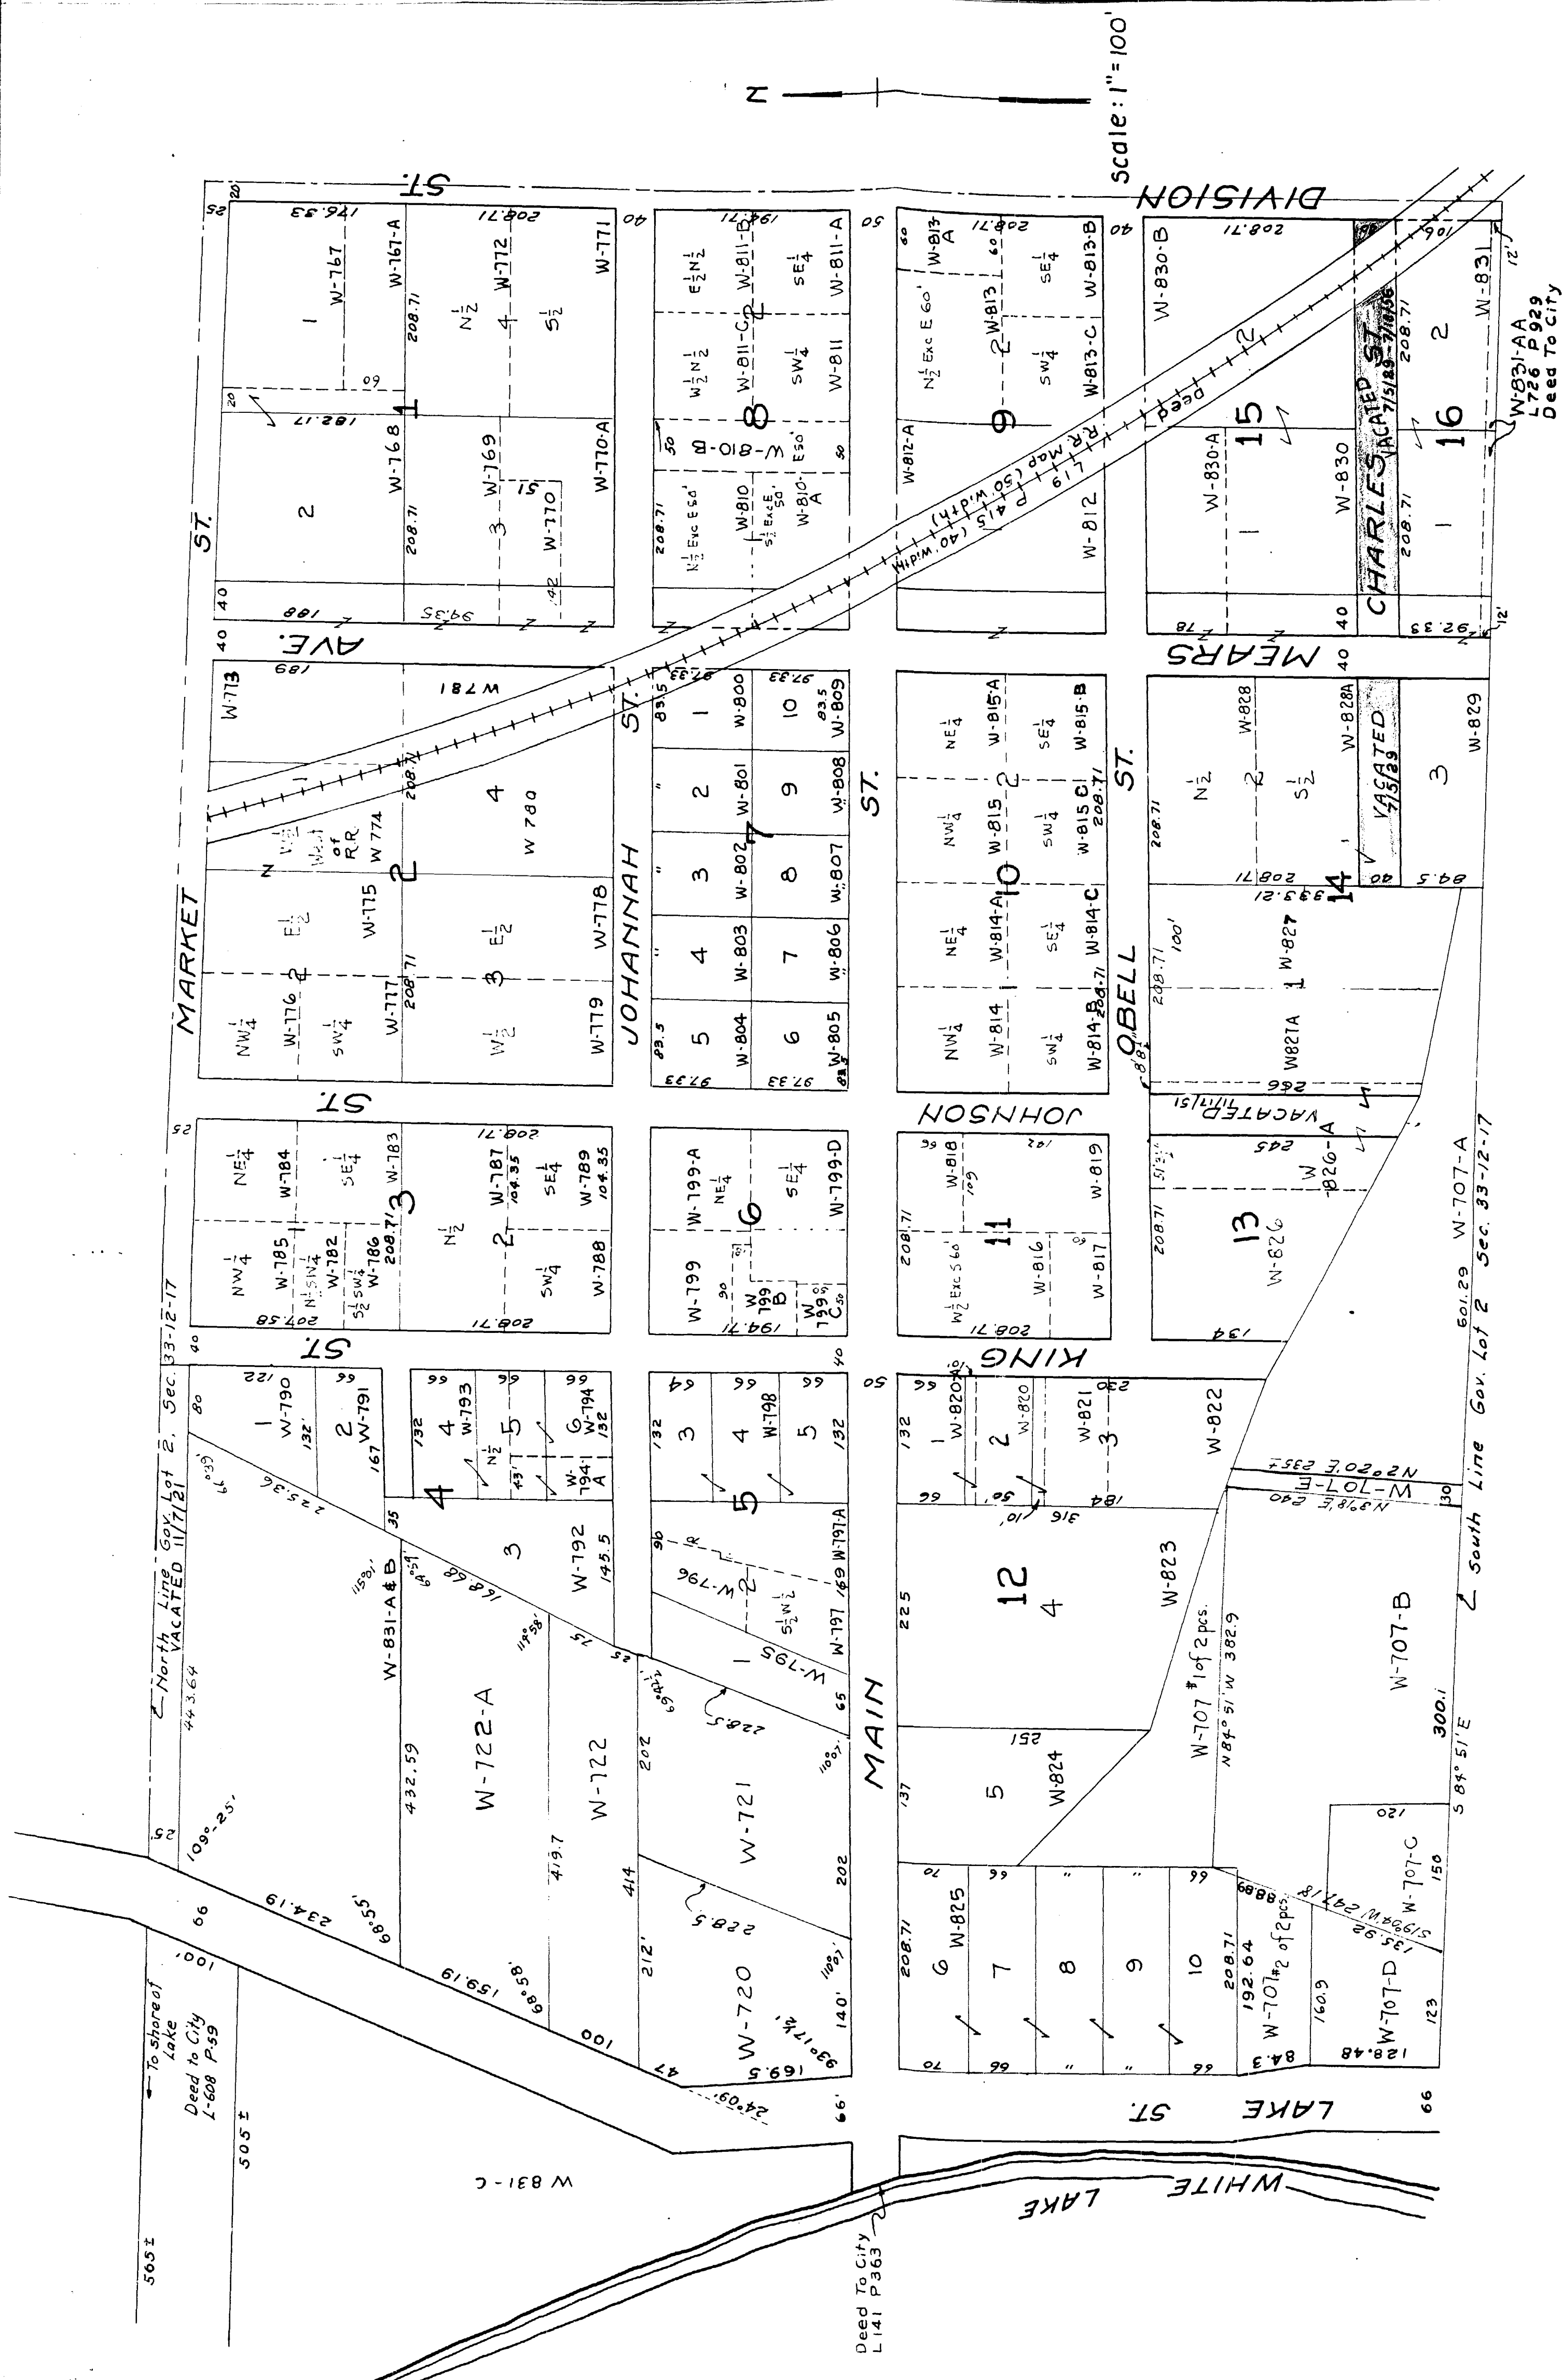

CITY OF WHITEHALL
GOV. LOT 2, SEC. 33-12-17
JOHNSON'S ADDITION
& RESUB OF BLOCK 7
PAGE 20

Rev. Jan. 66
1/12/49