


MUSKEGON LAKE

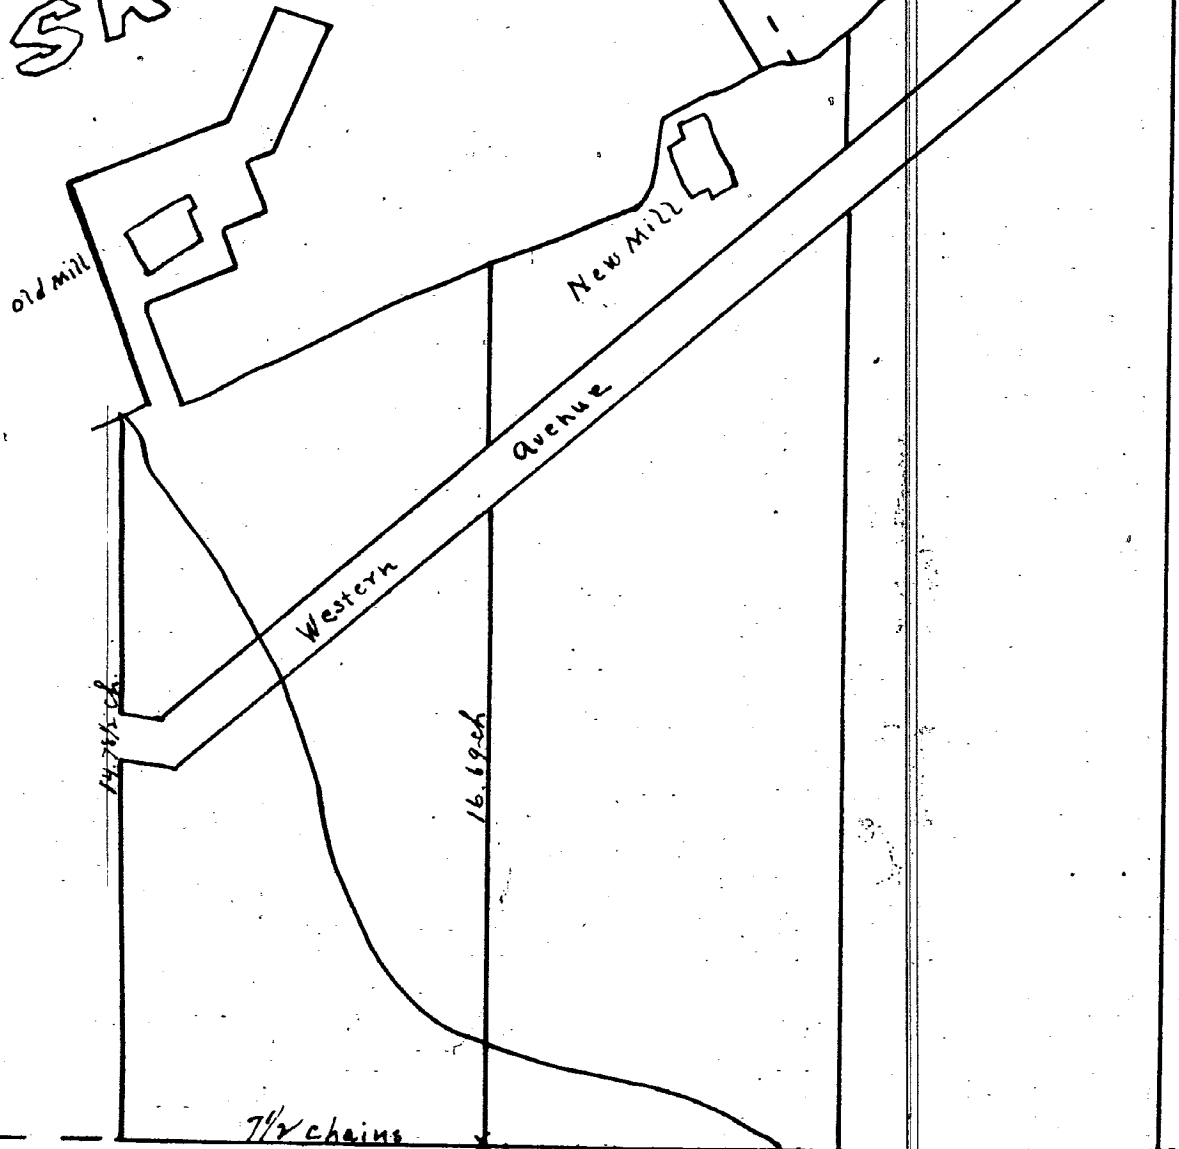

1/4 Post W side Sec 30

1/4 Line

1	2	3	4	5	6	7	8	1	2	3	4	5	6	7	8
9	10	11	12	13	14	15	16	9	10	11	12	13	14	15	16
17	18	19	20	21	22	23	24	17	18	19	20	21	22	23	24
25	26	27	28	29	30	31	32	25	26	27	28	29	30	31	32
33	34	35	36	37	38	39	40	33	34	35	36	37	38	39	40
41	42	43	44	45	46	47	48	41	42	43	44	45	46	47	48
49	50	51	52	53	54	55	56	49	50	51	52	53	54	55	56
57	58	59	60	61	62	63	64	57	58	59	60	61	62	63	64
65	66	67	68	69	70	71	72	65	66	67	68	69	70	71	72
73	74	75	76	77	78	79	80	73	74	75	76	77	78	79	80
81	82	83	84	85	86	87	88	81	82	83	84	85	86	87	88
89	90	91	92	93	94	95	96	89	90	91	92	93	94	95	96
97	98	99	100	101	102	103	104	97	98	99	100	101	102	103	104
105	106	107	108	109	110	111	112	105	106	107	108	109	110	111	112
113	114	115	116	117	118	119	120	113	114	115	116	117	118	119	120
121	122	123	124	125	126	127	128	121	122	123	124	125	126	127	128
129	130	131	132	133	134	135	136	129	130	131	132	133	134	135	136
137	138	139	140	141	142	143	144	137	138	139	140	141	142	143	144
145	146	147	148	149	150	151	152	145	146	147	148	149	150	151	152
153	154	155	156	157	158	159	160	153	154	155	156	157	158	159	160
161	162	163	164	165	166	167	168	161	162	163	164	165	166	167	168
169	170	171	172	173	174	175	176	169	170	171	172	173	174	175	176
177	178	179	180	181	182	183	184	177	178	179	180	181	182	183	184
185	186	187	188	189	190	191	192	185	186	187	188	189	190	191	192
193	194	195	196	197	198	199	200	193	194	195	196	197	198	199	200

S.W. Corner Sec 30

Section Line

MAP OF
BEIDLERS' ADDITION
TO
MUSKEGON

I hereby certify that this plot is a correct copy of the plat now on record in the Register's Office being made under the supervision of the Auditor General by tracing the plat on record and affixing thereto a carefully compared copy of the dedication and certificate.

Dated this 29 day of Aug. 1911

John Robinson
Clerk Aud. Gen. Dept.

Muskegon County } ss
Register's Office }

Received for Record
November 16, 1867 at 4
o'clock P. M.

David M. Laughlin
Register

Mag. Var 4° 45' E.

Scale 264 feet to an inch

Registered copy
drawn by John F. Sinkham C.E. Grand Rapids Mich

Surveyed & drawn by Jones & Stevens

Part II

Edward H. Jones do hereby certify that I have surveyed for Jacob and Henry Bidler the West fractional half of the fourth west quarter of section number thirty (30) in Township number ten (10) North of Range number sixteen (16) West and subdivided the same into Block, Lots, streets and alleys which are marked and numbered as shown on the plat on the reverse of this sheet which said plat is a correct representation of said survey.

Witnessed my hand and seal at Muskegon August 22nd 1867.

Edward H. Jones

Surveyor

In presence of
J. W. Stevens
M. P. Booth

U.S.
REV.
Stamp
S.P.
E.H.
Aug 22
1867

State of Michigan)
County of Muskegon) ss

Be it remembered that on the 22nd day of August, A.D. 1867, personally came before me, Edward H. Jones to me known to be the person named in and who executed the foregoing certificate and acknowledged the execution of the same and of the survey therein mentioned to be his free act and deed.

J. W. Stevens
Notary Public for
Muskegon County, Michigan

Know all men by these presents that we Jacob Bidler of Chicago in the State of Illinois and Henry Bidler of Muskegon, Michigan county in the State of Michigan proprietors of the West fractional half of the southwest quarter of section No. thirty (30) in Township number ten (10) North of Range number sixteen (16) West in the County of Muskegon and State of Michigan have caused the same to be surveyed and subdivided into Blocks and lots, streets and alleys the axes of said lots and the width of said streets and alleys being as marked on the plat on the reverse of this sheet the blocks and lots being numbered as shown on said plat.

And we do hereby dedicate said streets and alleys to the use of the public forever.

In witness whereof we have hereunto set our hands and seals this fourth day of September A.D. 1867.

In presence of
H. B. Hart
P. A. Hogue

State of Illinois
County of Cook
City of Chicago

Jacob Bidler
Henry Bidler

L.S.
L.S.

Be it remembered that on the fourth day of September A.D. 1867, before me Philip A. Hogue a commissioner for the State of Michigan residing in Chicago in the State of Illinois personally came Jacob Bidler and Henry Bidler known to me to be the individuals described in and who executed the within plat or subdivision of lots in Muskegon known as Bidlers addition to the Town or Village of Muskegon and severally acknowledged the same to be their free act and deed for the purposes therein mentioned.

In testimony whereof I have hereunto set my hand and seal at Chicago Illinois this fourth day of September A.D. 1867.

Philip A. Hogue

A Commissioner for Muskegon
in Chicago Illinois.

Com.
Seal

See 1 and 22