

WOODHALL'S

Part I

ADDITION to the Village of Whitehall.


In the County of Muskegon and State of Michigan.


North line of NW 1/4 of SW 1/4 Sec 27 T 12 N R 17 W

Being the NW 1/4 of SW 1/4 of Sec 27 T 12 N R 17 W

Received for Record July 22nd 1871
 at 2 O'clock P.M. David McLaughlin,
 Register.

City Council
 May 16, 1856
 428-56

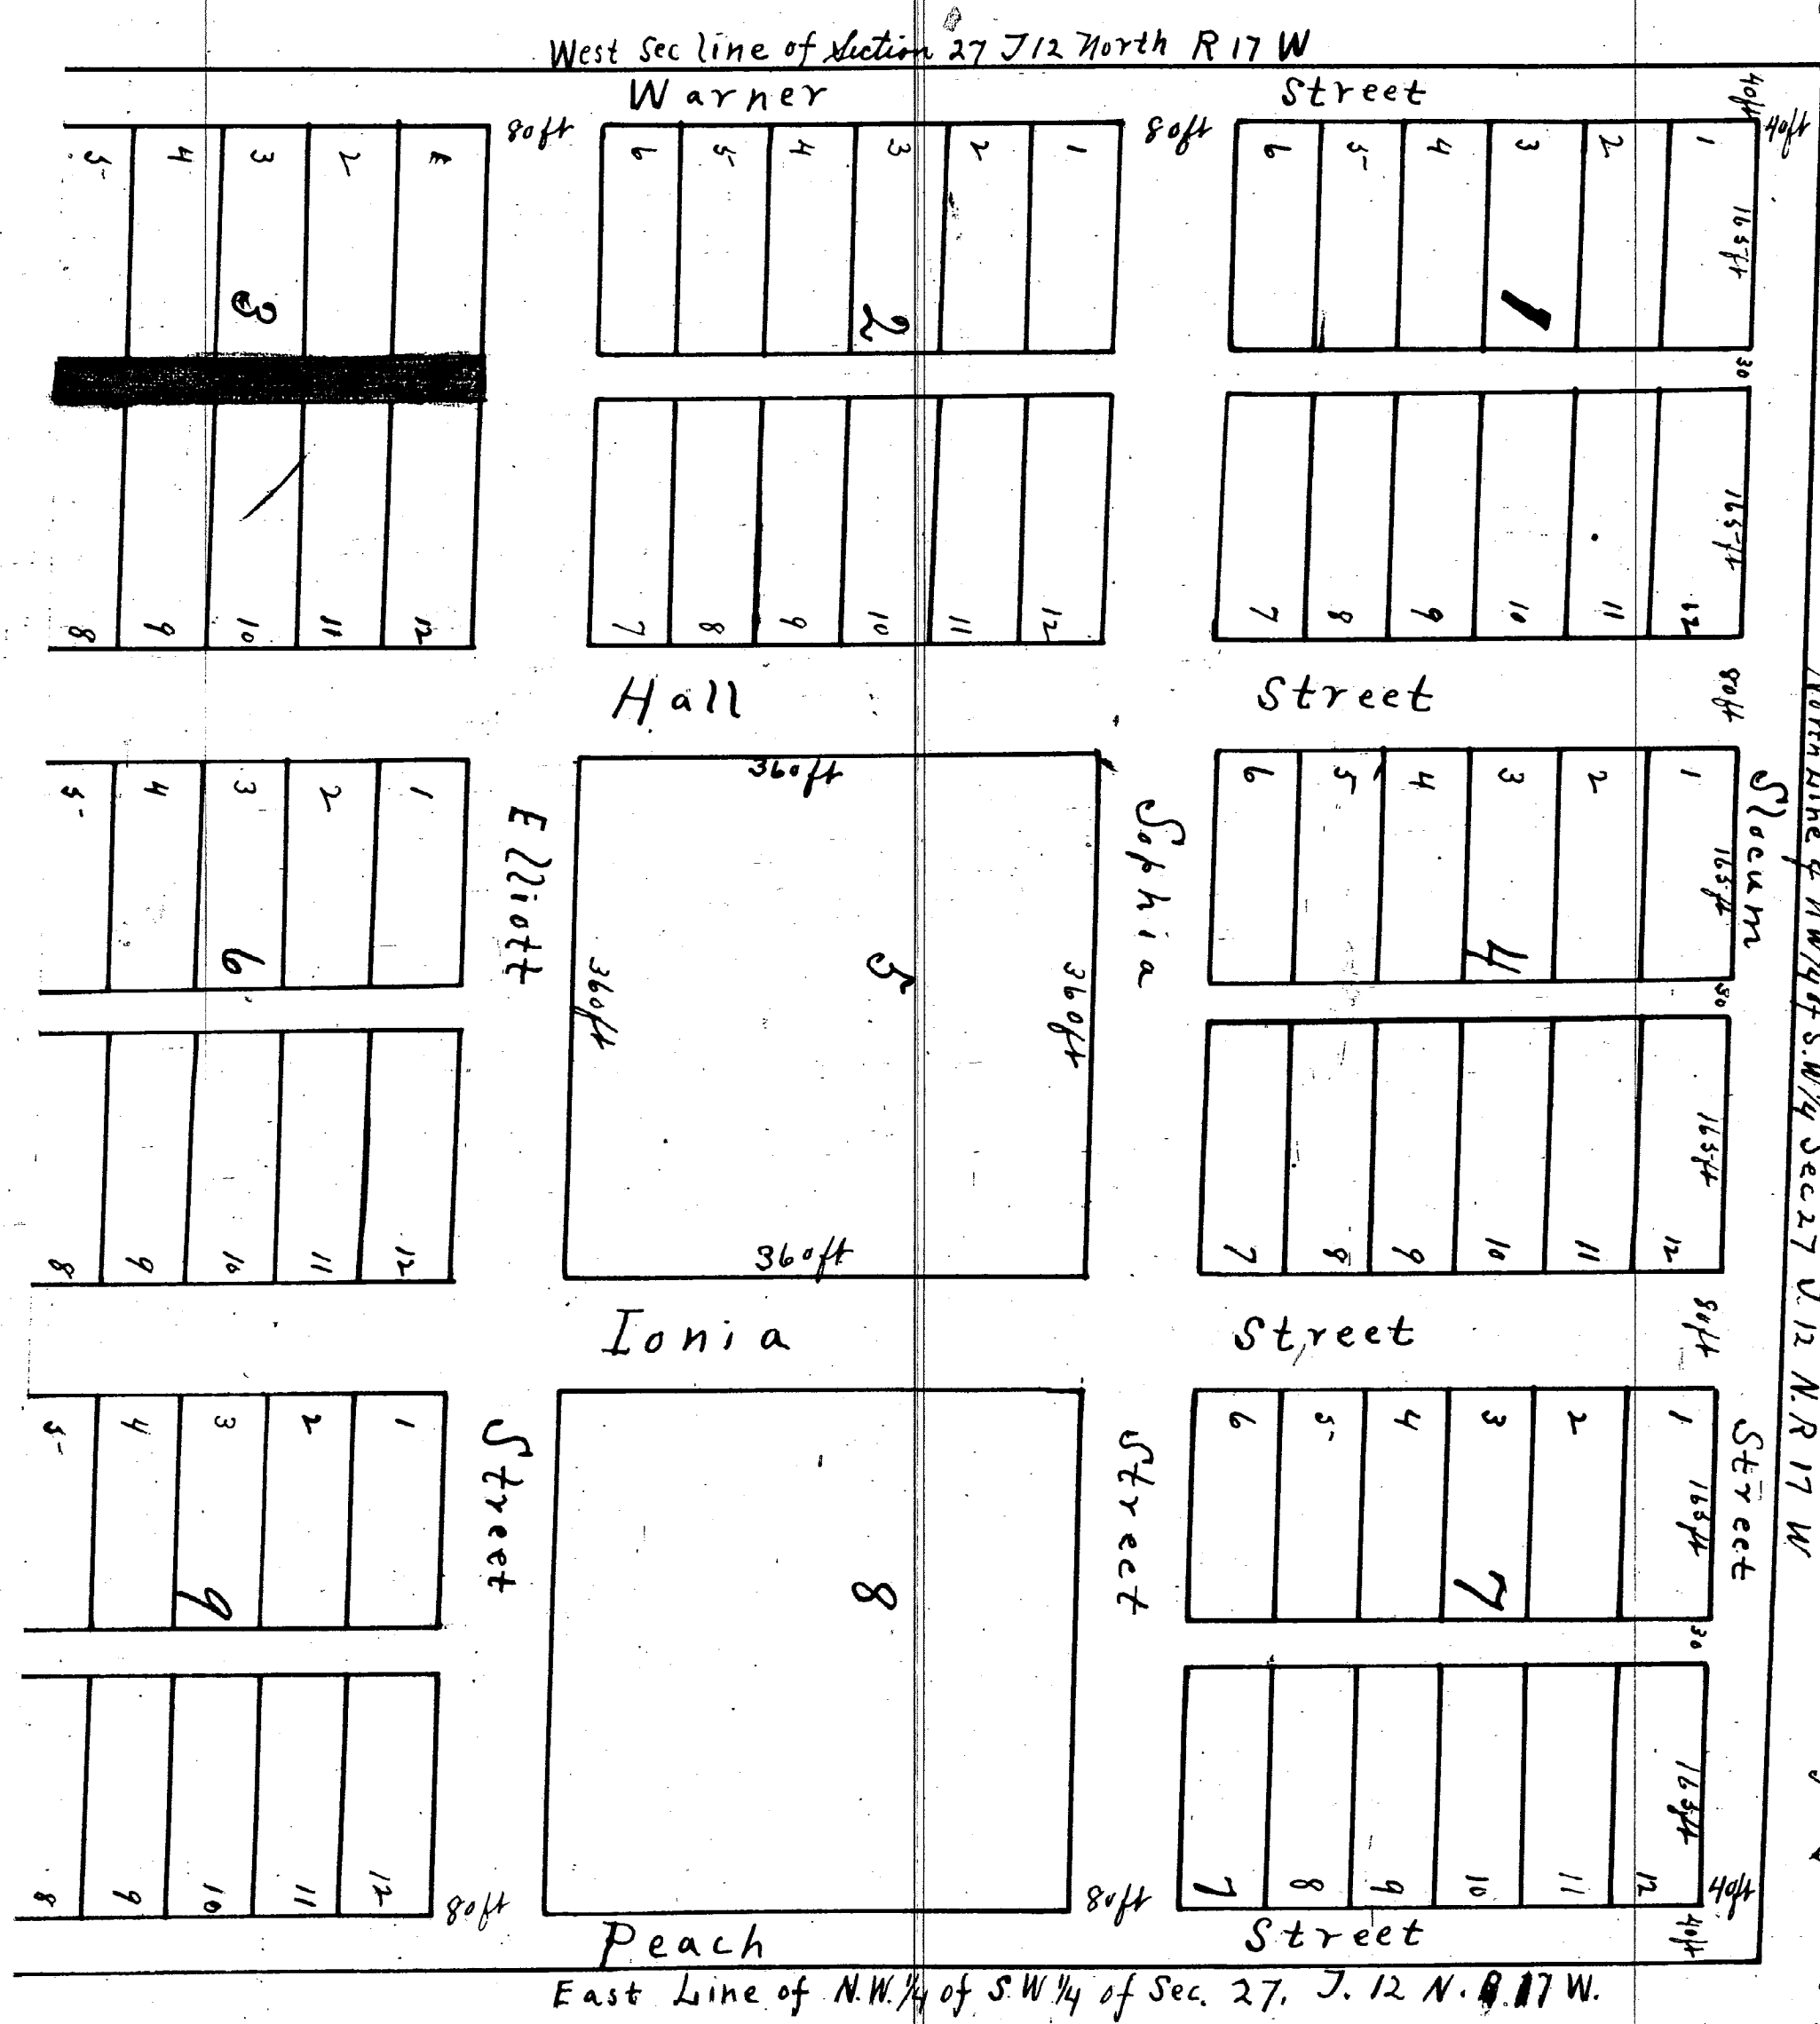

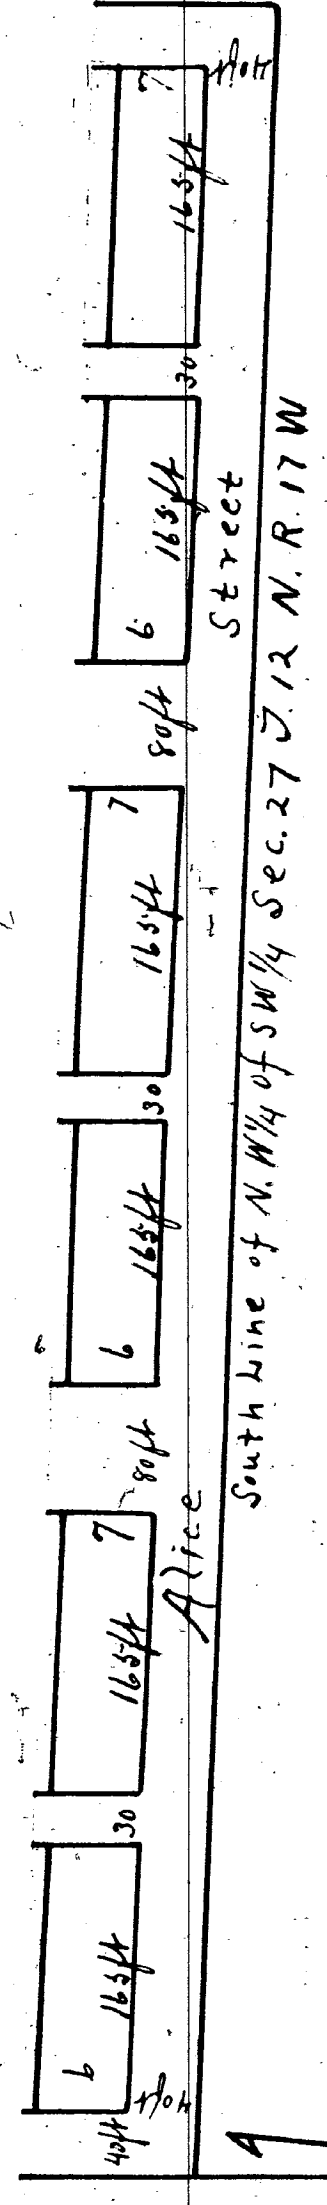

Let it be Remembered That the Plat or drawing on the reverse side of this sheet is a map of Wood and
Halls Addition to the Village of Whitehall in the County of Muskegon and State of Michigan. That the said Wood & Halls
Addition to the Village of Whitehall is situated on the North West quarter of the South West quarter of Section Twenty Seven
(27) in Town Twelve (12) North of Range Seventeen (17) West embracing & covering the whole of the said North West quarter of the
South West quarter as now described and that the whole of said lot is included in Blocks, Lots, Sheets and Alloys as exhibited on the plat
of said Map. That Wesley F. Wood & Stephen C. Hall of the said County of Muskegon & State of Michigan are the proprietors of said
Land and that the said proprietors Wesley F. Wood and Stephen C. Hall, do hereby declare & make known: That in accordance with
an Act of the Legislature of the State of Michigan, Entitled "An act to provide for the recording of town plats, and for use
thereof, some in certain cases" (Title x chapter 28, Page 379 Compiled Laws) and amended acts thereto, they have caused the same to
be surveyed and staked out by a civil Engineer whose affidavit is hereto annexed, and that lands intended for highways
and alloys are fully exhibited, and set forth on the face of the map in their proper locations: that the North and
South streets are parallel with the west line of the above described lot, and that the East and West streets are
parallel with the North line of said lot: That the outside streets are forty feet in width on the west and
North sides and forty feet wide on the East and South sides of said lot: That the other streets are eighty feet
in width. The Alloys are thirty feet in width. The Blocks including alleys are three hundred and eighty feet
(360) in length on each side: the lots are sixty feet wide, and one hundred and thirty feet in depth.
The Blocks are numbered progressively from one to nine inclusive: and the lots from one to twelve inclusive
as indicated on said Map. And the Proprietors Wesley F. Wood and Stephen C. Hall together with their names,
Sarah E. Wood, and Alice A. Hall for themselves their heirs and assigns, do hereby dedicate and release
for Public Highways in accordance with the laws now existing, all the land set forth on said Map,
as streets and alloys within the limits of the above described.
In Witness Whereof We have hereunto subscribed our names and placed our seals this first day of July A.D. 1871.

In presence of
Wesley F. Wood
Sarah E. Wood
Stephen C. Hall
Alice A. Hall

Rollin S. Thomson
William A. Wood

State of Michigan }
County of Muskegon }

On this 15th day of July A.D. 1871 before me the undersigned a Notary Public in & for said County personally appeared Wesley
F. Wood & Sarah E. his wife & Stephen C. Hall and Alice A. Hall his wife to me known to be the same persons described in and who executed the
 foregoing instrument and acknowledged the same to be their free act and deed & the said Sarah E. Wood & Alice A. Hall, Wives of said Wesley F. Wood
 and Stephen C. Hall on a private examination by me separate and apart from their said husbands acknowledged that they executed the same freely
 and without any fear of or compulsion from any one.

Rollin S. Thomson, Notary Public

State of Michigan }
County of Muskegon }
I, Stephen C. Hall a Civil Engineer in said County of Muskegon do solemnly swear that I have surveyed
 the above described North West quarter of the South West quarter of Section Twenty seven in Town
 Twelve North of Range Seventeen West in the County of Muskegon and State of Michigan for the proprietors thereof and the
 said drawing on the reverse side of this sheet is a correct map of said land, and is a correct map of said survey as ordered
 by the proprietors of said land according to the best of my knowledge and belief.

Sworn to and subscribed before me at my office in the City of Muskegon,
 this 15th day of July A.D. 1871.

Rollin S. Thomson, Notary Public.

I hereby certify that this plat is a correct copy of the
 plat now on record in the Register of Deeds office
 being made under the supervision of the Auditor
 General by tracing the plat on record and affixing
 thereto a carefully compared copy of the dedication and
 certificate.

Dated this 28th day of Aug 1911
Solon Robinson
Clerk and Gen. Dep.