

Part 1

M A P

HOLTS SUBDIVISION OF

LOT 3

BLOCK 65

CITY OF MUSKIEGON

Scale 20ft = One Inch
D. Murray Surveyor
1869

M A P

MERRILLS SUBDIVISION OF

LOTS 1 & 2


BLOCK 65

CITY OF MUSKIEGON

Scale 20ft = One Inch
D. Murray Surveyor
1869

WESTERN AVENUE

JEFFERSON ST

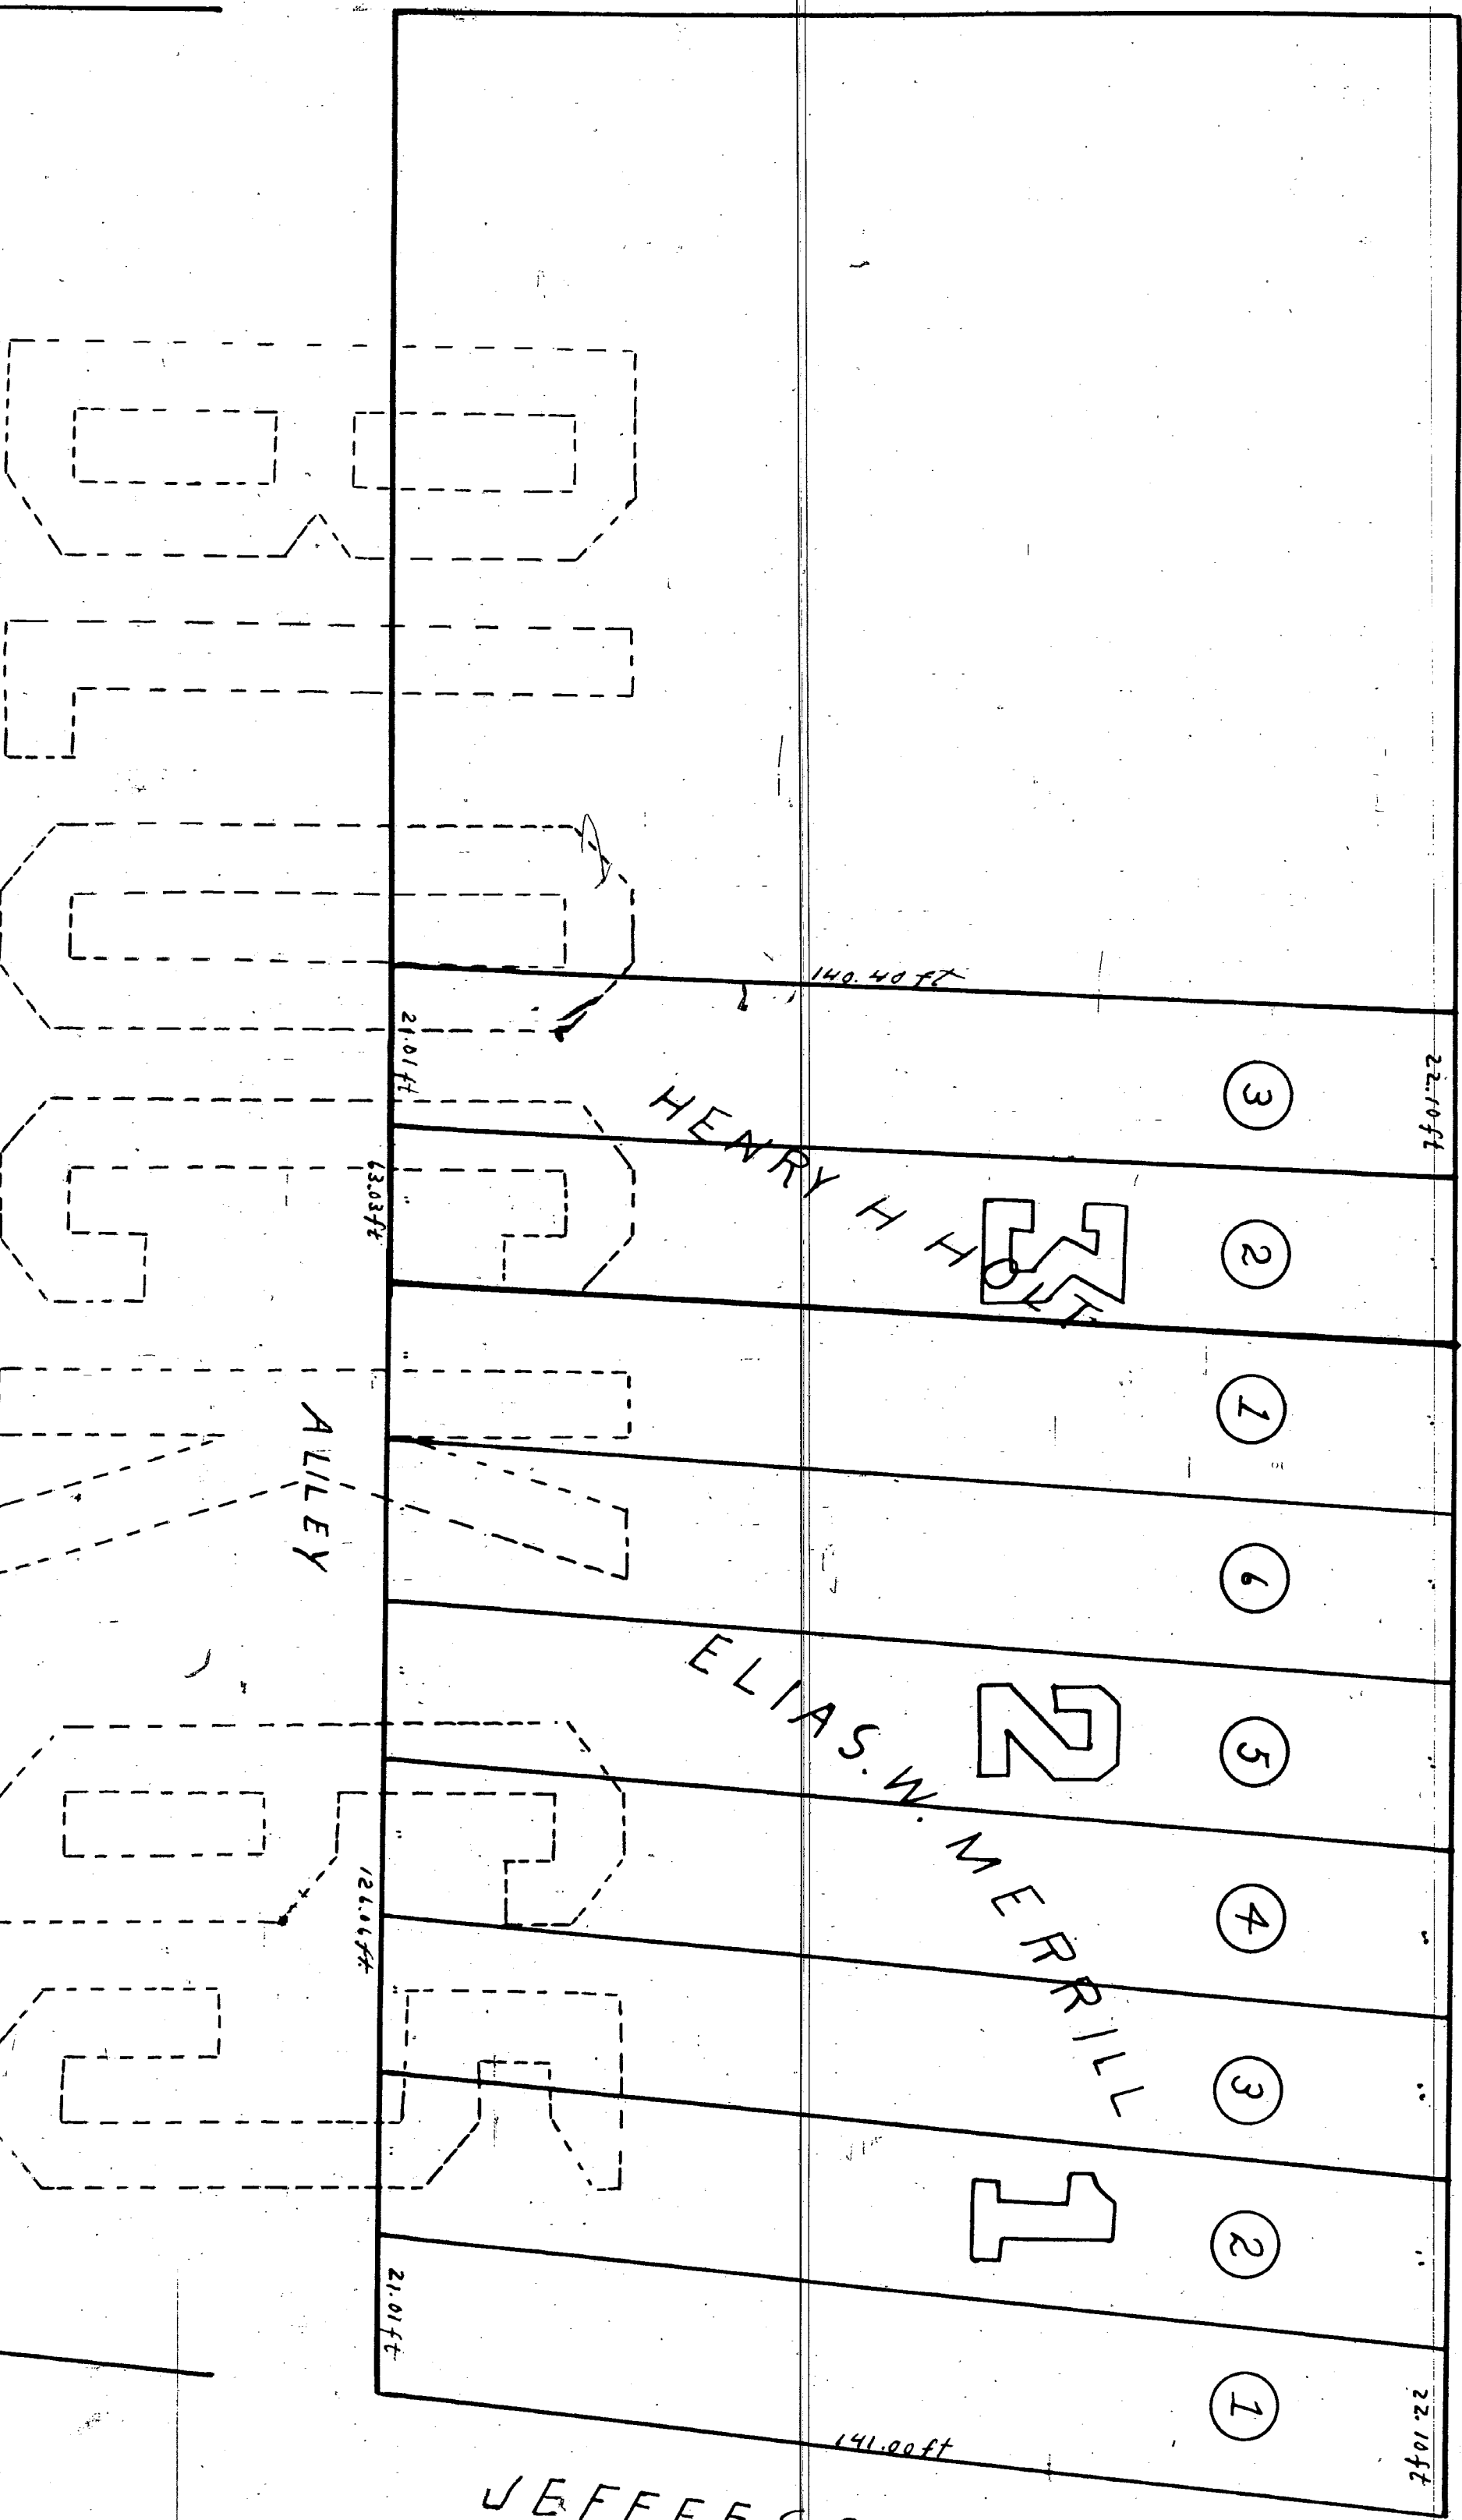

State of Michigan }
Co. of Muskegon

I know all men that I Henry H. Holt have caused the survey and subdivision of
lot 3 Block 65 Village of Muskegon to be made as shown on this map and of
dimensions as marked on face thereof

Signed, sealed and delivered in
presence of Henry D. Baker
J. B. Kanouse

State of Michigan }
Co. of Muskegon

I know all men that I Elias W. Merrill have caused the survey
and subdivision of lots 1 & 2 Block 65 Village of Muskegon
to be made as shown on this map and of dimensions as
marked on face thereof

Witness
Annie J Merrill
Henry D. Baker

State of Michigan }
County of Muskegon

I know all men that I David Murray Engineer and Surveyor
have surveyed and staked out the subdivisions of lots
1, 2, 3 in Block 65 Village of Muskegon as shown on this map
which with the figures marked thereon is a true representation
there of to the best of my skill and ability

State of Michigan }
County of Muskegon

On this 28th day of December 1869 before me a Notary Public in and
for said County personally came Henry H. Holt and Mary R. Holt his
wife also Elias W. Merrill and Sarah A. Merrill his wife also
David Murray Engineer & Surveyor all of whom are known by me to be the persons
described in and who executed the within instruments and acknowledged the same
to be their free act and deed

Notary Public
Seal
Register's Office } as Recd for Recd August 24th 1872
Muskegon County } David McLaughlin Register

Part 12

I hereby certify that this plat is a
correct copy of the plat now on record
in the Register of Deeds of this being
made under the supervision of the
Auditor General by tracing the plat
on record and affixing thereto a carefully
comparative copy of the dedication and
certification

Dated this 31st day of August 1911
John B. Le Fournier
Clerk and Gen. Dep.