


Part I

Map of Florence First South Addition to the Village of Whitwell

Surveyed and drawn by Elliott J. Florence

State of Michigan }
County of Wayne }
before me a Notary Public in and for said County, personally came the within named Elliott J. Florence, known to me to be the person and the Surveyor described in and who showed the annexed plat & acknowledged the same to be his free act and deed and that the annexed plat is true and correct from actual survey & calculation.
Alonso Eaton
Notary Public
Wayne Co., Mich.

I hereby certify that the annexed plat is true and correct from actual survey & calculations.
Subscribed Dec. 14, 1867
Elliott J. Florence [L.S.]

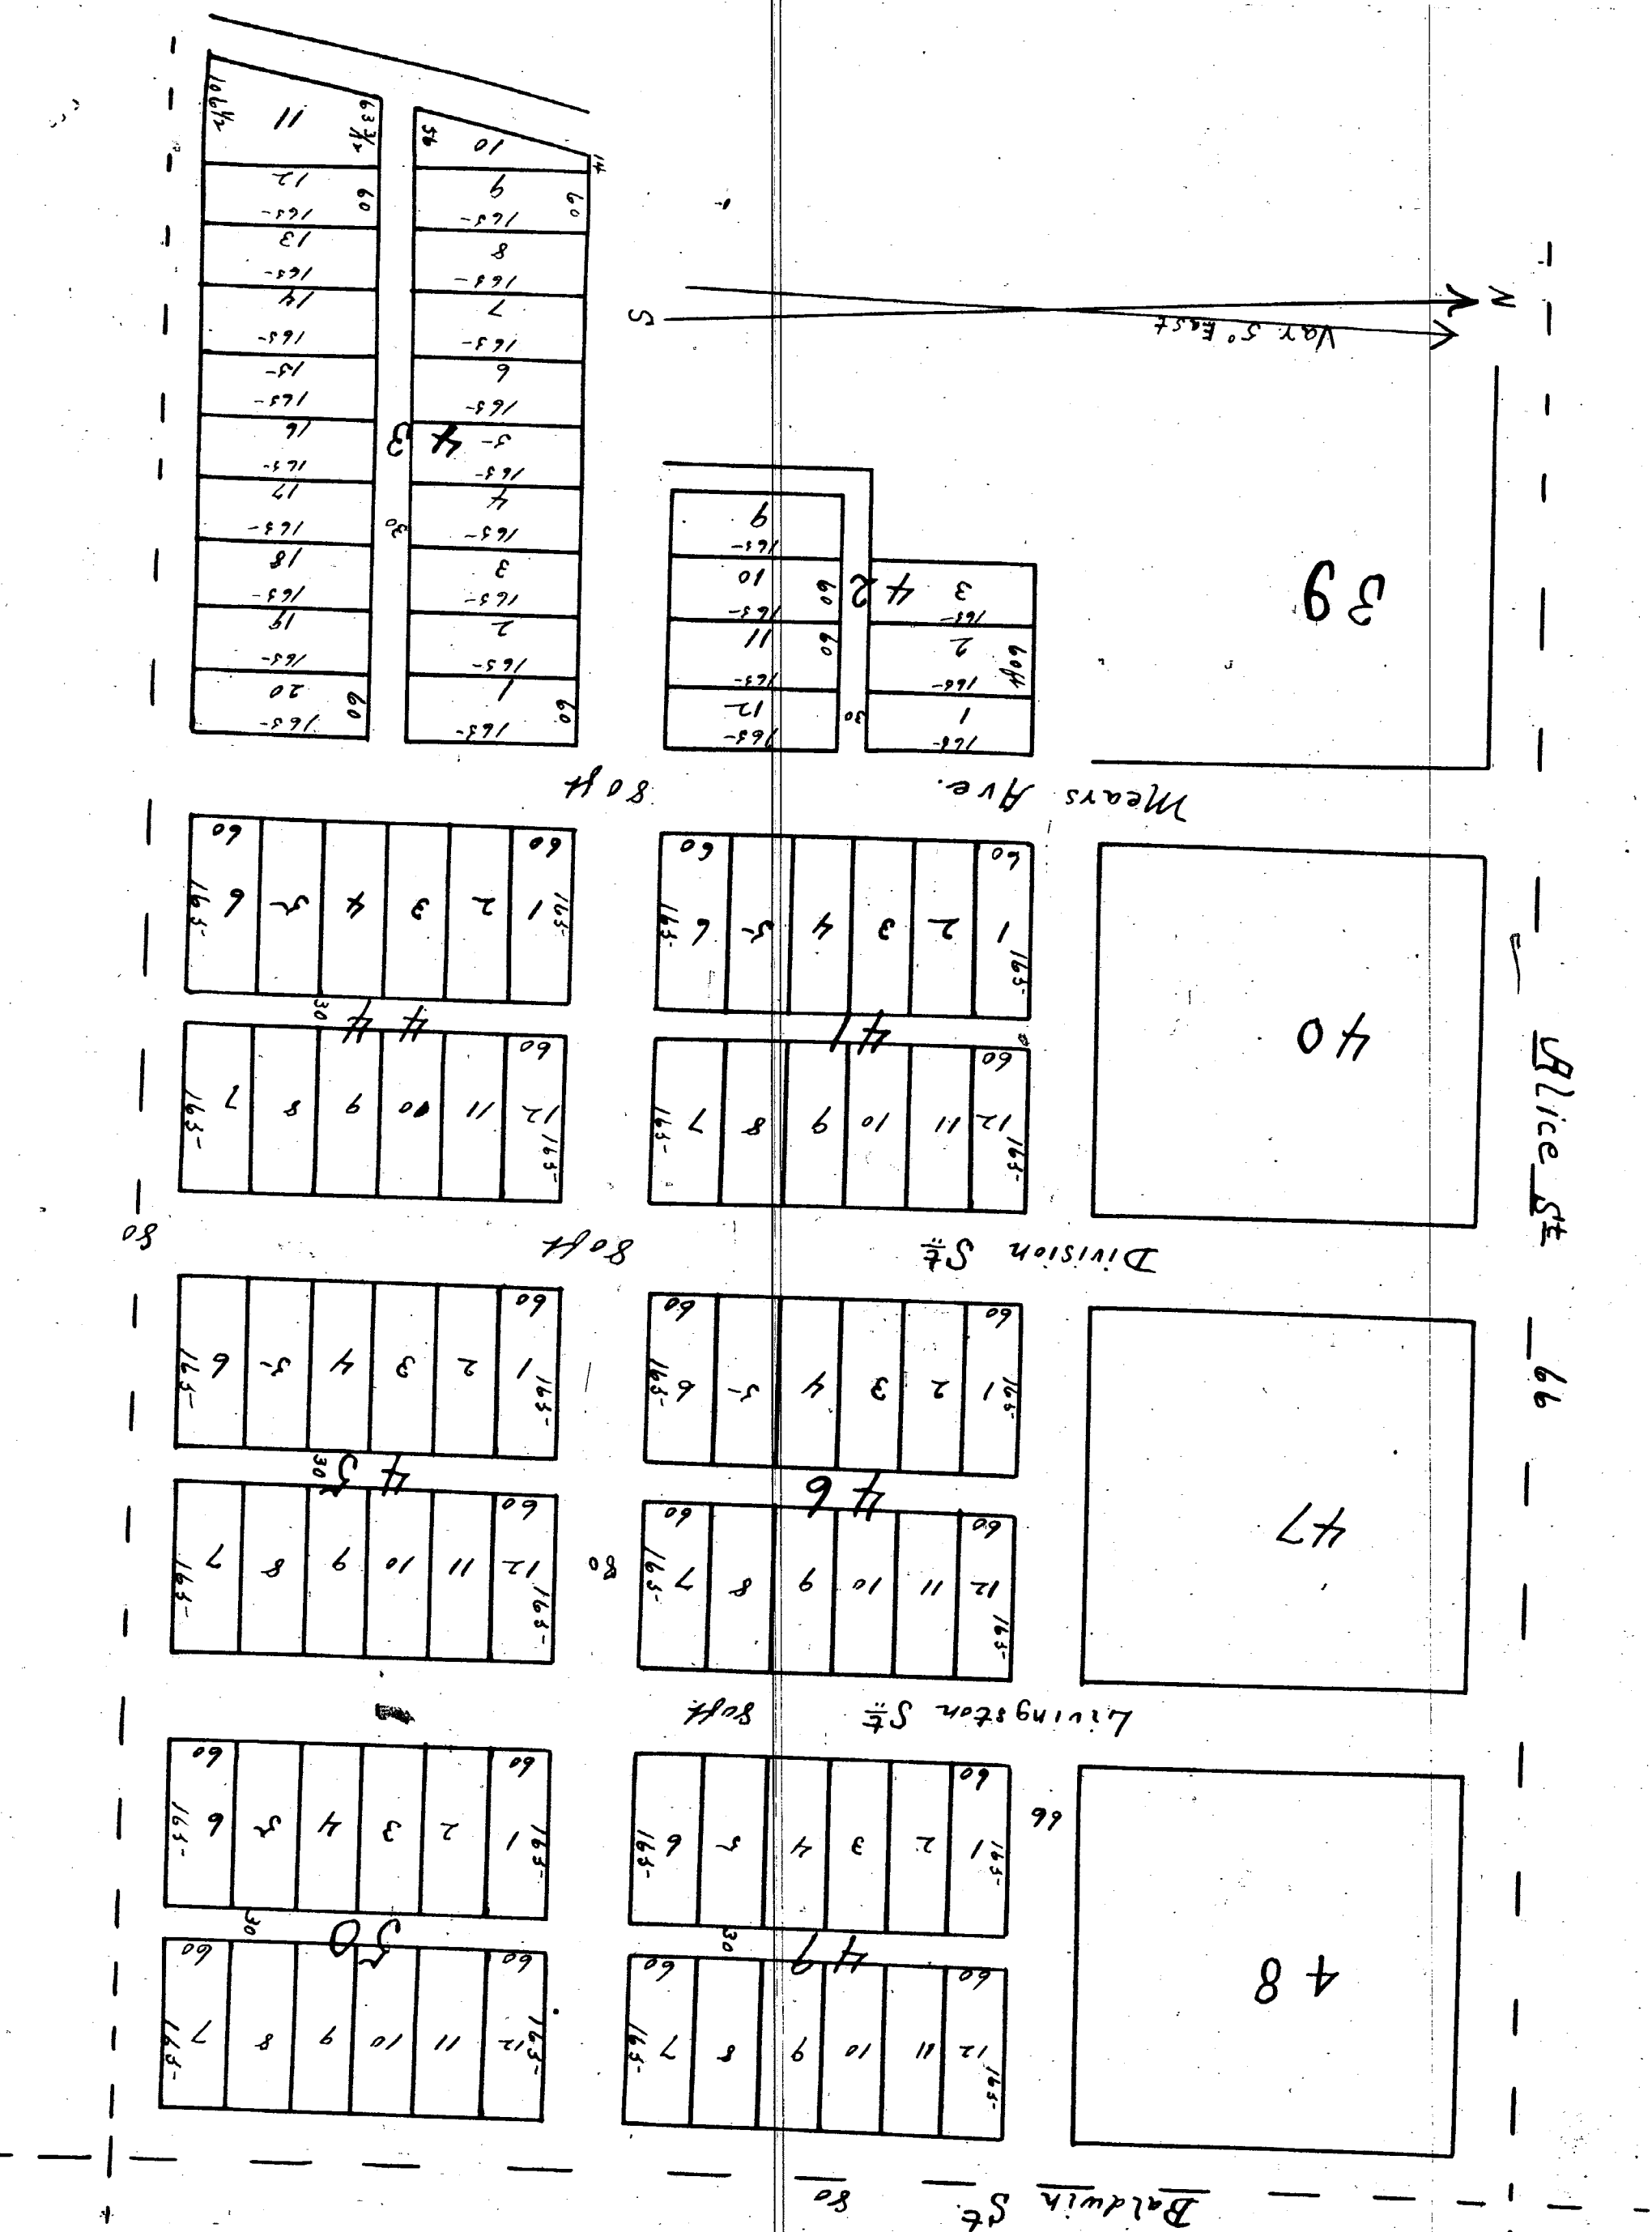

So much of the plat on the reverse of this sheet as lies West of the center of Division Street as laid down on said plat represents that part of Lot No Four (4) of Section No Twenty-eight (28) in Township No Twelve (12) North of Range No Seventeen (17) West in the County of Muskegon and State of Michigan described as follows to-wit: Commencing at a point Seventeen Hundred and Seventy two (1772) feet South from the center of said Section Twenty Eight (28) at an iron shaft set in the center of division street as shown on said plat, thence West six hundred and sixty (660) feet, thence South one hundred and sixty five (165) feet, thence West Sixty (60) feet, thence South Two Hundred and Seventy (270) feet, thence West three hundred and forty four (344) feet, thence South Twelve degrees West along the East line of Lands of Hopkins & Lewis and Lands of Austin & Freeman about Three hundred and seventy five (375) feet, thence East Nine hundred and fifty (950) feet, thence North Eight hundred feet (800) to the place of beginning

Said Plat to be known and described as the First South Addition to the Village of Whitehall the blocks in the portion of said plat above described being numbered from forty (40) to forty four (44) inclusive.

Know all men by these presents that I Giles B. Alcorn of the Village of Benton Wayne County Michigan proprietor of the lands described above the same being a part of Lot No Four (4) of Section No Twenty Eight (28) in Township No Twelve (12) North of Range No Seventeen (17) West, Muskegon County Michigan have caused the same to be surveyed and subdivided into Blocks, lots, streets and Alleys as represented on said plat of said plat above described on the reverse of this sheet.

To be known as a part of Alcorn's First South Addition to the Village of Whitehall, and to be described in its subdivisions by Blocks & lots as shown on said plat of said plat, and as much of said plat as is occupied by streets and Alleys as marked and named thereon is hereby dedicated to the public use and occupation for the use of highways.

In Witness whereof I have hereunto set my hand and seal this 26th day of February A.D. 1868.

In presence of
David D. Enwin

Giles B. Alcorn

L.S.

Part 11

State of Michigan }
County of Muskegon } ss

On this 26th day of February A.D. 1868 before me the undersigned a Notary Public in and for said County personally appeared Giles B. Alcorn to me known to be the same person described in and who executed the above and foregoing conveyance and instrument in writing and acknowledged that he executed the same for the uses and purposes therein mentioned as his free act and deed.

David D. Enwin
Notary Public
in and for Muskegon Co
Mich.

Scale 150 feet to an inch

Muskegon County }
Register's Office } ss

Received for record

February 26th 1868 at
5 o'clock P.M.

David McLaughlin
Register.

I hereby certify that this plat is a correct copy of the plat now on record in the Register of Deeds of the County of Muskegon made under the supervision of the Auditor General by tracing the plat on record and affixing thereto a carefully compared copy of the dedication and certificate.

Dated this 24th day of Aug. 1911,
Solon Robinson
Clerk and Gen. Dep.