


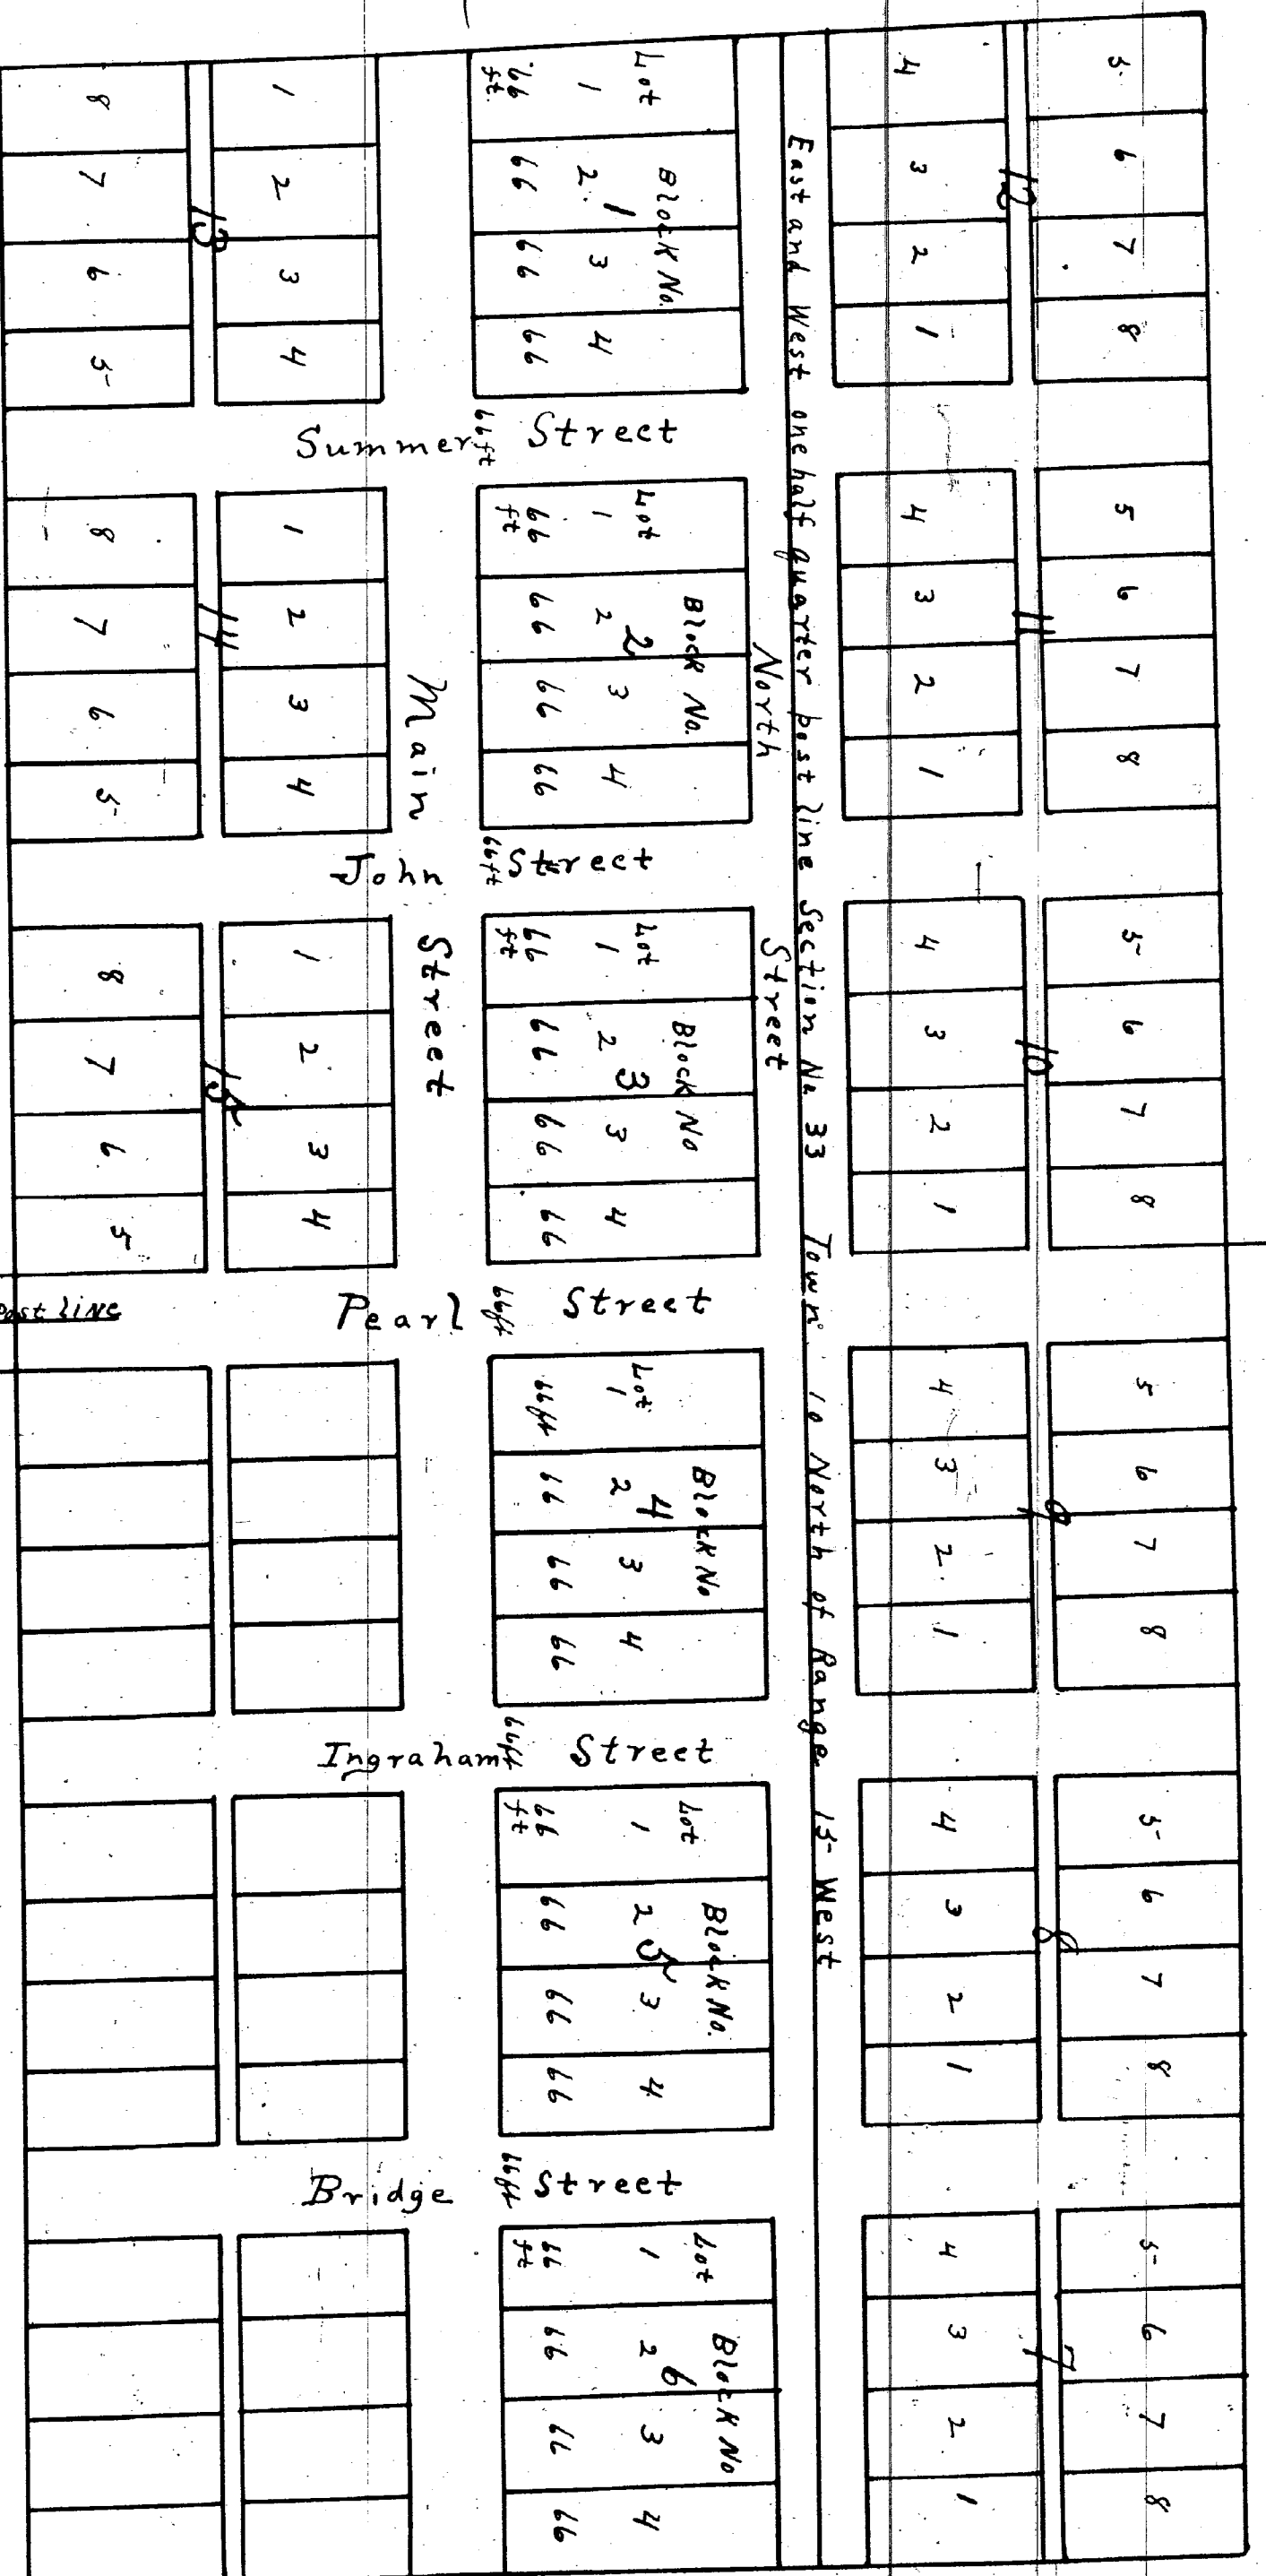

Plat of the Village of Almer.

On the Township of Epitola County of Michigan Town and Ranges by Adna Eggleston in the year 1867. Scale one half mile to four rods or sixty six feet. Lots in Block 10, 2, 3, 4, 5, 6, 7, 8, 9, 10, 11, 12, 13, 14 and 15, sixty six feet by one hundred and thirty two feet. Streets sixty six feet wide. Alleys ten feet wide.

Shelby certifies that this plat is a correct copy of the plat now on record in the Register of Deeds of the County of Michigan made under the supervision of the Auditor General and having the plat on record and offering there a carefully compared copy of the declaration and certification.

Done this 23rd day of August 1911
Adna Eggleston
Auditor General
Michigan

This Plat represents that part of Section No. Thirty-three (33) in Township No. Ten (10) North of Range No. Fifteen (15) west in the County of Michigan and State of Michigan described as follows.

1st Commencing at a point Twenty (20) chains South of the North quarter foot of said Section Thirty three (33) thence running West Fifty eight rods (58), thence North two hundred and seventy four (274) feet, thence East three hundred and fifteen (115) rods, thence South two hundred and twenty four (224) feet and thence West fifty eight (58) rods to the place of beginning.

2nd Commencing at said point first above mentioned and thence running West fifty eight (58) rods, thence South two hundred and forty feet and ten inches (540 $\frac{1}{2}$ ft) thence East one hundred and sixteen (116) rods, thence North two hundred and forty feet and ten inches (540 $\frac{1}{2}$ ft) and thence West fifty eight (58) rods to the point and place of beginning.

Said Plat to be known and described as the Village of Almer. The blocks being numbered from one to Fifteen inclusive and three (3) blocks yet unnumbered as shown on the plat. The lots in blocks one (1), two (2) three (3) four (4) five (5) and six (6) are sixty six (66) feet in width by one hundred and sixty six feet and ten inches in length. The lots in blocks seven (7) eight (8) nine (9) ten (10), eleven (11) twelve (12), thirteen (13) fourteen (14) and fifteen (15) are sixty-six feet in width by one hundred and thirty-two (132) feet in length - streets are sixty six (66) feet in width and alleys are ten (10) feet wide.

Know all men by these presents. That we Adna Egelston and John C. Ingraham, of the Township of Egelston in the County of Muskegon and State of Michigan Proprietors of the lands described above, the same being a part of Section No. thirty-three (33) in Township No. Ten (10) North of Range No. Fifteen (15) West in said County of Muskegon, have caused the same to be surveyed and subdivided into Blocks, lots, streets and Alleys, as represented on said plat as above drawn to be known as the Village of Almer and to be described in its subdivisions by Blocks and lots as numbered on the foregoing plat and so much of said plat as is occupied by streets and Alleys as marked and named on said plat is hereby dedicated to the Public use and occupation for the purpose of Highways.

In Witness Whereof we have thereto set our hands and seals this 8th day of February A.D. 1868.

Signed and sealed }
in presence of }
David D. Erwin }

Adna Egelston

John C. Ingraham



Part II

State of Michigan }
County of Muskegon } ss On this Eighth day of February A.D. 1868, before me a Notary Public in and for said County personally appeared Adna Egelston and John C. Ingraham, known to me to be the same persons described in and who executed the foregoing instrument of writing and severally acknowledged the same to be their free act and deed for the uses and purposes therein set forth.

David D. Erwin,
Notary Public
In and for Muskegon County
Michigan

State of Michigan } ss On this Eighth day of February A.D. 1868, before me
County of Muskegon } a Notary Public in and for said County personally appeared Adna
Egelston County Surveyor of said County who being duly sworn
deposed and said that he laid out the premises described on
this page for Adna Egelston and John C. Ingraham, to be known
as the Village of Almer and that the foregoing map is true and
correct to the best of his knowledge and belief.

Adna Egelston, Surveyor.

Subscribed and sworn to before me.

David D. Erwin
Notary Public
In and for Muskegon
County Michigan

Muskegon County }
Register's Office }

Received for Record
February 8th 1868, at 10 o'clock
A.M. David W. Laughlin,
Register.