


Part I

L. TRUESDELL'S ADDITION to the City of MUSKIEGON 1871

Scale one chain (66 ft) to the inch

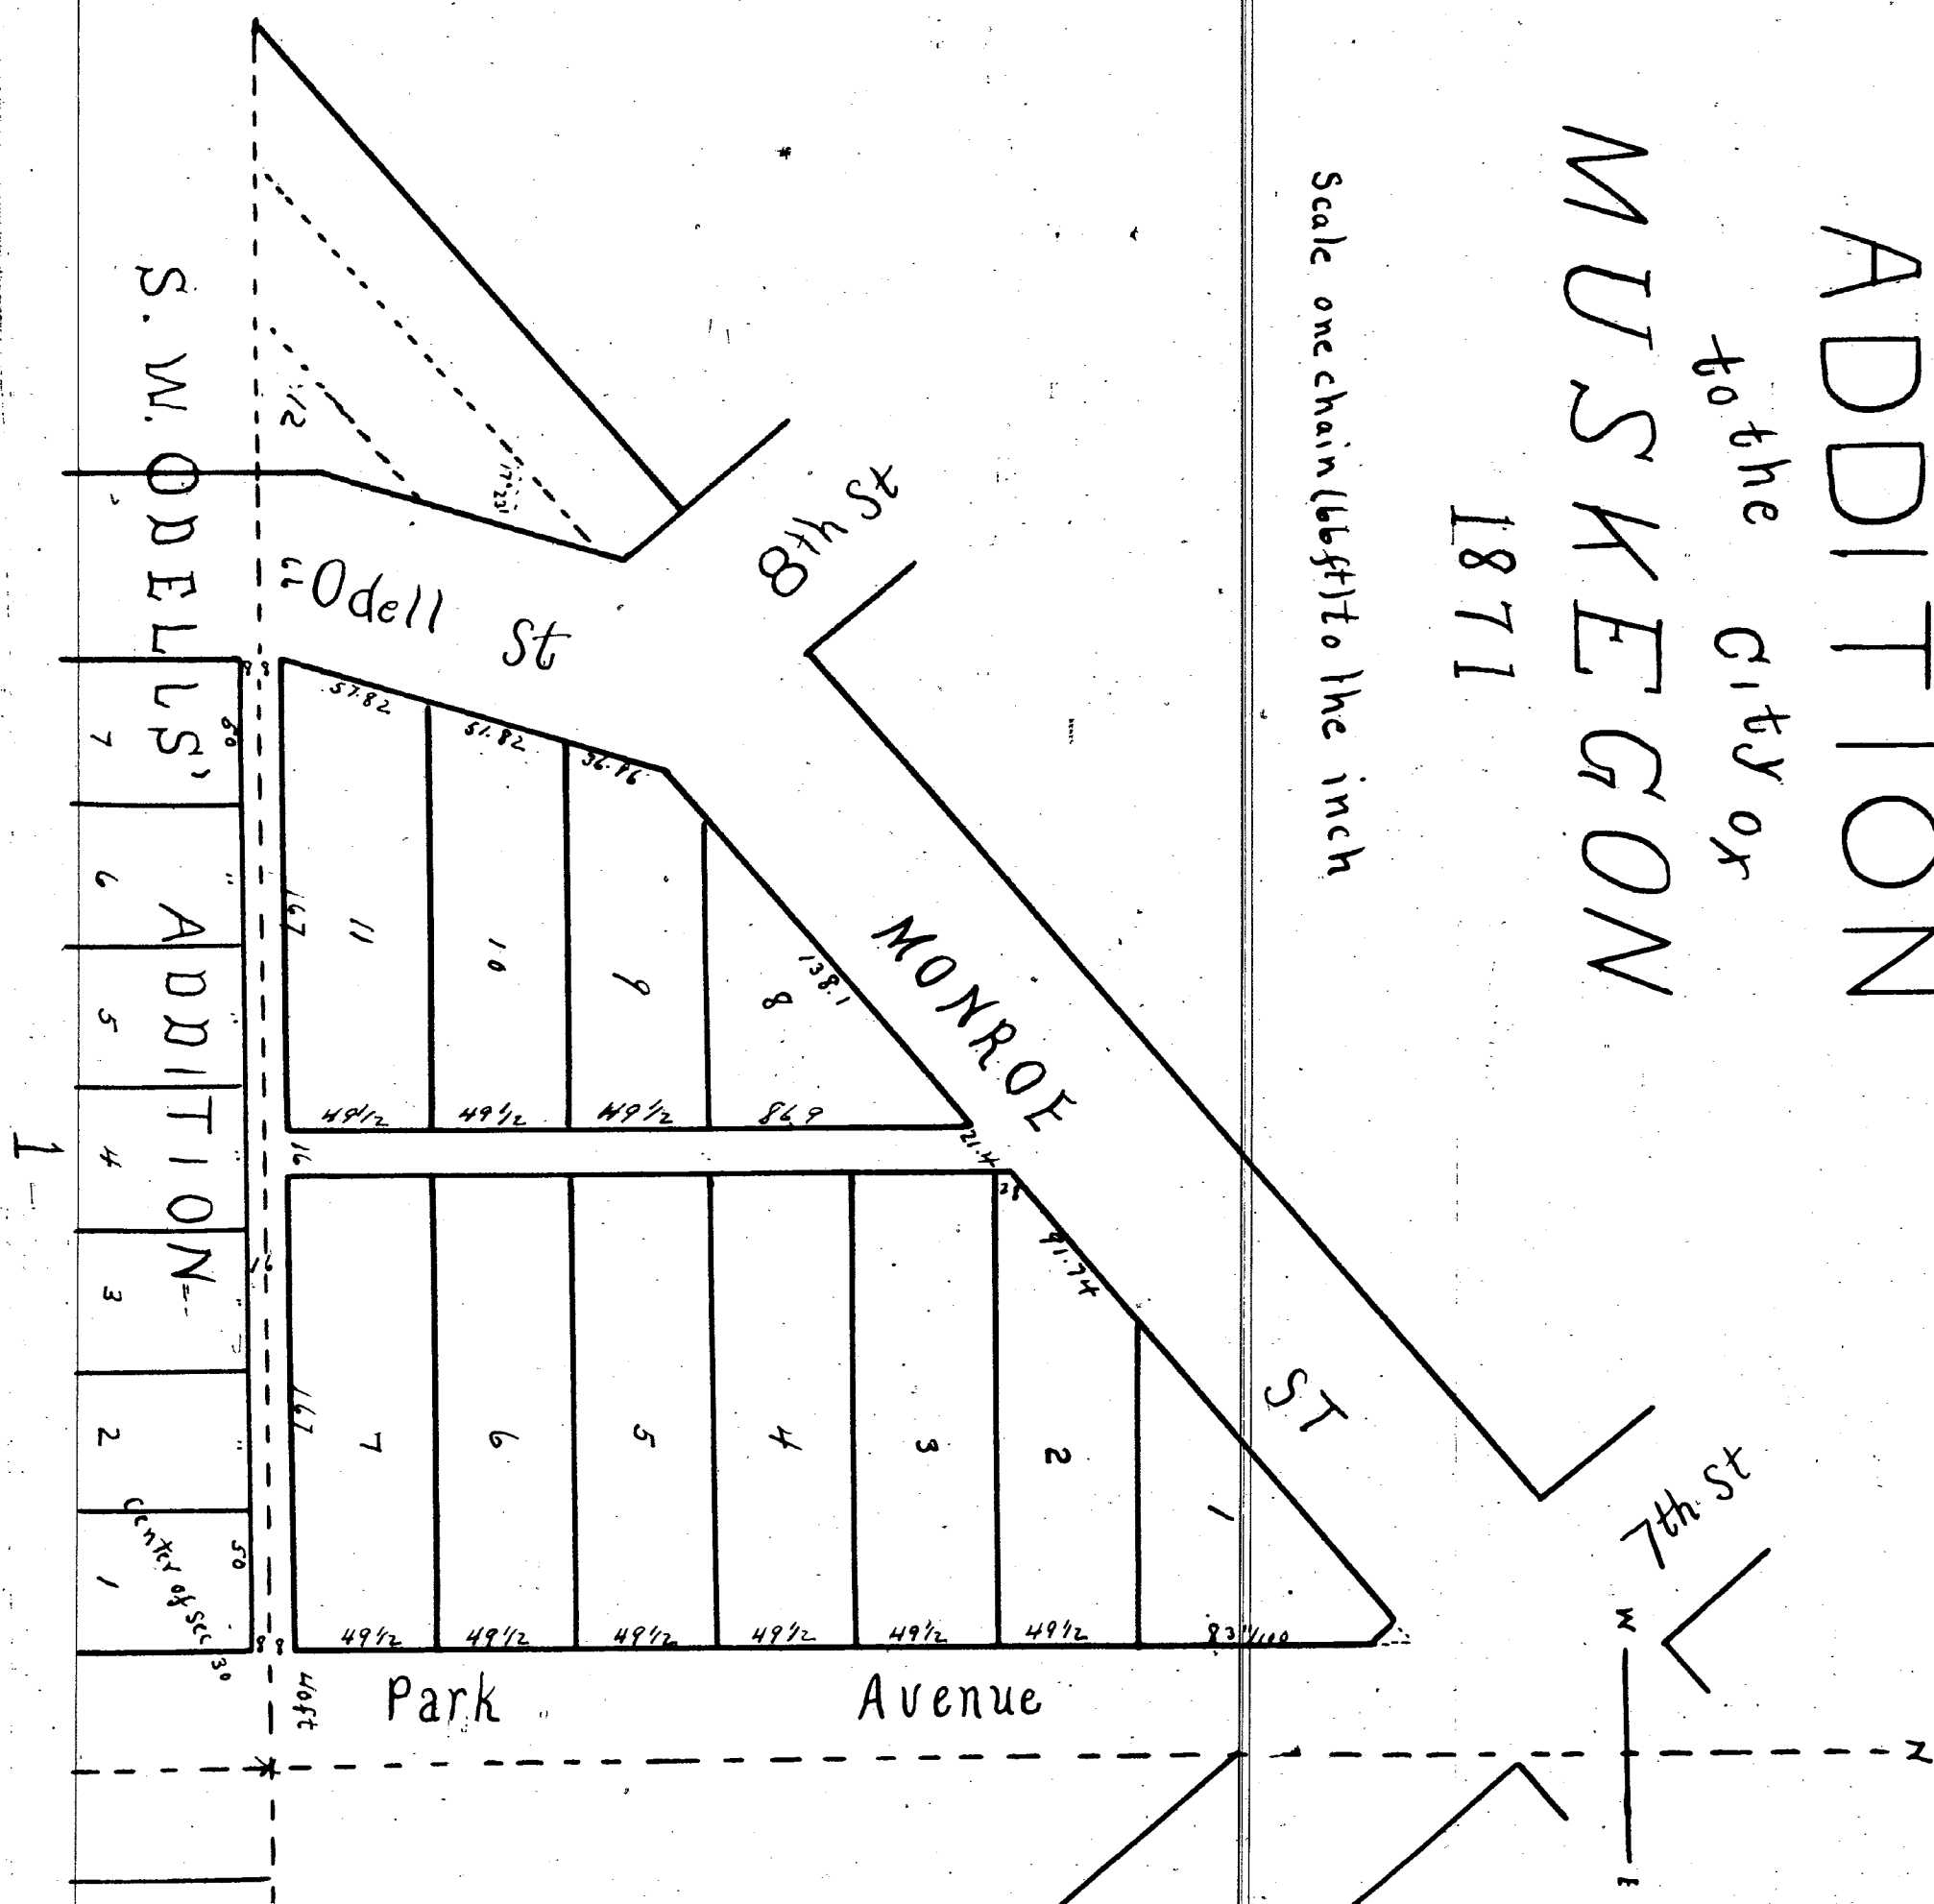

State of Michigan }
County of Muskegon }

Be it remembered that the Plat or Drawing on this sheet represents L. Linsdells' Addition to the City of Muskegon in the County of Muskegon and State of Michigan situated on and comprising that portion of sec 10 30 T10. N. R. 16 West. 40 and 50 West and described as follows: Commencing at an iron grate bar set for the center of said section 30 30 hence west on the east and west quarter line to the south or south easterly side of Monroe street thence north easterly along said south easterly side of Monroe street to the north and south quarter line of said Section 30 thence south to the place of beginning all of which is divided into streets, alleys and lots according to the accompanying drawing Park Avenue occupies 40 feet in width on this Plat Odell street occupies 66 feet in width on this Plat the alley parallel with Park Avenue occupies 16 feet in width on said Plat the alley parallel with the east and west quarter line occupies 8 feet in width on said Plat. All measurements of lines are given in feet and decimal parts of a foot for further and more particular descriptions of said platted premises reference may be had to the accompanying plat or drawing of which this memorandum is a part and part.

Now therefore be it known that I Lewis Linsdell owner and proprietor of said platted premises do hereby dedicate to Public use the streets and alleys as herein mentioned for public highways and do also ratify the subdivisions of said platted premises and I Mary A Linsdell wife of the above named Lewis Linsdell do hereby relinquish all my right of dower in and to all the streets and alleys designated in this Plat. And I Samuel W Odell do hereby dedicate to public use for the purpose of an alley a strip of land 8 feet in width from the north end of Lots 1 2 3 4 5 6 7 Block one (1) of Samuel W. Odell's Addition to the City of Muskegon. Muskegon Co. Mich. as shown on this Plat. And I Thomas Smalley do declare and certify that I am a Surveyor and that I have surveyed said premises and laid out and staked the same into streets alleys and lots and that the accompanying drawing by me made is a true and correct representation of the said premises as surveyed by me into streets alleys and lots. In witness whereof we have here unto set our hands and seals on this Twentieth day of October Anno Domini One thousand eight hundred and seventy one.

In Presence of
Luther Whitney Jr
A.C. Linsdell

Lewis Linsdell seal
Mary A Linsdell seal
Samuel W Odell seal
Thomas Smalley seal

State of Michigan }
County of Muskegon }

On this Twentieth day of October A.D. one thousand eight hundred seventy one before me a Notary Public for said county personally appeared Lewis Linsdell and Mary A Linsdell his wife, also Samuel W. Odell and Thomas Smalley to me known to be the same persons described in and who executed this instrument and acknowledged the same to be their free act and deed and the said Mary A Linsdell of a private examination by me separate and apart from her said husband, acknowledged that she executed the same without any fear or compulsion from any one.

Luther Whitney Jr.
Notary Public

State of Michigan }
Muskegon County } ss
Register of Deeds

December 9th A.D. 1871
Received and Recorded in Book of Plats
David McLaughlin
Register

I hereby certify that this plat is a correct copy of the plat now on record in the Register of Deeds office being made under the supervision of the Auditor General by tracing the plat on record and affixing thereto a carefully compared copy of the dedication and certificate.

Dated this 26th day of August 1911
J. B. LaFountain
Clerk Aud. Gen. Dept.