

Village

Part I

Map

of

Muskegon


THEODORE NEWELL PROPRIETOR

Mason Eastman & Co. Surveyor.


OTTAWA Co.

Michigan

1849

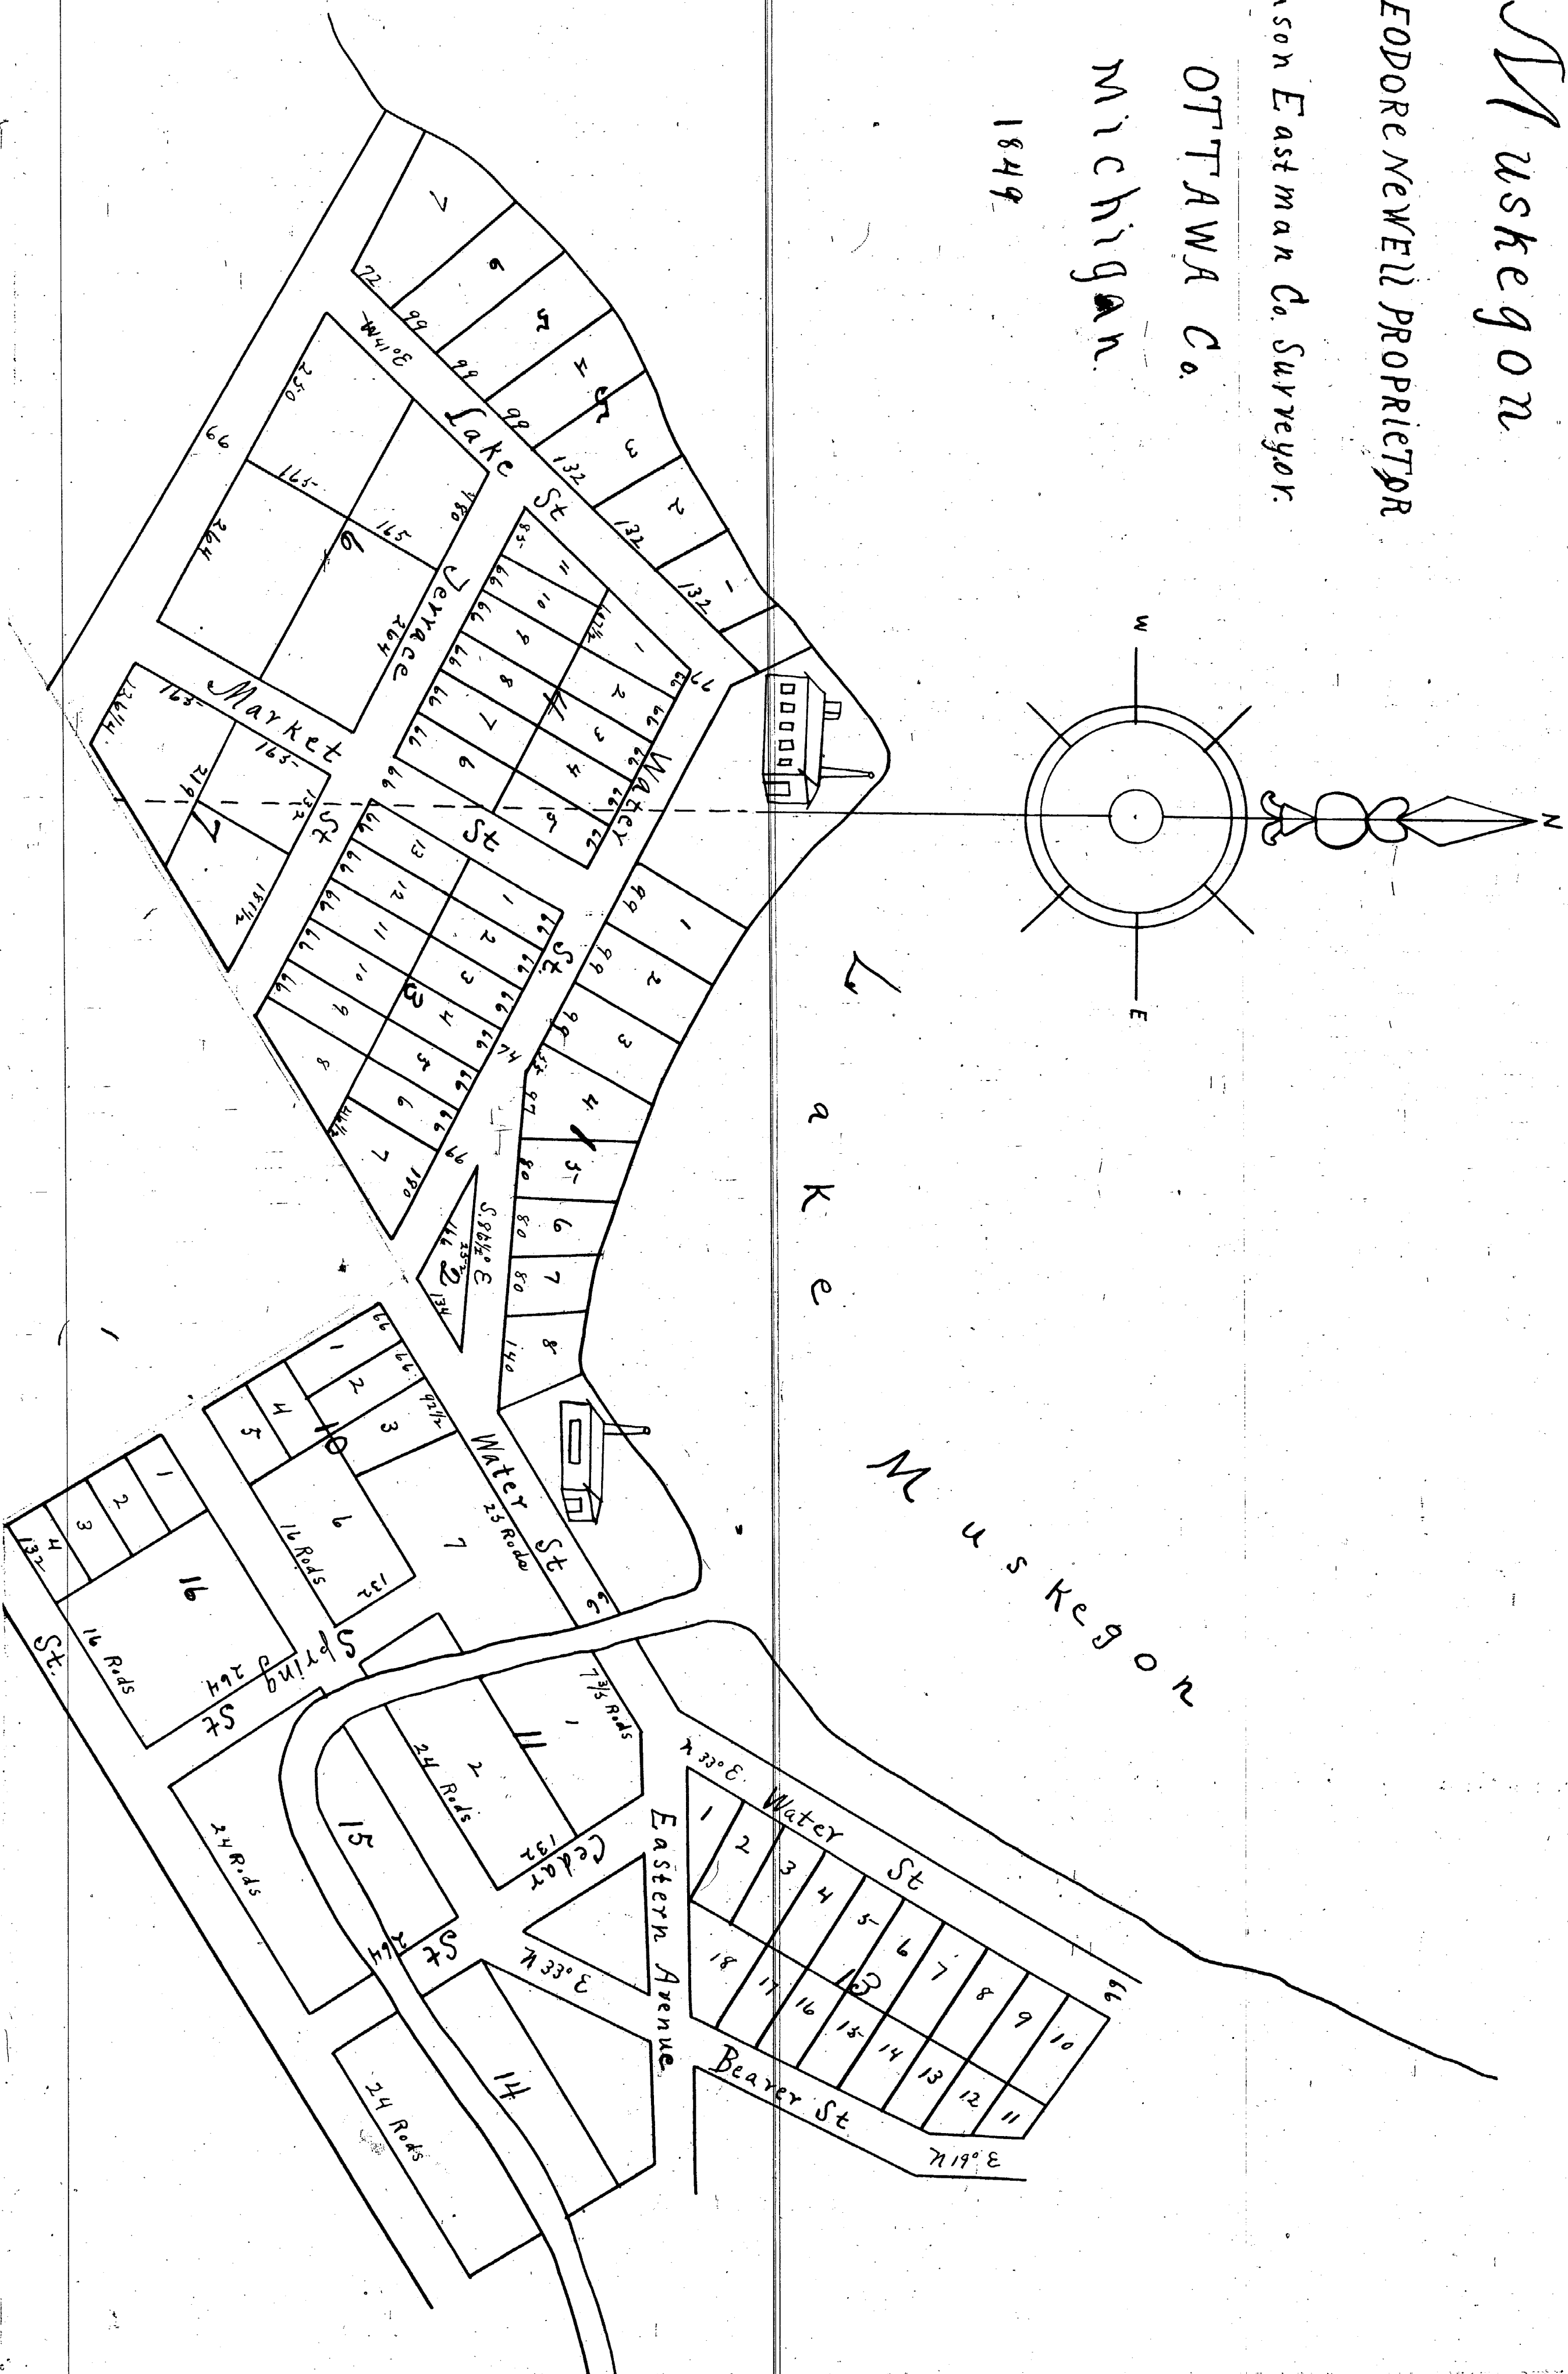

Part II

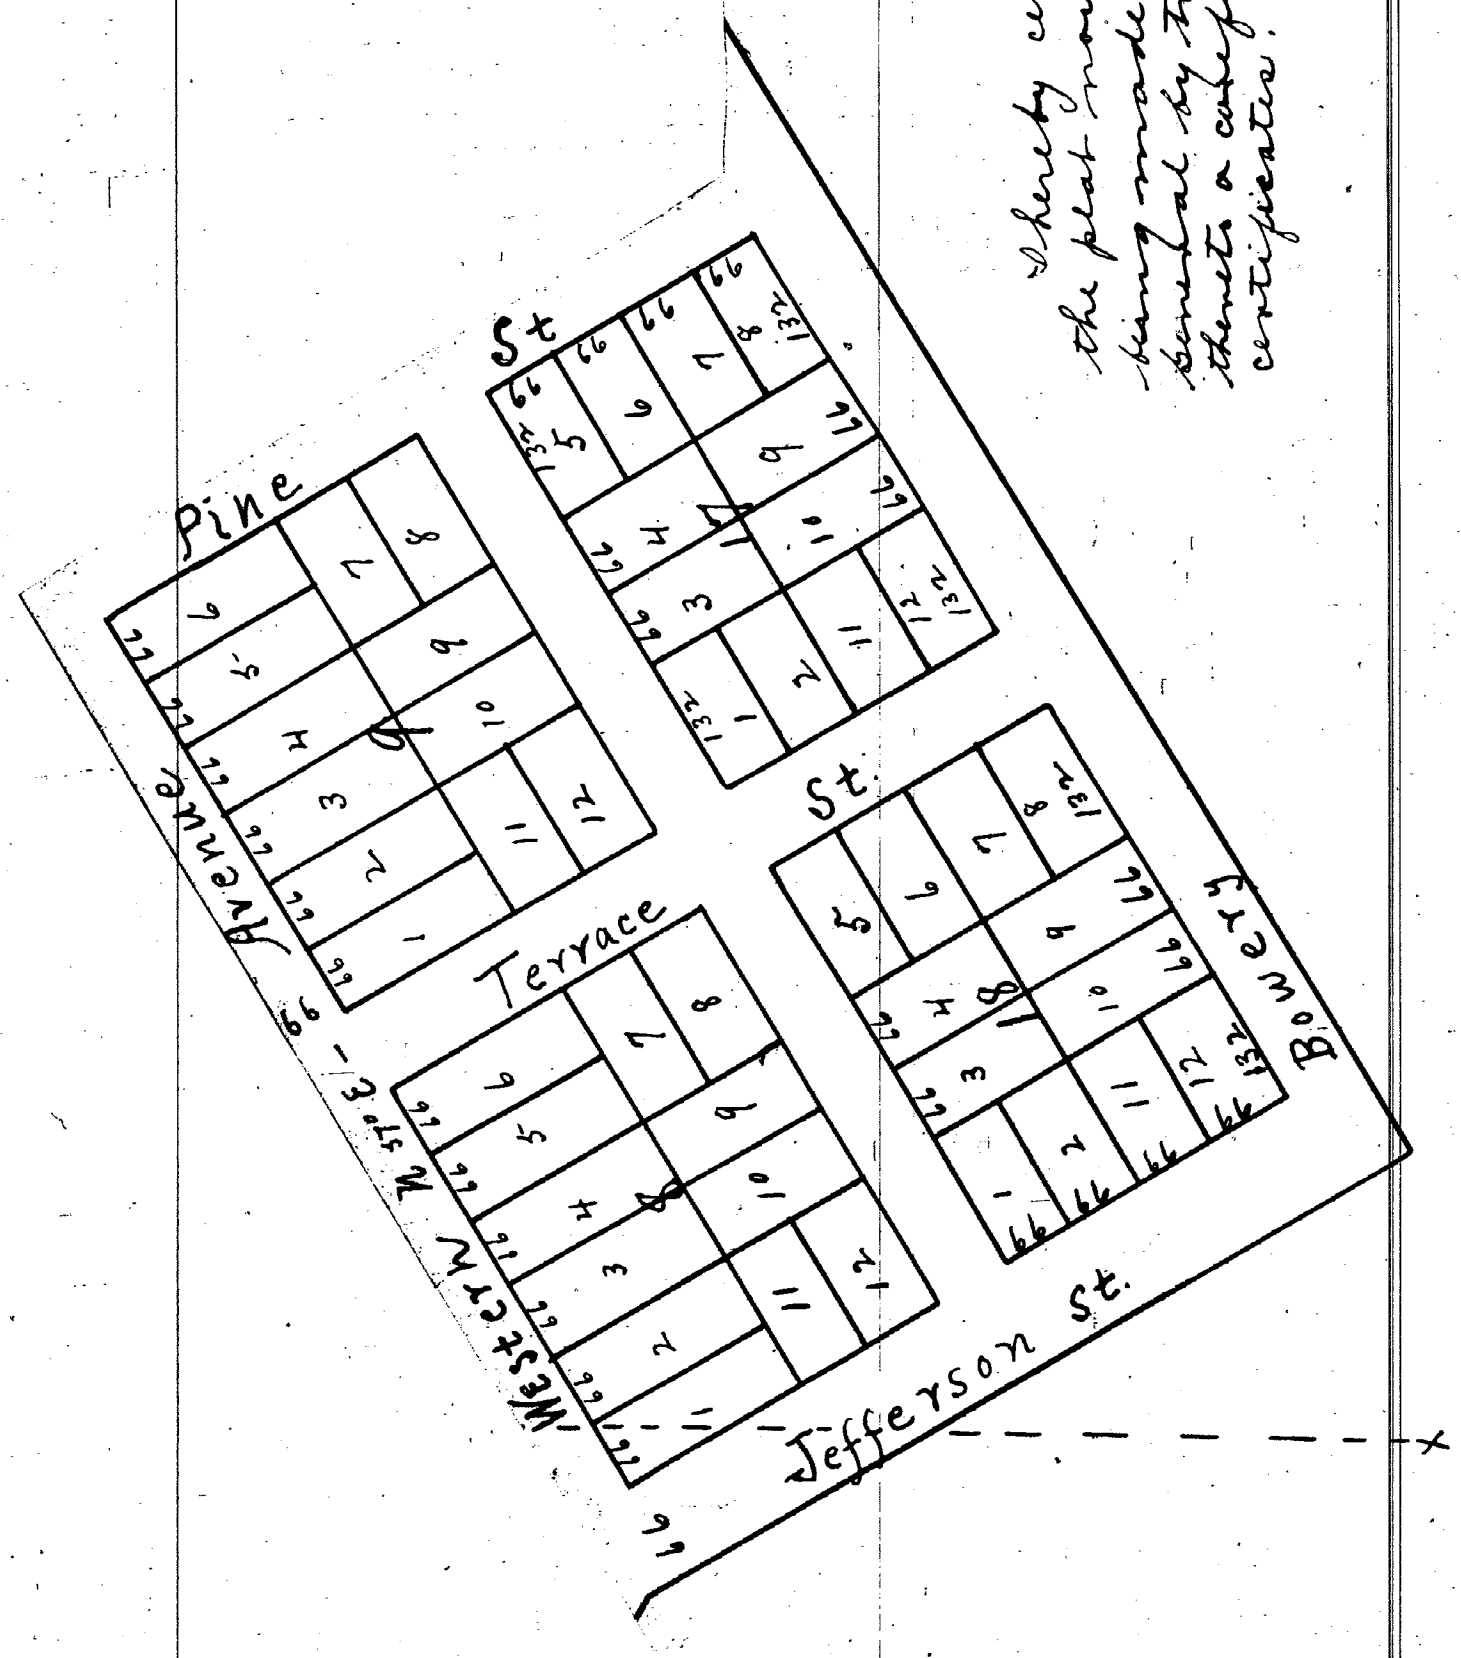

I hereby certify that this plat is a correct copy of the plat now on record in the Register of Deeds Office being made under the supervision of the auditor general by tracing the plat on record and affixing thereto a carefully compared copy of the dedication and certificate.
Dated this 24th day of Aug. 1911
Solon Robinson
Block and Lot. Dpt.

Register Office }
Ottawa County } This Map was received and filed September 22, 1849, at
6 o'clock and 35 minutes P.M.
Wm. H. Angel
Register

The part or portion of said Village hereby intended to be divided which is claimed by the undersigned as proprietor being all that portion lying East of a dotted line represented in the foregoing Map. Which line commences at a stake and stone on the South line of said section Nineteen and running thence Northerly on the division line between Fractional East and West half of Fractional East and west half of Fractional North East Quarter of said section No. Nineteen about one hundred and forty eight Rods to the stake near the Steam Mill designated on the Map. That the foregoing Map particularly sets forth and describes all the Public grounds within such Village by its boundaries, Course and extent and what is intended for Streets, alleys Commons and other Public purposes and all the Lots intended for sale by progression numbered and their prices length and width.
Dated at Southport, Wisconsin Sept 19 A. D. 1849
Theodore Newell [L.S.]

State of Wisconsin }
County of Racine } Be it remembered that on this 11th day of September A. D. 1849 before me the undersigned a commissioner in and for
the said State appointed by the Governor of the State of Wisconsin to take the acknowledgment and proof of Deeds and instruments of
Writing under seal to be used and recorded in the said State of Wisconsin and to administer oaths and affirmations of said Theodore Newell
and acknowledged that he had executed the writing and foregoing instrument for the use and purposes herein mentioned and I
further certify that the person who made the said acknowledgment is known to me to be the individual denoted in and who executed
the within instrument.
Henry French
Commissioner.

Register Office }
Madison County } I hereby certify the above Map to be a true copy from Records of Ottawa Co
Chas. D. Nelson,
Register.



September 3, 1980

Auditor General
567 Hollister Bldg., Box 39050
Lansing, Michigan 48913

Dear Sir:

Enclosed is a certified copy of a Resolution adopted by the City Commission of the City of Muskegon vacating a portion of the Alley in Block 561, Muskegon, Michigan.

Also enclosed is a block map designating the area.

Sincerely,

(Marva A. Vasquez)
Marva A. Vasquez
City Clerk

Enc.

August 26, 1980

80-379. Alley in Block 561 Vacated.

The following resolution was offered by Commissioner MacAllister and supported by Commissioner Walcott:

WHEREAS, the City Commission of the City of Muskegon heretofore on the 24th day of June, 1980, passed a resolution declaring that it deemed it advisable to vacate, discontinue and abolish that portion of Alley as follows:

A 20 foot wide Alley located adjacent to Lots 3, 4, 5, 6, and 27, Block No. 561, or Post Office Service Garage and Sears Parking Lot.

WHEREAS, the City Commission did by resolution appoint and designate the 26th day of August, 1980, at 7:30 P.M. of said day as the time and the Commission Room as the place where the City Commission would meet to hear and consider objections to the vacating, discontinuing and abolishing of said portions of Alley, and

WHEREAS, due notice has been given of said hearing as required by said resolution, as appears by Affidavit of Publication now on file, and

WHEREAS, said City Commission has met in the Commission Room on this day to hear and consider objections to the vacating, discontinuing and abolishing of said portion of said Alley, and

WHEREAS, no objections have been heard or filed,

NOW, THEREFORE, BE IT RESOLVED, that the City Commission deems it advisable and for the public interest to vacate, discontinue and abolish said portion of Alley.

RESOLVED, FURTHER, that the City Commission does hereby declare said above portion of Alley vacated, discontinued and abolished; Provided, however, that this action on the part of the City Commission shall not operate so as to conflict or interfere with the utility rights heretofore acquired by the City or by any public service utility in the City of Muskegon, operating in, over, or upon said portion of Alley heretofore vacated, and it is hereby expressly declared that such rights shall remain in full force and effect.

Dated this 26th day of August, 1980.

ADOPTED: Yeas, Commissioners Walcott, Freye, Johnson, MacAllister, and VanLente.



Nays, None.

STATE OF MICHIGAN }
COUNTY OF MUSKEGON } ss

I hereby certify that the above is a true and complete copy of a resolution adopted by the City Commission of the City of Muskegon, County of Muskegon, State of Michigan, at a Regular Meeting held on August 26th, 1980, and that public notice of said meeting was given pursuant to and in full compliance with Act No. 267, Public Acts of Michigan, 1976.

Dated this 3rd day of September, 1980.

(Marva A. Vasquez)
Marva A. Vasquez
City Clerk
CITY OF MUSKEGON

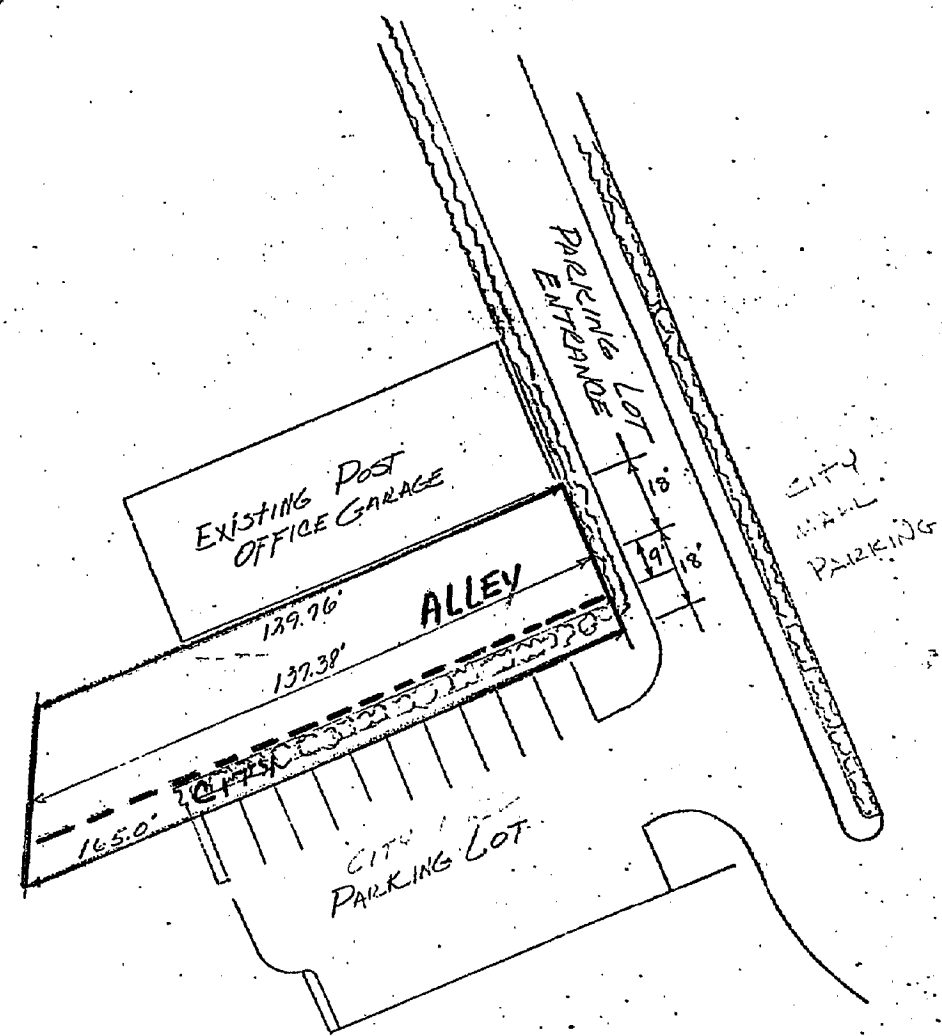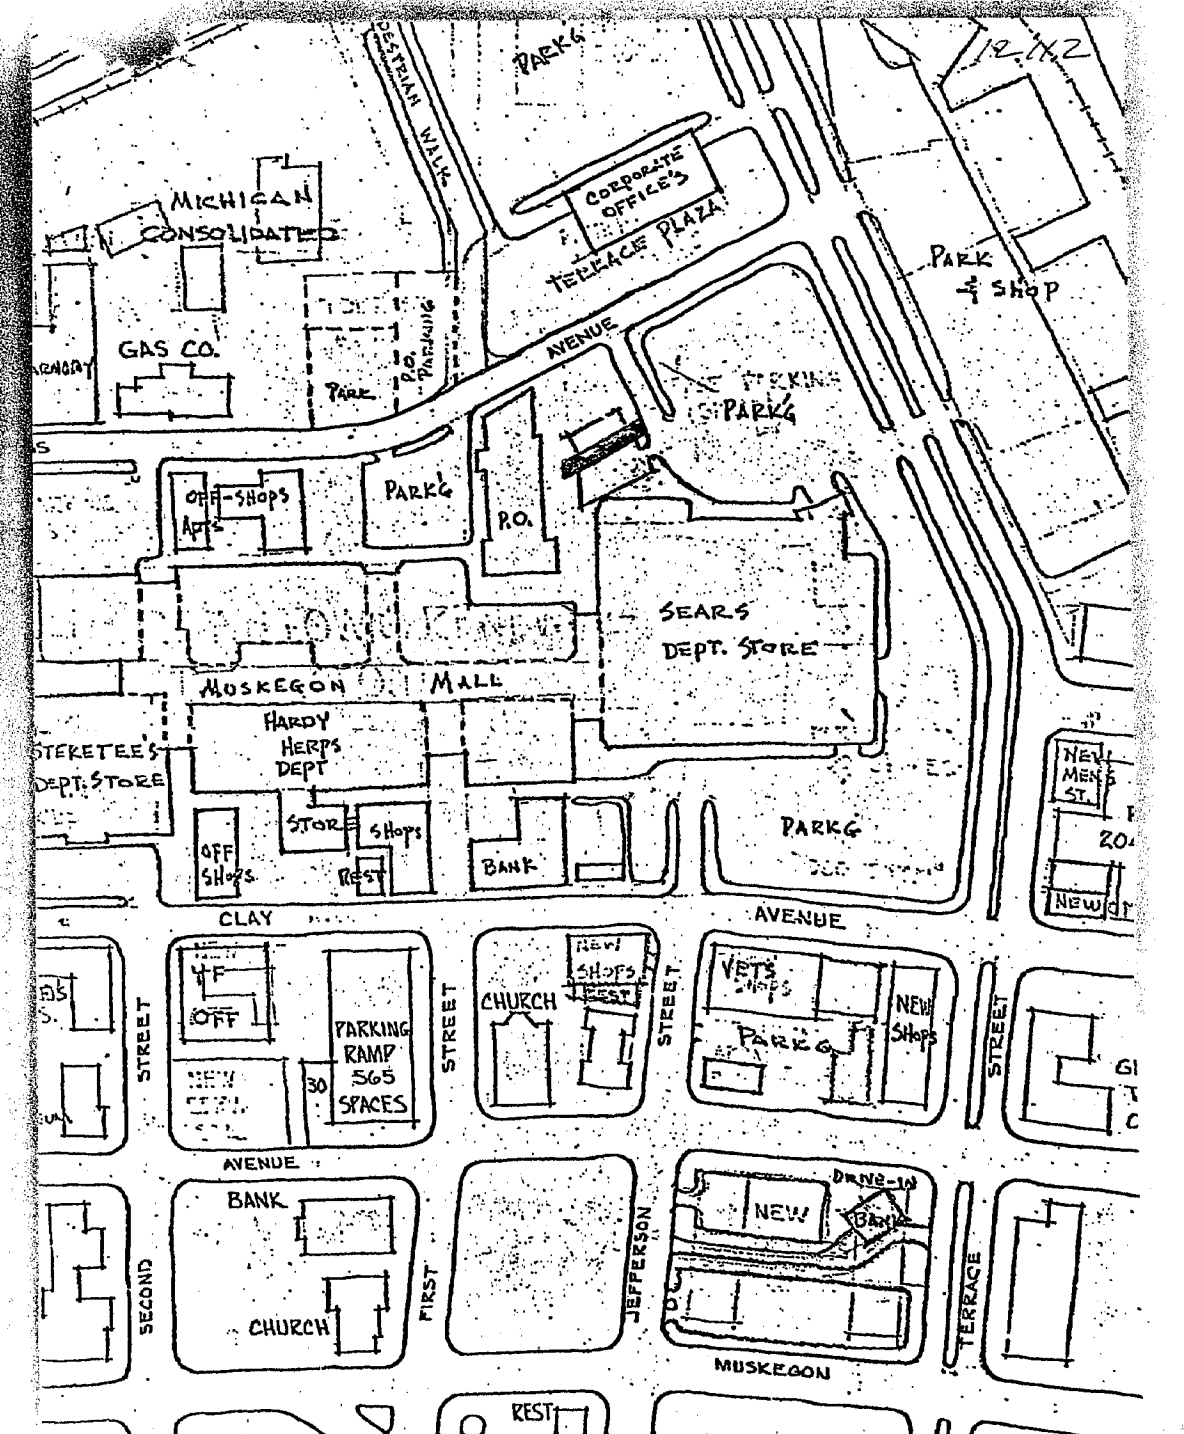



September 8, 1980

Auditor General
567 Hollister Bldg. Box 30050
Lansing, Michigan 48913

Gentlemen:

Enclosed is a certified copy of a Resolution adopted by the City Commission of the City of Muskegon vacating a street and two alleys in the City of Muskegon.

Also enclosed is a map designating the area.

If this has been forwarded to you previously, please ignore.

Sincerely,

Marva A. Vasquez
Marva A. Vasquez,
City Clerk

Encs.

80-134. Vacating of Street and Alleys for Bayview Towers Housing Project.

The following resolution was offered by Commissioner Geyer and supported by Commissioner MacAllister:

WHEREAS, the City Commission of the City of Muskegon heretofore on the 25th day of September, 1979, passed a Resolution declaring that it deemed it advisable to vacate, discontinue and abolish that portion of street and alleys as follows:

East-West Alley in Block 190 from Yuba Street, Service Road east to Cedar Street adjacent to Lots 1, 2, 3, 4, 8, 9, 10, 11 and 12, Block 190.

East-West Alley in Block 207 west from Cedar Street 231 feet adjacent to Lots 1, 2, 3, East 1/2 of 4, East 1/2 of 9, and all of Lots 10, 11 and 12 of Block 207.

Walton Avenue, Cedar Street to Spring Street.

WHEREAS, the City Commission did by resolution appoint and designate the 13th day of November, 1979, at 7:30 P.M. of said day as the time and the Commission Room as the place where the City Commission would meet to hear and consider objections to the vacating, discontinuing and abolishing of said portions of street and alleys, and

WHEREAS, due notice had been given of said hearing as required by said resolution, as appears by affidavit of publication now on file, and

WHEREAS, said City Commission did meet in the Commission Room on that day to hear and consider objections to the vacating, discontinuing and abolishing of said portion of said street and alleys, and

WHEREAS, no objections were heard or filed.

AND WHEREAS, the City Commission did close said hearing, and deferred action on vacating.

NOW, THEREFORE, BE IT RESOLVED, that the City Commission deems it advisable and for the public interest to vacate, discontinue and abolish said portion of said street and alleys;

RESOLVED, FURTHER, that the City Commission does hereby declare said above portion of street and alleys vacated, discontinued and abolished; Provided, however, that this action on the part of the City Commission shall not operate so as to conflict or interfere with the utility rights heretofore acquired by the City or by any public service utility in the City of Muskegon, operating in, over and upon said portion of street or alley hereby vacated, and it is hereby expressly declared that such rights shall remain in full force and effect; and further provided, that the vacation and discontinuance of the above described alleys and street shall take effect conditioned upon and concurrent with the conveyance of the abutting parcels of land to the Bayview Towers Limited Dividend Housing Association, a Michigan Limited Partnership.

Dated this 25th day of March, 1980.

ADOPTED: Yeas, Commissioners Walcott, Freye, Geyer, Holcomb, MacAllister and VanLente

Nays, None.

STATE OF MICHIGAN)
COUNTY OF MUSKEGON) ss

I hereby certify that the attached is a true and complete copy of a Resolution adopted by the City Commission of the City of Muskegon, County of Muskegon, State of Michigan, at a Regular Meeting held on March 25, 1980, and that public notice of said meeting was given pursuant to and in full compliance with Act No. 267, Public Acts of Michigan, 1976.

Dated this 26th day of March, 1980.

A. J. Leutscher
A. J. Leutscher,
City Clerk

