


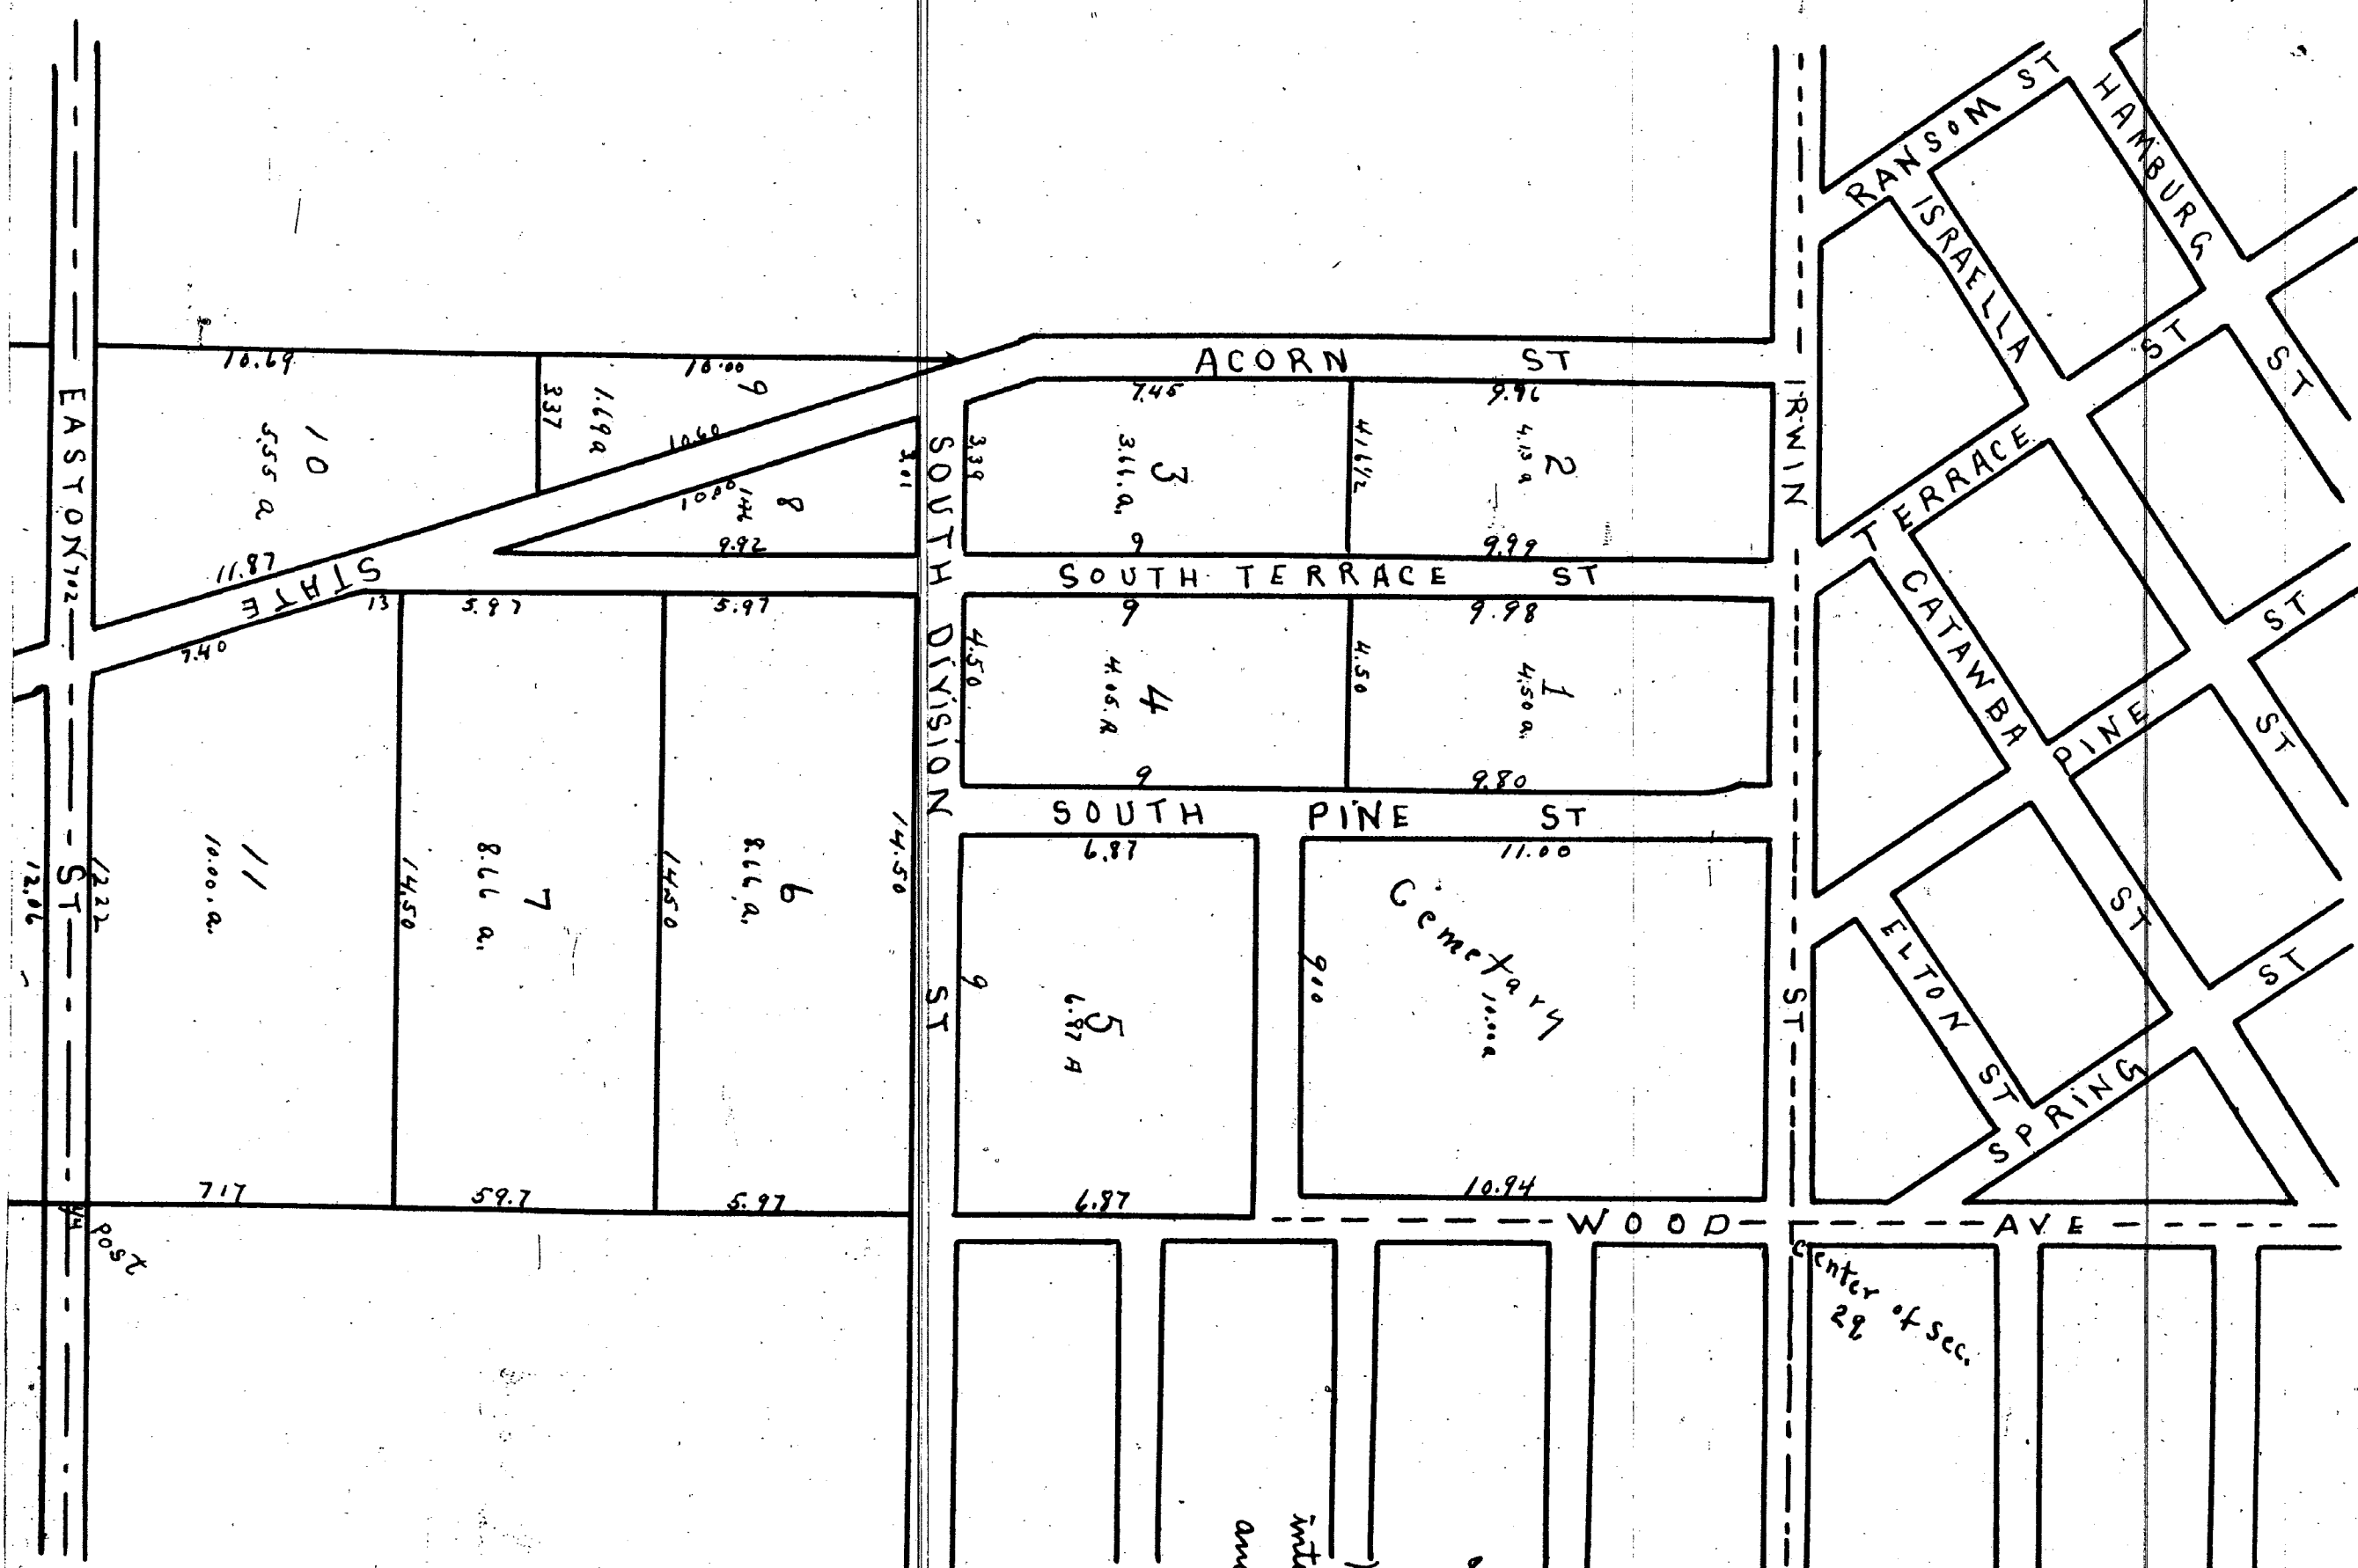

Map
of

PART OF SECTIONS

29 & 32. T. 10. N. R. 16. W. Sec.

C. Davis

Proprietor

Part 1

I do hereby certify that I have surveyed for Clarence Davis the east half of the south west quarter of section number twenty nine (29) and the North Half of the North east quarter of the north west quarter of section thirty two (32) all in township number two (2) north of range number sixteen west Michigan County Michigan and divided the same into lots and streets as shown in the Plat in the reverse of this sheet which is a true representation of said survey and subdivision.

Witness my hand at Michigan this 21st day of August A.D. 1867

Signature of
J. H. Stevens


Edward H. Jones
Surveyor

State of Michigan
County of Michigan } ss

On this 21st day of August A.D. 1867 before me a Notary Public in and for the County of Montcalm in said State personally appeared Edward H. Jones to me known to be the person named in and who executed the above Certificate and acknowledged the execution of said Certificate and the survey mentioned therein to be his free act and deed.

J. H. Stevens
Notary Public
for Montcalm Co Mich

Notary Public
Stamp exp.
Cancelled

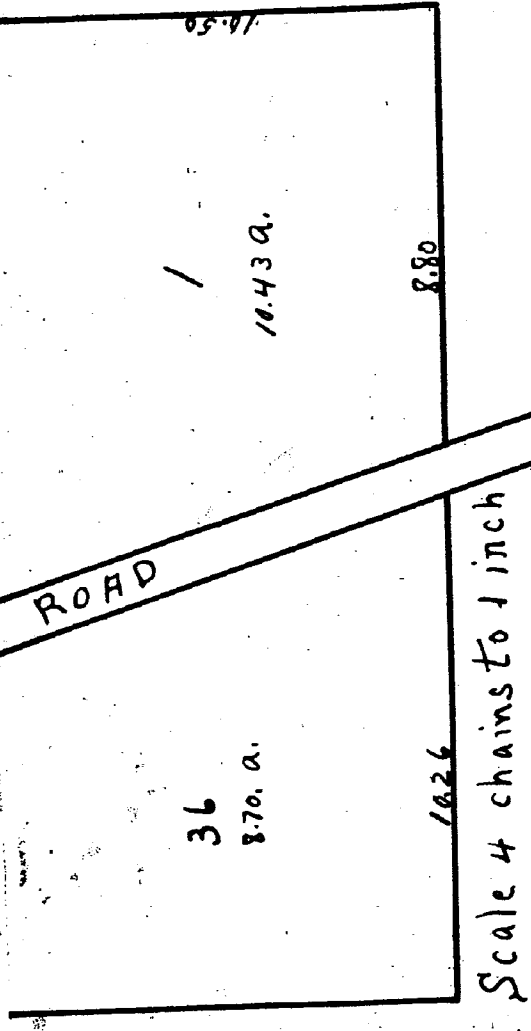

The map on plat on the reverse of this sheet represents that part of section twenty nine (29) and thirty two (32) in the township of Michigan County, Michigan and described as follows: The east half of the south west quarter of section No. twenty nine and the north half of the north east quarter of the north west quarter of section No. thirty two (32) all in township no. ten (10) north of range sixteen west in the county of Michigan, and state of Michigan said map is plat to be known and described as a map of east of section twenty nine and thirty two township 10 north of range sixteen west Michigan County Michigan of which Chauncey Davis is Proprietor the lots into which said lands are subdivided as follows shown on said map and are numbered in figures in black ink near their center respectively as 1. 2. 3. 4. 5. 6. 7. 8. 9. 10. 11. 36. except one lot which is marked. Cemetery and the area of each of said lots is marked they in in red ink in acres and hundredths of an acre. The dimensions of the several lots are marked on their respective margins in black ink, these portions of said map intended for public use to be known as south Tensas Street, south Pine Street, Easton Street, Acorn Street, South Division Street, and Cemetery Street as shown there on and the widths of each of said streets unless otherwise specified is one chain, the courses and distances of the several streets before named are as follows: South Tensas Street, commencing on the east and west quarter line of section 29 town in (10) north Range 16 West fifteen (15) chains west from the center of said section twenty nine, thence south five (5) minutes west and chain in width thirty three and twenty two hundredths (33 $\frac{22}{100}$) chains to the center of the Allegan, Michigan and Traverse Bay State road, thence south Pine Street, commencing upon the quarter line above described and ten (10) chains west of the center of said section thence south five minutes (5) west nineteen chains and fifty links, Easton Street commencing at the quarter post on the south side of section number twenty nine and said lot thence west along the south line of said section twelve chains and fifty six links to the center of the Allegan, Michigan and Traverse Bay State road, Acorn Street commencing at the north west corner of the east half of the south west quarter of section twenty nine thence south along the line of said lot fifty (50) links in width to the Allegan, Michigan and Traverse Bay State road the west line of lot being the west boundary of said street South Division Street commencing on the east line of said lot (E. 1/2 of S.W. 1/4 of section 29) twenty chains south of the center of said section thence west parallel with the east and west quarter line of said section twenty nine (29) to the center of the Allegan, Michigan, and Traverse Bay State road, Cemetery Street commencing at the north east corner of the cemetery or at the center of section number twenty nine (29) thence south 80 links in width along the west side of the north and south quarter line of said section number twenty nine (29) to the intersection of south division street herein before described

Know all men by these presents that S. Chauncey Davis of the Village and County of Michigan State of Michigan proprietor of the lands described above the same being the E. 1/2 of S.W. 1/4 of section 29 and 1/2 of N.W. 1/4 of section 32 in T. 10. N. 16. W. in the County of Michigan and state of Michigan have caused the same to be surveyed and subdivided in to lots streets and subdivisions as above named and numbered on said map to be known as a map of part of section twenty nine (29) and thirty two (32) in township of Michigan 10. N. 16. W. and to be described in its subdivision by lots and as shown on said plat on map and as much of said lands as is occupied by streets as thereon shown and set forth in hereby dedicated to the public use, and occupation for the purpose of Highway In witness whereof I have hereunto set my hand and seal this sixth day of January A. D. 1869

Signed sealed and delivered in presence of
 David D. Garrison
 Daniel McLaughlin
 Chauncey Davis (Seal)

State of Michigan 1869
 County of Michigan On this sixth day of January A.D. 1869 before me the undersigned a Notary Public in and for said County personally appeared the above named Chauncey Davis known to me to be the same person described in and who executed the foregoing instrument of writing and acknowledged that he executed the same freely and for the uses and purposes therein set forth

David D. Garrison
 Notary Public in and for
 Michigan County Mich.

I hereby certify that this plat is a correct copy of the plat now on record in the Register of Deeds office being made under the supervision of the Auditor General by tracing the plat on record and affording thereto a carefully compared copy of the dedication and certification

Dated this 23rd day of August 1911
 John B. LaFramboise
 Clerk and Gen. Dep.

Received for record January 6-1869
 Daniel McLaughlin
 Register