

Map


Part I


of the
Village of Meade

Ottawa Co. Michigan
Surveyed and drawn by

A. M. Meacham
Civil Engineer
Chicago, Ill.

Note: The dimensions marked on this map are expressed in feet and decimals of a foot.

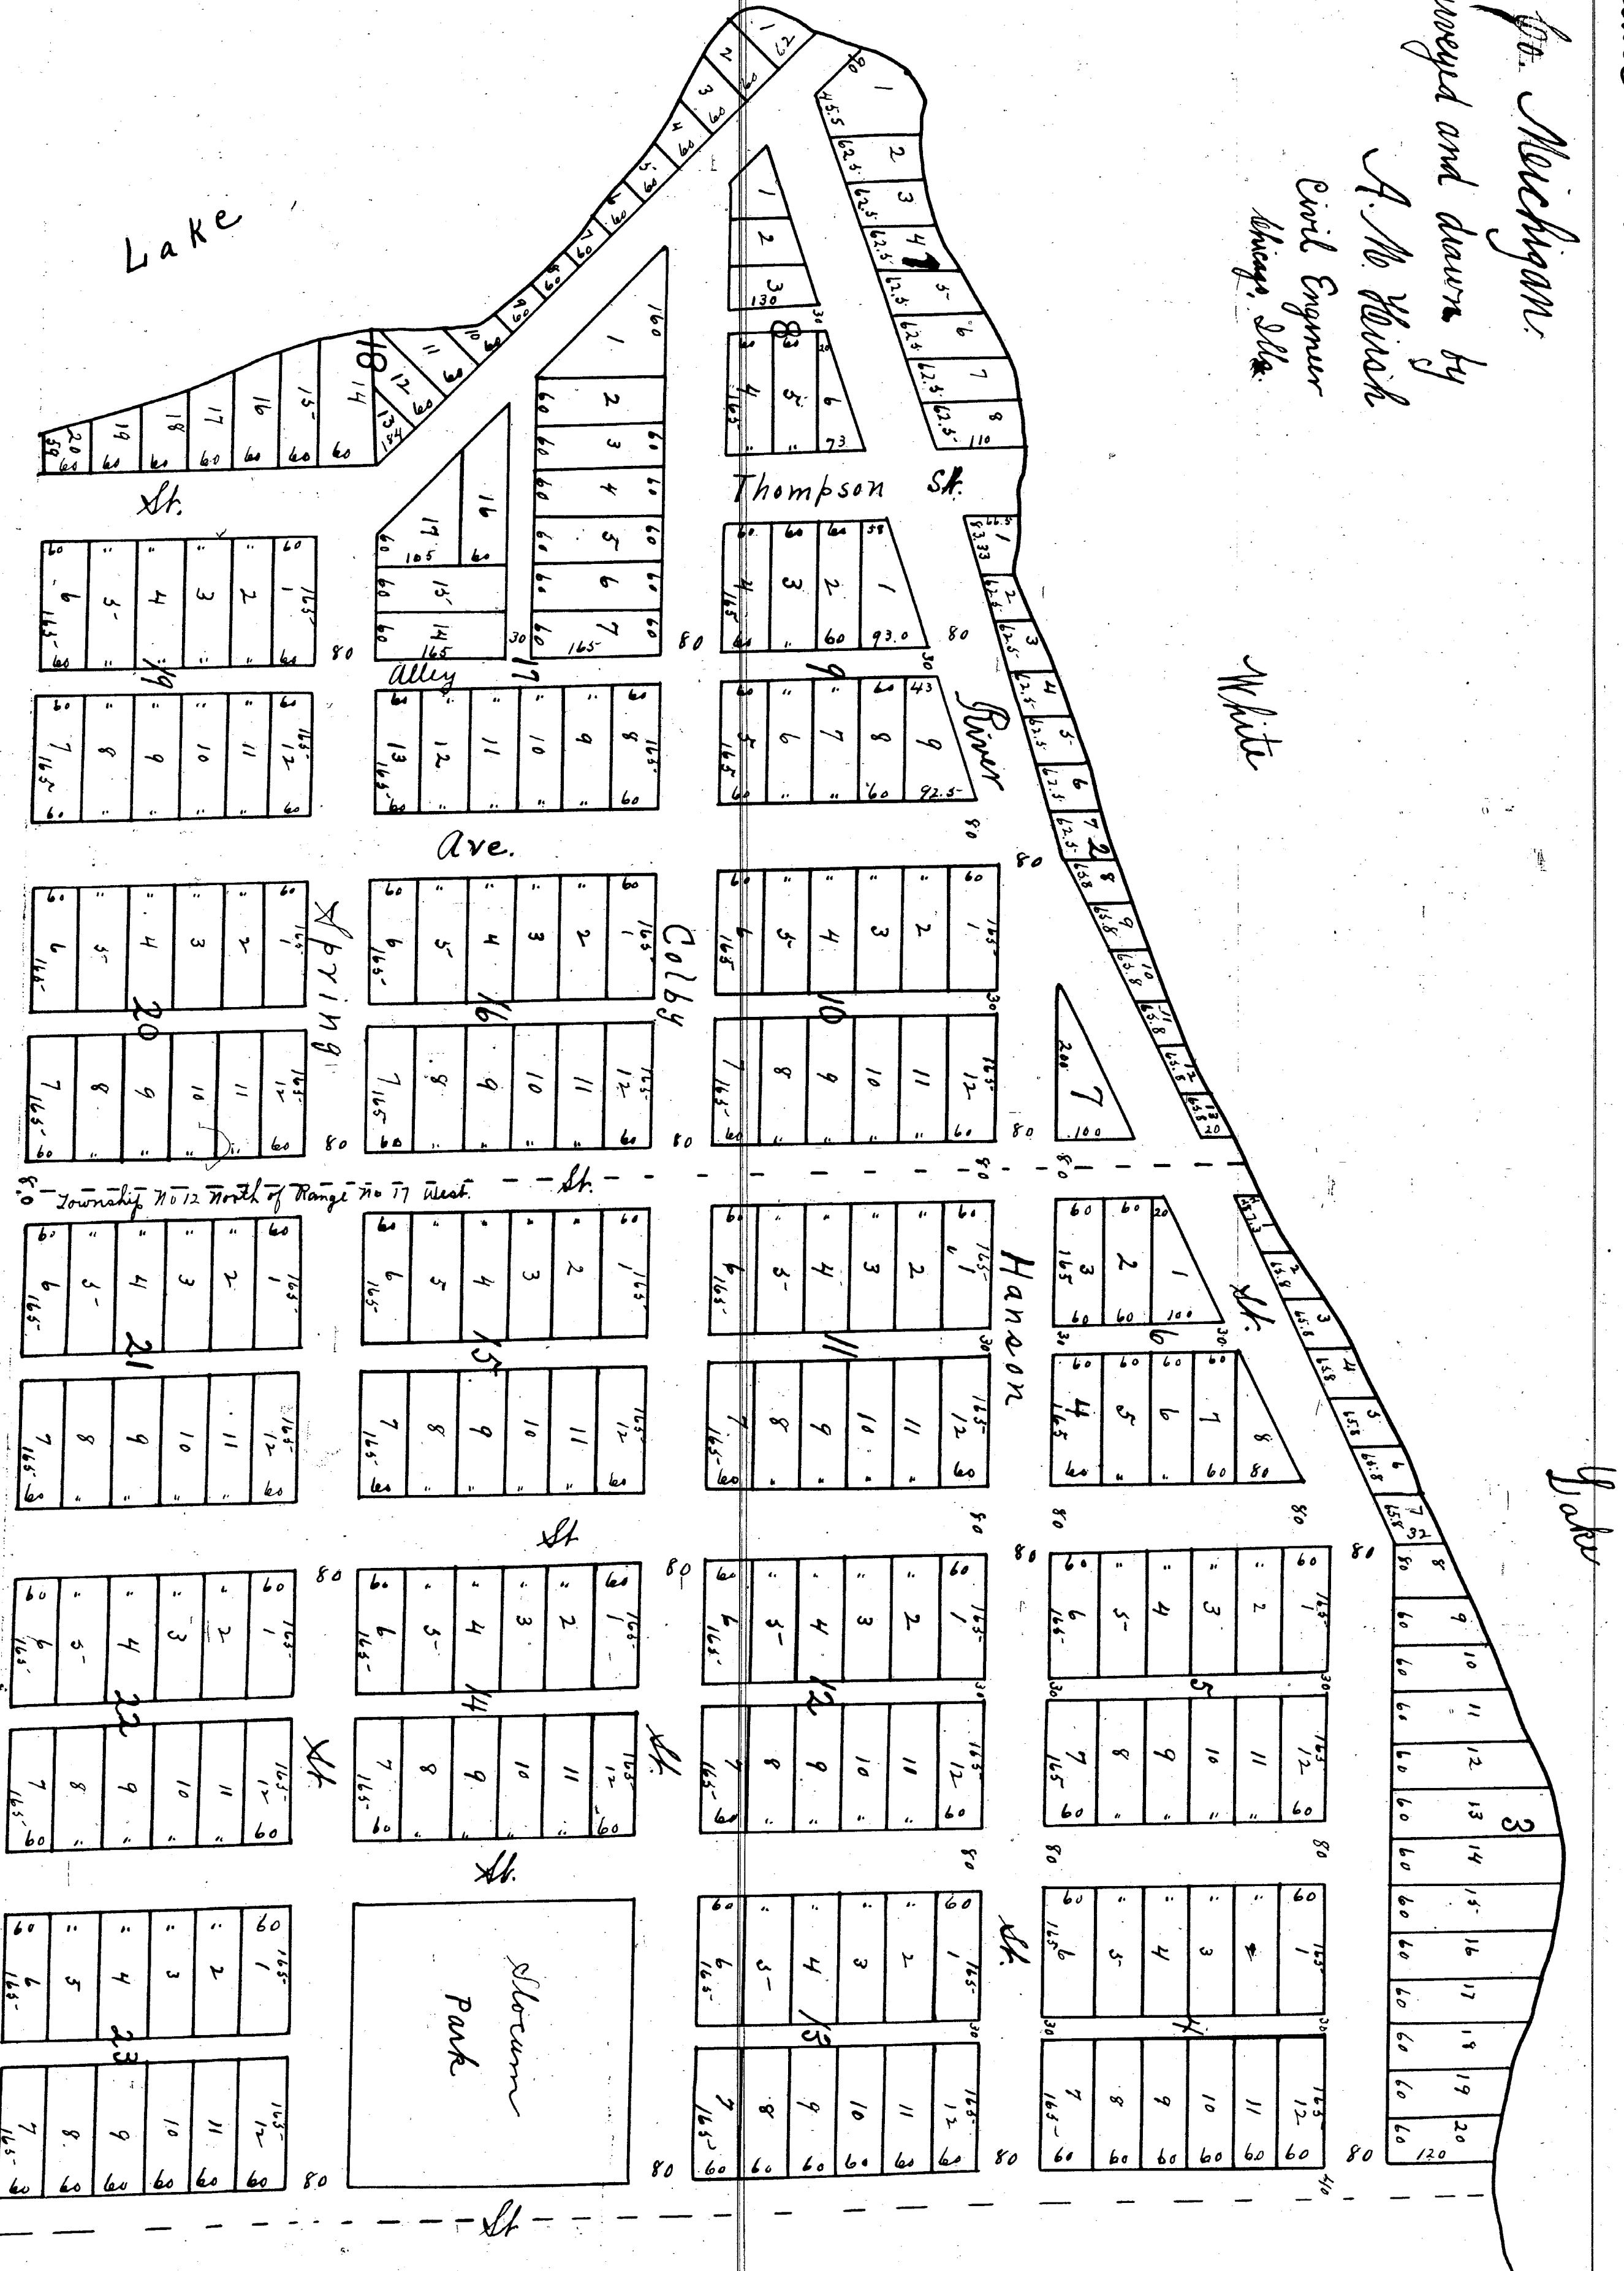

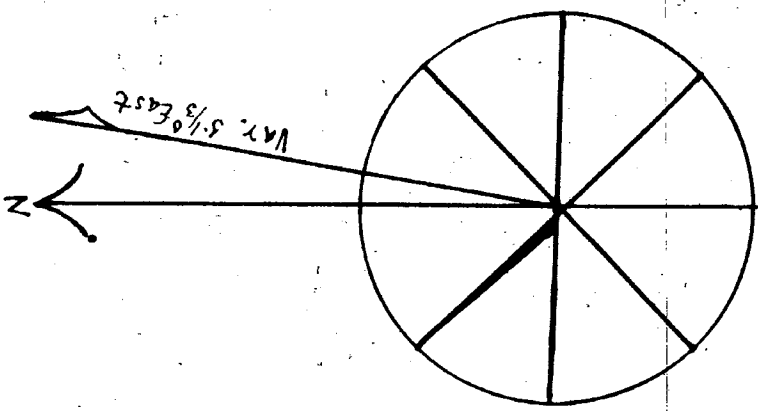

White

Register Office } This map was received and filed on the
Michigan County } 10th day of January A.D. 1860 at 2 o'clock P.M.
C. D. McLarny
Register

State of Michigan }
County of Ottawa }
I hereby certify that I have surveyed for C. McLarny and
S. B. Sloman Lots Two and Three and the N.W. 1/4 of S.E. 1/4 and the N.E. 1/4 of Lot Four
Section 28 Township No. 12 North of Range 17 West in Michigan and that I have
subdivided the above described lands into blocks, lots and streets and that the
above map is a true representation of said survey.

A. M. Hirsch
Engineer

State of Michigan }
County of Wayne }

On this 31st day of December A.D. 1859 before me a Notary Public for said County
personally appeared the above named Siles B. Sloman and Sophia M. Sloman his wife
known to me to be the persons who executed the foregoing instrument and acknowledged the
same to be their free act and deed. And the said Sophia wife of the said Siles B. Sloman
when a private examination by me apart from her said husband acknowledged she executed
the same freely without fear or compulsion from anyone.

Siles B. Sloman
Notary Public Wayne County, Mich.

In Presence of } Siles B. Sloman } C. F. Batty
S. B. Sloman } Sophia M. Sloman } Henry H. Holt } Charles Messer } L.S.

Henry certify that this plat is a correct copy
of the plat now on record in the Register of
Deeds office being made under the super-
vision of the Auditor General by tracing the plat
on record and affixing thereto a carefully com-
pared copy of the dedication and certificate.
Dated this 25 day of Aug 1911
John Robinson
 clerk and Gen. Del.

Know all men by these presents that the Charles Messer of the County of
Wayne in the State of Michigan and Siles B. Sloman and Sophia M. Sloman
his wife of Tontown Wayne County State of Michigan owners of the property described
in the plat hereto annexed being a part of Section 28 in Township 12 North
of Range 17 West have caused tract to be surveyed and subdivided; and lots
numbered as represented on said plat for our and future heirs use and
convenience and cause the same to be recorded for the purpose as aforesaid. And
tracts subdivided to be hereafter known as the Village of Messer.
Signed and sealed this 31st December 1859.

Alice

Scale 150 feet to one inch or 1/8000

State of Michigan } On this tenth day of January A.D. 1860 before me Henry H. Holt
Michigan County } a Notary Public in and for said County personally came
Charles Messer herein above named whose known to me to be the person who executed
the foregoing instrument and acknowledged the same to be his free act and deed.

Henry H. Holt
Notary Public for
Michigan County,
Michigan

