


I hereby certify that this plan is a correct copy of the plan now on record
 in the Registry of Deeds office being made under the supervision
 of the Auditor General by tracing the plan on record and affixing
 thereto a carefully compared copy of the dedication and certificate
 of John B. Hamilton dated this 3rd day of August 1904.

Surveyed & Drawn by Henry B.W. Vangalingen

Deputy County Surveyor

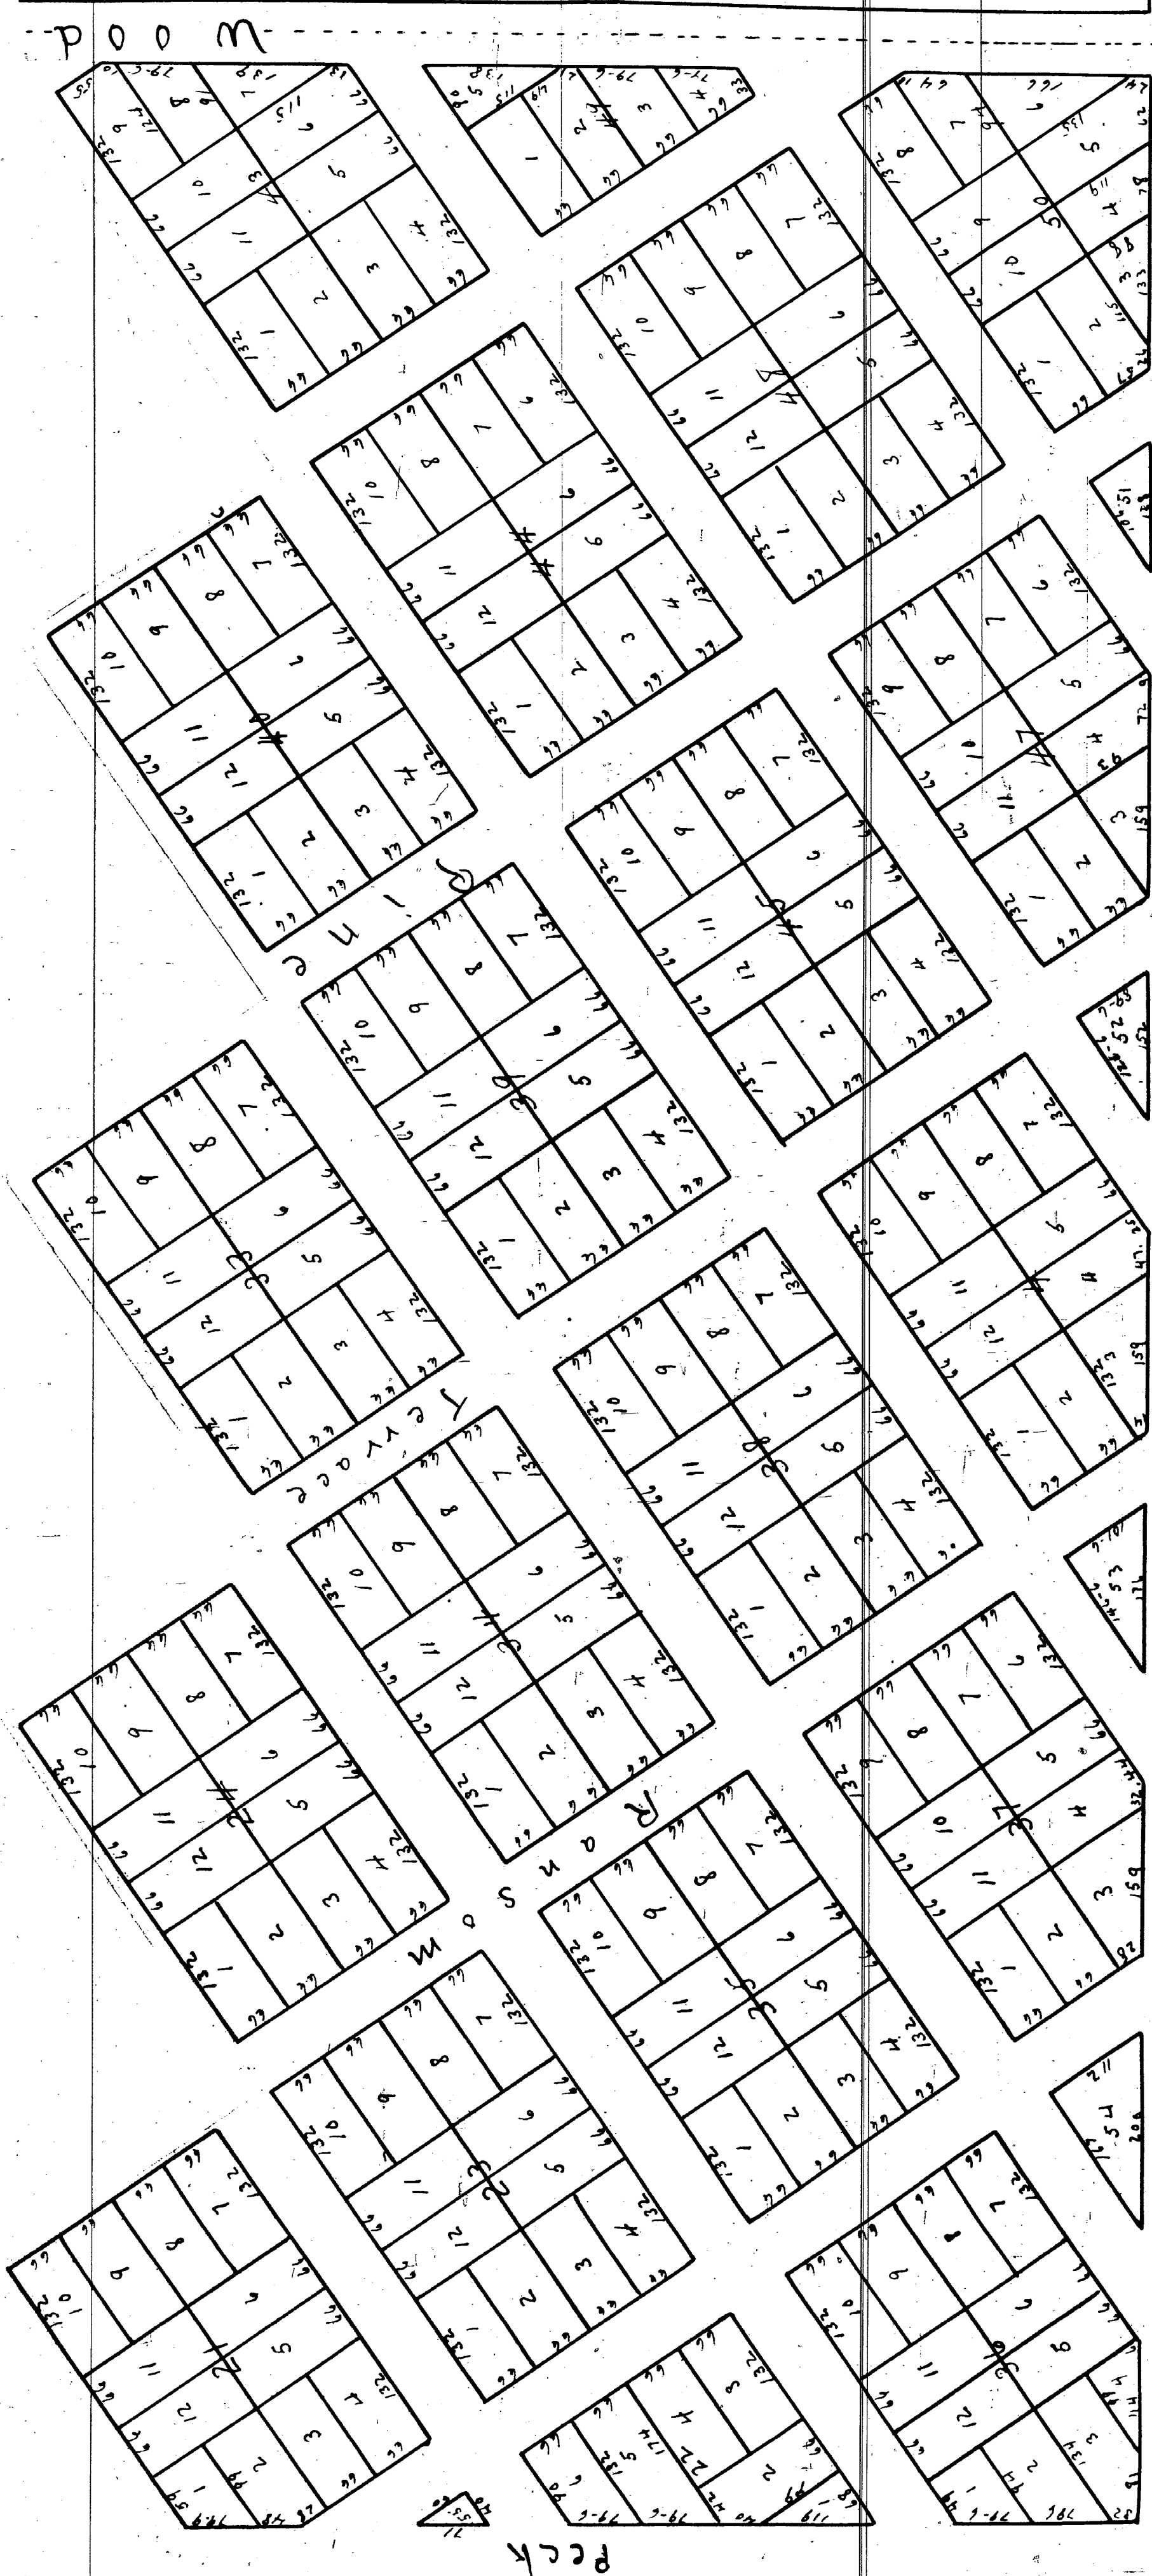



The Land intended to be platted and surveyed in the Plat herein is more particularly set forth and described as the north West quarter of the North West quarter of section twenty nine (29) in Township No 10 N Range No 16 W in the County of Muskegon and State of Michigan being one fourth part of the platted surplus herein and being that part included in the dark yellow (dotted) lines. Now all men by these presents that Samuel R Sanford and Ambrosia P Sanford his wife Proprietors of the within plat and also owners hereof have caused the land above described to be surveyed and platted in manner and form as set forth in the within plat and the same to be divided into lots and blocks and streets and alleys the same to be numbered and marked as appears in said Plat. Those parts of said Plat marked and designated as streets and alleys are hereby dedicated to the public use for that purpose.

U.S. Revenue Stamp 50 CENTS S.R.S. Jan'y 10-1866

In presence of
Willie M. Cook Henry H. Holt

Samuel R. Sanford
Ambrosia P. Sanford
Henry B.W. Van Zalingen Dep County Surveyor L.S. L.S.

State of Michigan
County of Muskegon } ss

On this 15th day of January A.D. 1866 before me personally appeared Samuel R. Sanford and Ambrosia P. Sanford his wife Proprietors and owners of the land described in the within Plat also appeared Henry B.W. Van Zalingen who surveyed said land and made said Plat and acknowledged the same to be their free act and deed and the said Ambrosia P. Sanford wife of the said Samuel R. Sanford on a private examination by me separate and apart from her said husband acknowledged that she executed the same fully and without any fear of her said husband or any one.

State of Michigan }
Muskegon County } Received for record the 15th day of
January A.D. 1866 at 10 o'clock A.M.
H. J. Pemberton Register

Notary Public for Muskegon County Michigan
Henry H. Holt