

Received for Record August 11th A.D. 1871
at 4 1/2 O'clock P.M.

David McLaughlin, Register.

Probasco's Addition

Rail Road Street

163 ^{ft}	163 ^{ft}
2	1
163 ^{ft}	163 ^{ft}
3	4
163 ^{ft}	163 ^{ft}
6	5
163 ^{ft}	163 ^{ft}
7	8
163 ^{ft}	163 ^{ft}
10	9
163 ^{ft}	163 ^{ft}
11	12

Atherton Avenue

163 ^{ft}	163 ^{ft}
2	1
163 ^{ft}	163 ^{ft}
3	4
163 ^{ft}	163 ^{ft}
6	5
163 ^{ft}	163 ^{ft}
7	8
163 ^{ft}	163 ^{ft}
10	9

Of the Village of Cassinovia Mich.

The Map or Plot on the opposite side of this sheet represents Probasco's Addition to the Village of Cassinovia in the County of Michigan and State of Michigan. The space included in the red line shaded with black constituting a double line Red & Black represents the East half of the East half of the South East quarter of the South East quarter of section Twenty four (24) in Township No. Ten (10) North of Range Thirteen (13) West in said State & County. The street on the North part of this Map marked & designated "Rail Road Street" is four rods wide. "Atherton Avenue" is four rods wide. "Murray Lane" is two rods & sixteen links wide. The street on the East side "The street on the South end and the street on the West side marked & designated "Probasco street" are two rods wide.

The size of the lots are designated by figures on the margin thereby showing size in feet.


Know all Men, by these Presents, That I David E. Murray the guardian of the estate of Martha A. Swift and Janet R. Probasco Minors, of Cassinovia in said County, proprietors of the land above divided have caused the same to be surveyed and subdivided into lots, blocks, streets and subdivisions as shown marked and numbered on said Map to be known as "Probasco's Addition to the Village of Cassinovia, Michigan" and to be described as appears on said Map. So much of said lands as is occupied by streets, lanes and avenues, as thereon shown & set forth is hereby dedicated to the public use and occupation for the purposes of highways.

In Witness whereof I have hereunto set my hand & seal this second day of August A. D. 1871.

Signed and sealed in presence of
David Swift & D. B. Murray

David E. Murray [Seal]

State of Michigan } On this Eighth day of August A. D. 1871 before me a
County of Kent } ss Notary Public in and for said County personally came
David E. Murray who is known to be the person who appeared
unto me to be and who executed the above instrument and acknowledged
the same as, for free act and deed for the purposes above intended
David Swift Notary Public

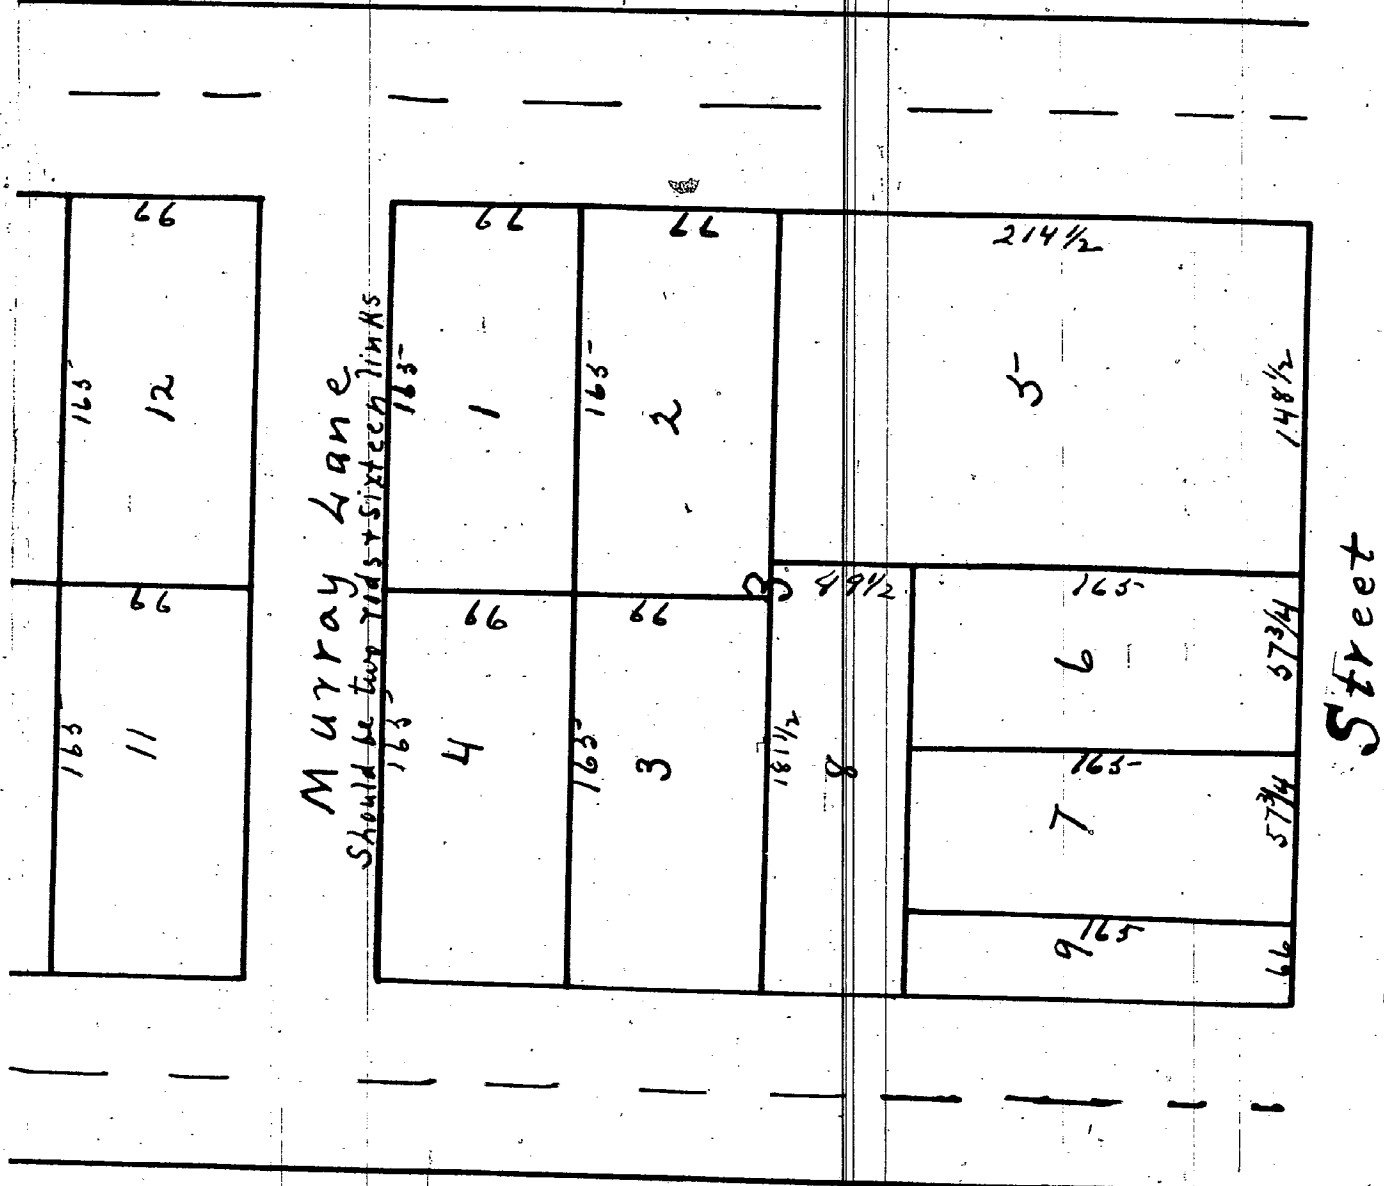

Part 11

I do hereby certify that I have surveyed for Sarah E. Murray the Guardian of the estate of Martha A. Twist and Jacob R. Brodows. Minors the East half of the East half of the South East quarter of the South East quarter of section Twenty four Township No Ten North of Range Thirteen west Muskegon County Michigan and divided the same into Lots, Blocks and struts as shown on the Plat on this sheet and that said plat is a true representation of said survey by subdivision

C. C. Hinman L.S.

State of Michigan }
County of Kent }

On this Eighth day of August A.D. 1871 before me a Notary Public in and for said County personally came the above named C.C. Hinman who is known to me to be the person named in and who executed the above instrument & certificate and acknowledged the same to be his free act and deed.

Uriah Schutt
Notary Public

I hereby certify that this plat is a correct copy of the plat now on record in the Register of Deeds office being made under the supervision of the Auditor General by tracing the plat on record and affixing thereto a carefully compared copy of the dedication and certification.

Dated this 31st day of Aug 1911

Adolm Robinson
Clerk Aud. Gen. Dept.

Street