

Billage of

PART I

H O L T O N

SCAL E
2 Chains to an Inch

MUSK EGON CO

Michigan,

Delos A Blodgett }
Thomas Byrne } Proprietors


Register Office
Muskegon County
Received for record the 1th
day of May A.D. 1873 at 10
o'clock A.M.

David McLaughlin
Register

Situated on the W $\frac{1}{2}$ of SW $\frac{1}{4}$ Section 23
and
E $\frac{1}{2}$ of SE $\frac{1}{4}$ Section 22 T12N R15W

Surveyed & Drawn by Thomas Smalley C.E.

September 1872

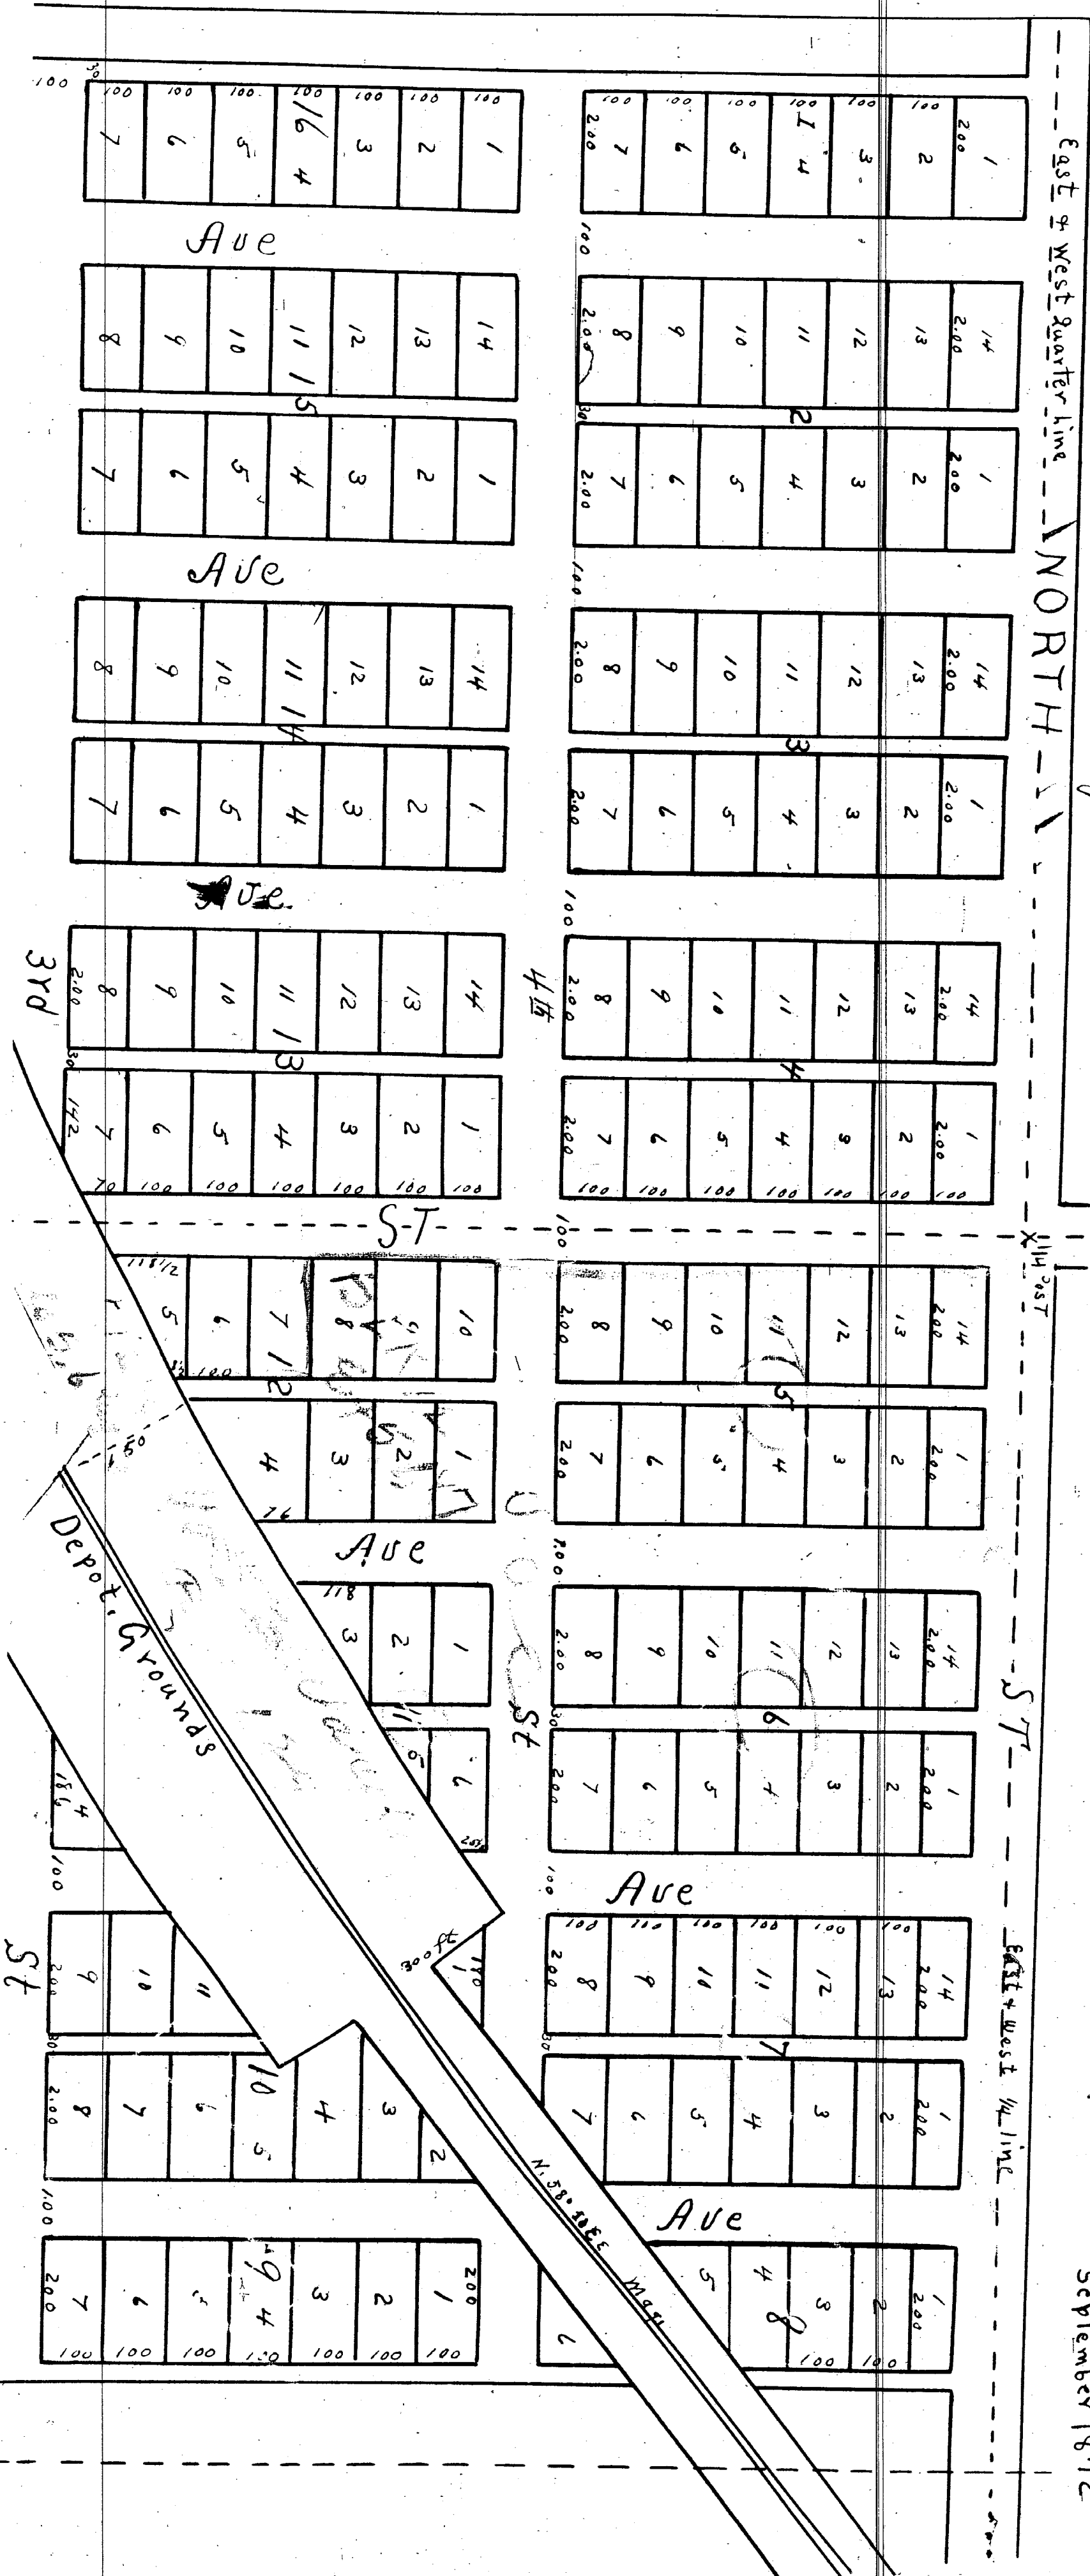

MAP OF THE VILLAGE OF

HOLTON

PART II

State of Michigan }
County of Muskegon }

Be it remembered that the Plat on the reverse of this sheet is a Map of the Village of Holton in the County of Muskegon State of Michigan. That the said Village is situated on the E $\frac{1}{2}$ of the E $\frac{1}{4}$ of Section 22 and the West $\frac{1}{2}$ of the S.W. $\frac{1}{4}$ of Section 23, all in Township 13. N.R. 15. W. which is divided into streets blocks lots and alleys according to the accompanying drawing. South street and north street occupy each 50 links (33 ft.) in width on this plat. The remaining streets occupy each 1 chain (66 ft.) in width, all alleys lots are 1 chain by 2 chains (14 rods by 8 rods) fractional lots as shown all measurements are given in chains and links for further and more particular description of said platted premises reference may be had to the accompanying map or drawing of which this memorandum is a part and parcel.


Now therefore be it known that we Delos A Blodgett and Thomas Byrne owners and proprietors of said platted premises do hereby severally dedicate to future use the streets and alleys herein mentioned for public highways and do also severally ratify the subdivision of said platted premises and I Jennie Blodgett wife of the above named Delos A Blodgett and I Catherine Byrne wife of the above named Thomas Byrne do hereby severally relinquish all our rights of dower in and to all the streets designated in this Plat.

And I Thomas Smallly do hereby declare and certify that I am a Surveyor and that I have surveyed said platted premises and laid out and staked the same into streets lots blocks & alleys and that the accompanying drawing by me made is a true and correct representation of said premises as surveyed by me into streets lots blocks and alleys.

In witness whereof we have hereunto set our hands and seals this Fifth day of April Anno Domini One thousand eight hundred and Seventy three

In Presence of R. W. Bellamy Joseph Louwer
James C. Caswell Mary Lullaly

Delos A Blodgett ☒ Seal Jennie A Blodgett ☒ Seal
Thomas Byrne ☒ Seal Catherine Byrne ☒ Seal

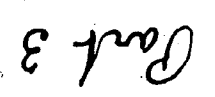

State of Michigan }
County of Oscoda }

On this Fifth day of April one thousand eight hundred and Seventy three, before me a Justice of the Peace in and for the County of Oscoda aforesaid personally appeared the above named Delor a Blodgett and Jennie S. Blodgett to me known to be the persons described in and who executed the within instrument who severally acknowledged the same to be their free act and the said Jennie S. Blodgett wife of the said Delor A. Blodgett upon a private examination separate and apart from her said husband, acknowledged that she executed the same freely and without any fear or compulsion from any one.

John F. Radcliffe
Justice of the Peace

State of Michigan }
County of Kent }

On this Fifth day of April one thousand eight hundred and Seventy three before me a Justice of the Peace for said County personally appeared Thomas Bynne and Catherine Bynne to me known to be the same persons described in and who executed the within instrument, who severally acknowledged the same to be their free act. And the said Catherine Bynne wife of the said Thomas Bynne, on a private examination separate and apart from her said husband acknowledged that she executed the same freely and without any fear or compulsion from any one.

Joseph Lounsbury
Justice of the Peace

Registrar's Office }
Michigan County }

Received for record the 6th day of May A.D. 1873
at 10 o'clock A.M.

David McLaughlin
Registrar

I hereby certify that this plat is a correct copy of the plat now on record in the Register's Office being made under the supervision of the Auditor General in signing the plat on record and affixing thereto a carefully compared copy of the dedication and certificate.

Dated this 28 day of August 1911
John B. Co. Fountain
Clerk and Am. Rept.