


Part I

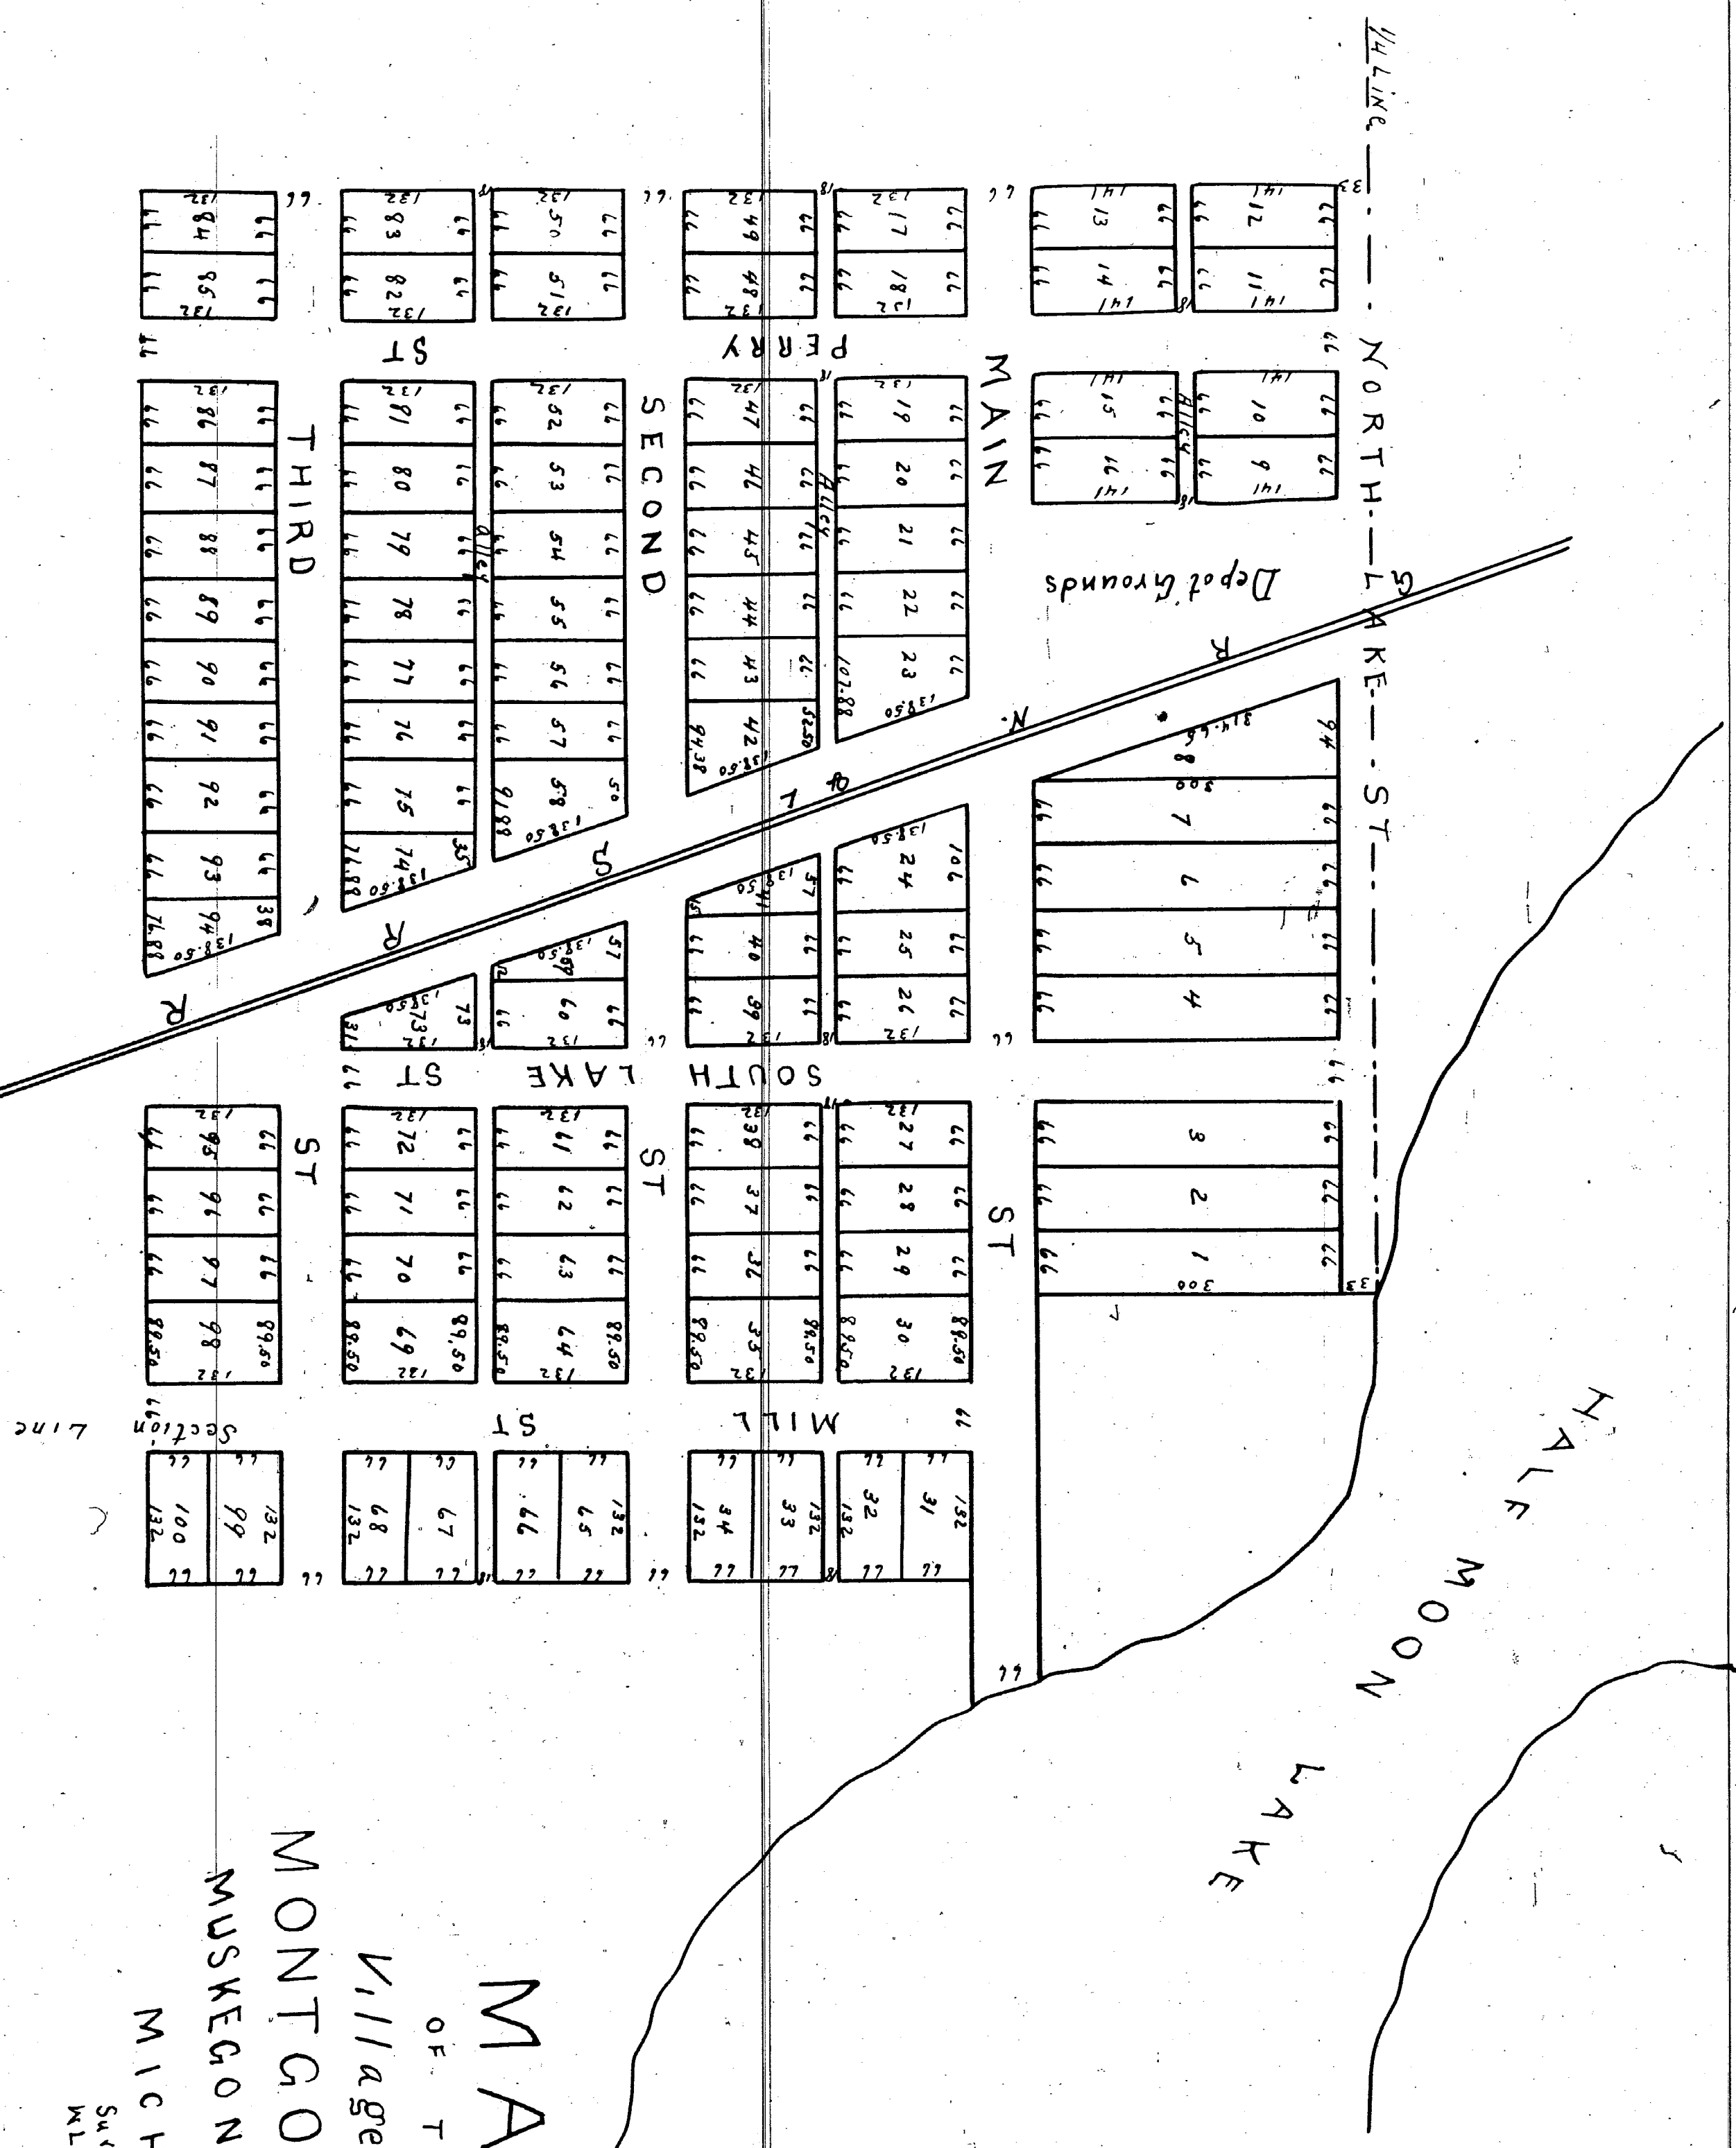

Surveyed + Platted by
W.L. Coffinberry C.E.

The accompanying Plat of the village of Montgomery is situated in sections number thirty (30) and fourteen (14) S 1/2, N 1/2, E 1/2, W 1/2 of the Meridian of Michigan more particularly known and described as follows. Beginning on the section line at a point which is three hundred and fifty (350) feet south from the N.E. Corner of the S.E. 1/4 of section fourteen (14) Town and Range as above. This point is made the South line of Main Street on the Plat and the street is made sixty six (66) feet wide all of which lies north of said point and runs due East and West and is made all the streets and alleys are marked on the Plat in figures representing feet. One foot of lots is laid out and platted in sections thirty and fourteen on the Plat. Lying east of the line between sections 13 and 14. The lengths and widths of all the lots are marked on their sides and ends in figures representing their sizes in feet. The lots are all numbered from one to one hundred (100) inclusive and the number of each lot is marked with figures near the center. On the North side of the Plat is a half street laid thirty three (33) feet wide along the E + W 1/4 line in section fourteen (14) surveyed and platted for the Proprietors Edward Hayward & Co by W L Coffinberry Civil Engineer

Dedication of Plat

Know all men by these presents that we the undersigned Edwin Hayward & Co Proprietors and Wright & Coffinberry Civil Engineers have laid out and platted the foregoing described premises for the purpose of a Village to be known and recognized as the Village of Montgomery, and we hereby dedicate the streets and alleys therein platted and divided to the Public for the year therein set forth as witnesses our hands & seals the thirteenth day of August in the year of our Lord one thousand eight hundred and seventy two 1872.

Edwin Hayward L.S.
Wright & Coffinberry L.S.

Witness my hand and seal this 13th day of August 1872
J. B. Gauldebury } To E. Hayward and }
J. C. Webster } W L Coffinberry

State of Michigan }
County of Kent }

On this thirteenth day of August one thousand eight hundred and seventy two before me a Notary in and for said County personally appeared Edwin Hayward of the firm of Edwin Hayward & Co. Proprietors and Wright & Coffinberry Civil Engineers known to me to be the persons who executed the foregoing instrument and acknowledged the same to be their free act and deed.

Jerome B Gauldebury
Notary Public Kent County Mich.

State of Michigan }
County of Kent }

I hereby certify that this plat is a correct copy of the plat now on record in the Register of Deeds office being made under the supervision of the Auditor General by tracing the plat on record and affixing thereto a carefully compared copy of the dedication and certificate

On this fifteenth day of August one thousand eight hundred and seventy two before me a Justice of the Peace in said County of Kent personally appeared Montgomery Hayward and Martha his wife known to me to be the persons who executed the foregoing instrument and acknowledged the same to be their free act and deed
David Clark
Justice of the Peace
In presence of David Clark
Martha Hayward L.S.
Montgomery Hayward L.S.

Register Office }
Muskegon County }

Dated this 23rd day of August 1911
John B. Le Fournier
Clerk and Ex. Secy.

Received for record August 17th 1872 at 4 o'clock P.M.
David W. Langhlin Register