



12127

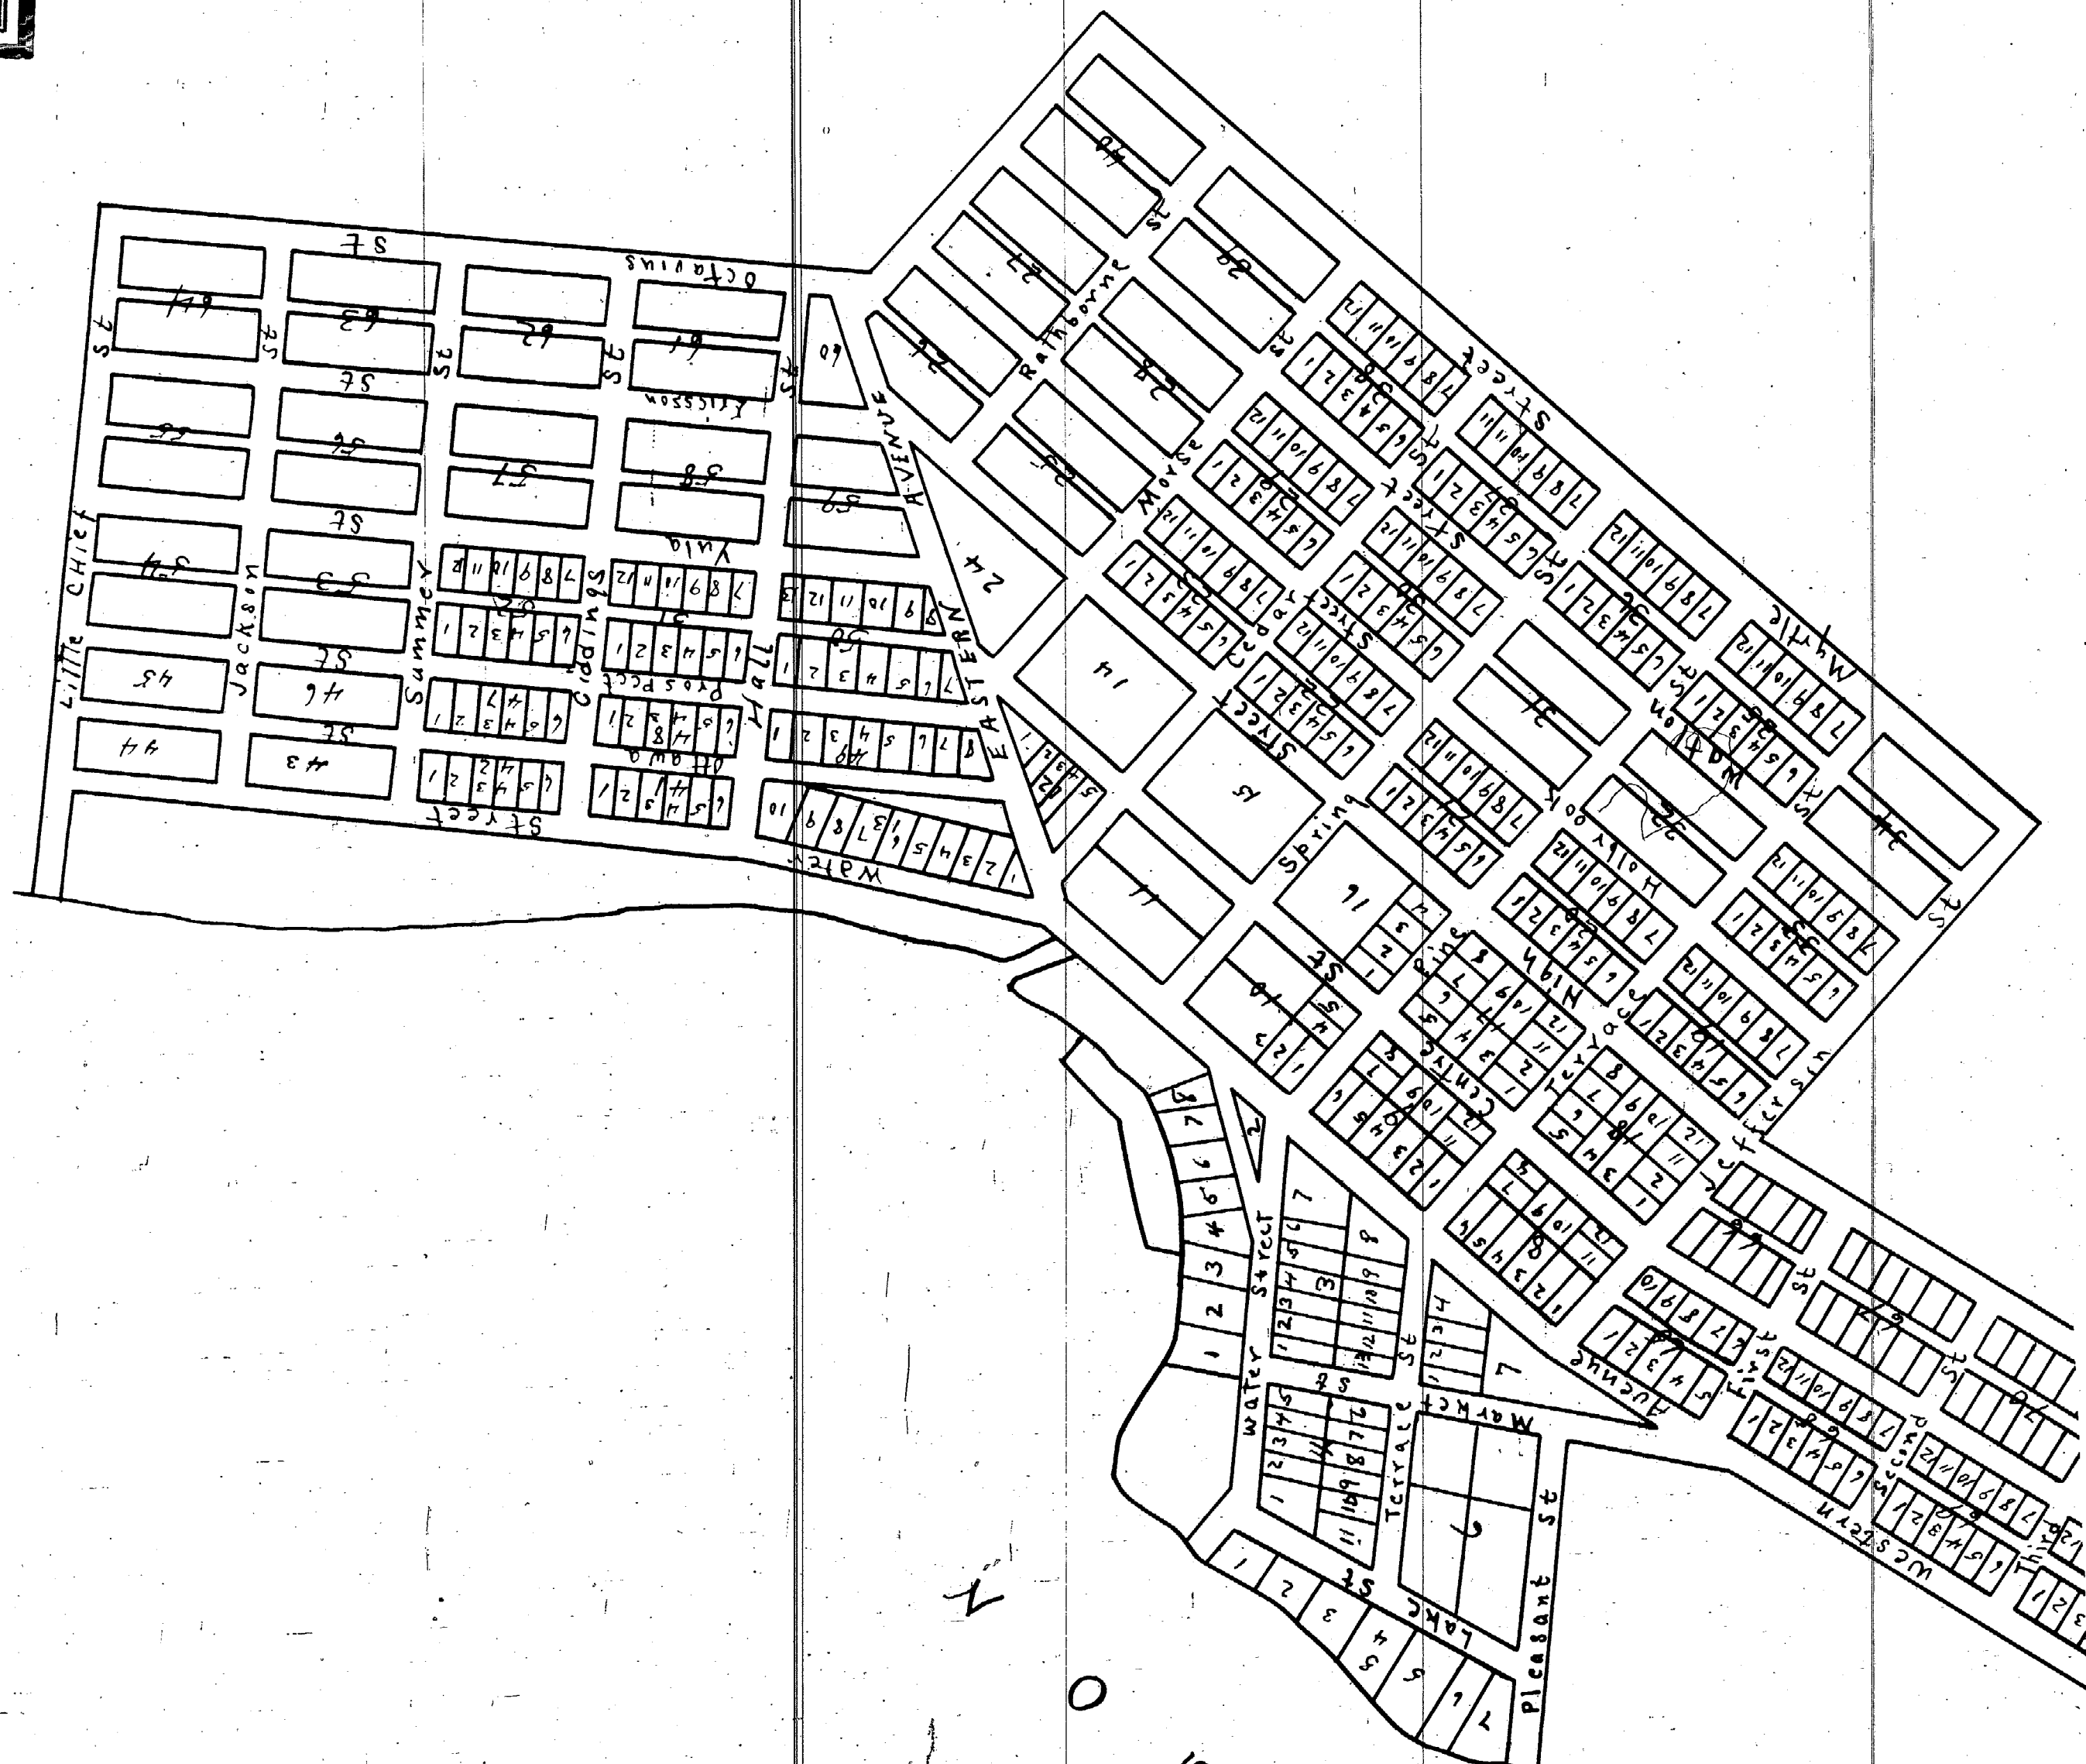

Part I

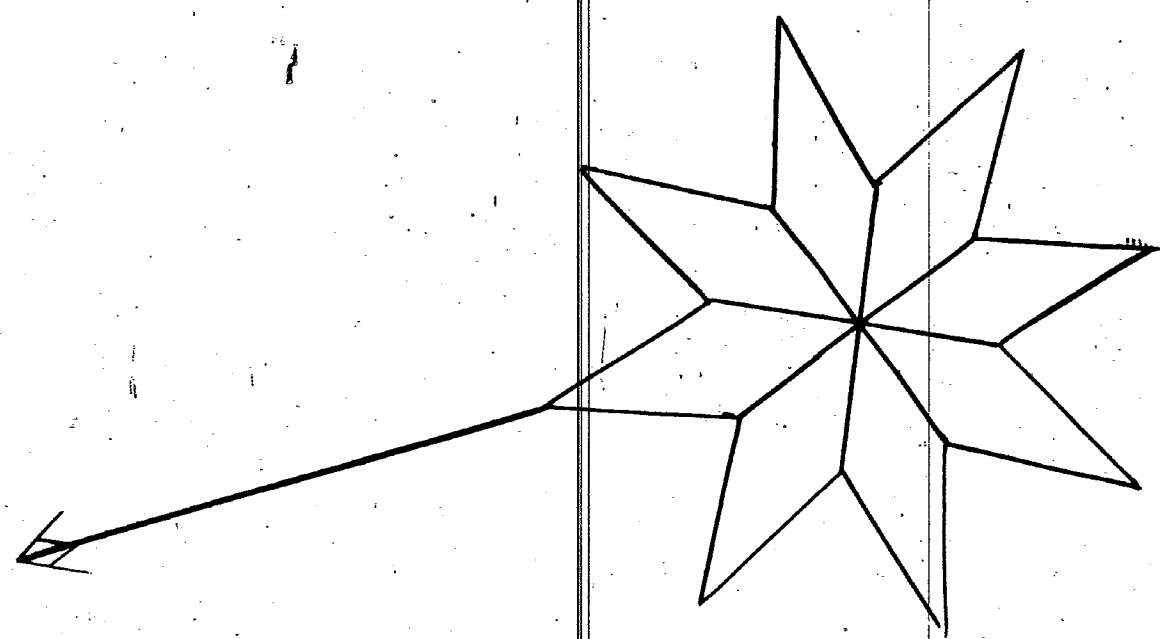

Map
of
MUSKEGON

Ottawa County

Michigan

Surveyed and Drawn by
Robert Sammes

State of Michigan }
County of Ottawa } ss

Wethr, undersigned Profructon of
the Village of Muskegon in the township of Muskegon
do hereby declare that this is a correct map of said
Village that we have granted the streets therein up-
wanted for the public use of the Public owners and
that the houses in said Village shall be run after
known and decided and laid down in this map
Witness our hands and seals this twentieth day
of August A.D. One thousand eight hundred and
fifty five

J. Dela Cais Davis d.d. Wm. & Lem d.d.
Brown & Handley d.d. E. W. Mould d.d.
Robert Morris d.d. Dymont Morris d.d.
Martin Dymont d.d. George W. Wallen d.d.
Theodore Mould by J. J. Grand d.d. d.d.

State of Michigan }
County of Ottawa } ss

On this 20th day of May A.D. 1856 personally
appeared before me a Justice of the Peace in and for said County
George W. Wallen Clerk of the Peace and J. Dela Cais Davis and
J. J. Grand agent for J. Mould known to me to be the persons
whose names are hereunto annexed and acknowledged
the same as their free act and deed

Mease & Hopkins
Justice of the Peace

State of Michigan }
County of Ottawa } ss

On this 17th day of June A.D. 1856 personally appeared before
me a Notary Public in and for said County Martin Dymont known to me to
be the person whose name is hereunto annexed and acknowledged the same to
be his free act and deed


Timothy Fletcher
Notary Public
Ottawa Co. Mich

Register Office }
Ottawa County }

Received and filed
May 21st 1856 at 2 o'clock P.M.
Timothy Fletcher
Register

State of Michigan }
Muskegon County } ss

Register Office }
I hereby certify that
the above Plat is a true
copy of Record as transmitted
from Records of Ottawa
County
Chas. D. Nelson

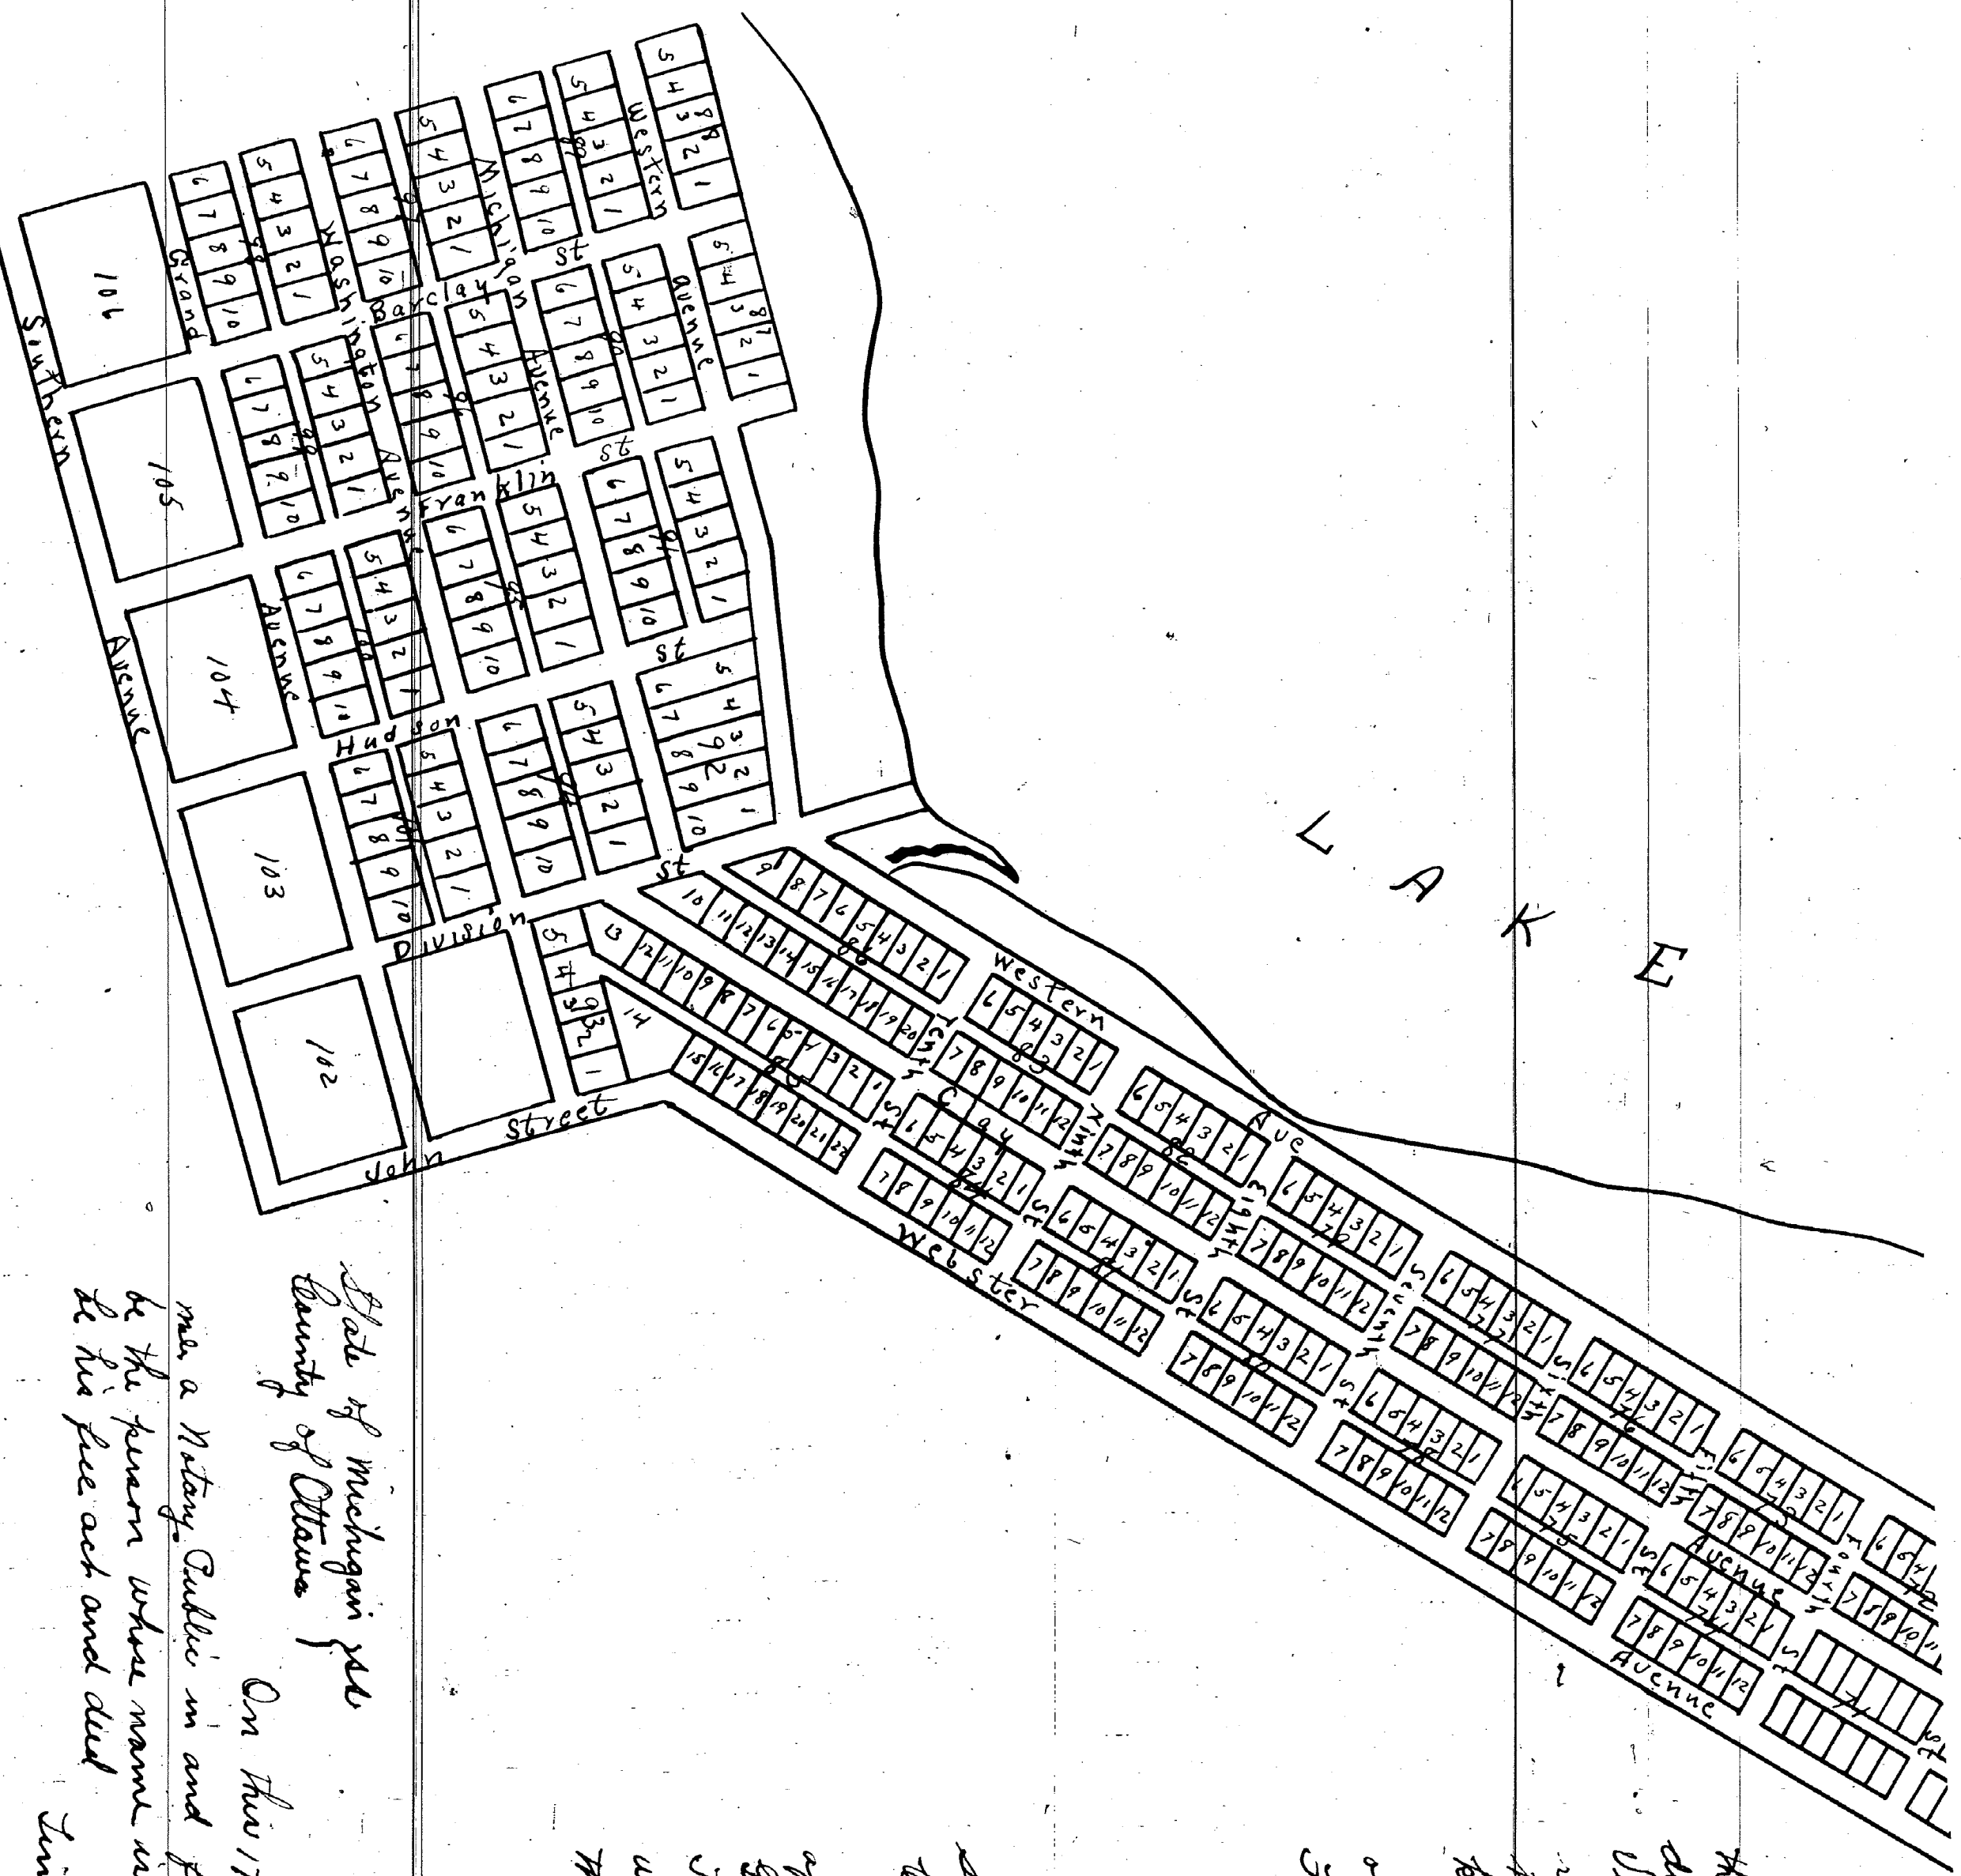

I hereby certify that this Plat is a correct
copy of the 1856 map on record in the
Register Office being made under
the supervision of the Auditor General by
laying the Plat on record and applying
thereto a carefully compared copy of the
dedication and original copy of the

Attest this 30th day of August 1911
John B. Co. Treasurer
of Lake and Van Dept.