


Received for record April 18.4.1870 at 10 o'clock PM

Register

J H BROWNS

ADDITION

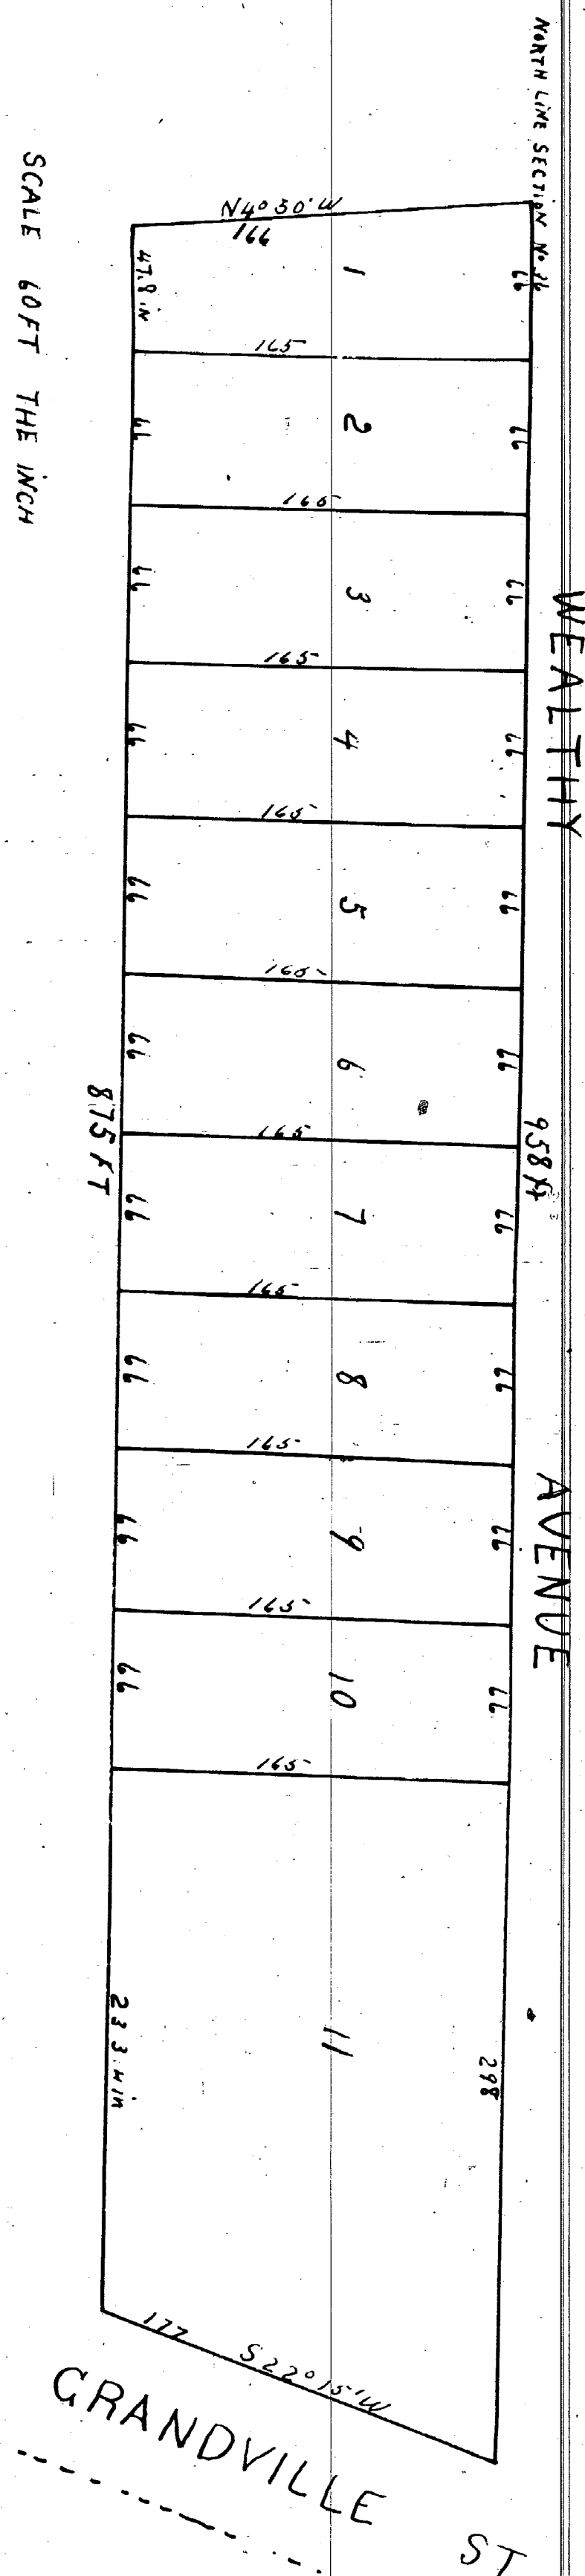

State of Michigan) SS
County of Kent }

Part II

I know all men by these presents that we Knowlton S Pettibone Civil Engineer and Surveyor who made the within Map or Plat of Browns Addition to the City of Grand Rapids Michigan for the proprietor thereof and James H Brown the Proprietor of said Addition and who caused the same to be made do hereby certify that the within map is a true map or plat of said Addition and that it embraces the following described land to wit Commencing at a point on the North line of Section Thirty Six (36) in Township Seven (7) North of Range Twelve (12) West which is Twenty Eight chains and Sixty one links West of the North East corner of said Section Thirty six which point is at the intersection of the West boundary line of the Grandville Pond (so called) with the said Section line of said Section Thirty six and thence South 22° 15' West along the West boundary of said Pond one hundred and seventy seven feet (177 ft) thence West parallel with the North line of said Section eight hundred and twenty five feet (875 ft) thence North 4° 50' West one hundred and fifty six feet (156 ft) to the Section line thence East on the Section line nine hundred and fifty eight feet (958 ft) to the place of beginning And we further certify and declare that the line of said Plat are particularly set forth by their true course and lengths except the Section line and its parallel line by figures placed upon or near said lines And that the lots are numbered by progressive numbers from one (1) to Eleven (11) inclusive by figures placed near the center of each lot And the size of the lots are marked upon the ends and sides of each lot in figures denoting feet and inches And also that the North and South lines of the lots from Lots (2) to Ten (10) inclusive are at right angles to the North Section line

I'm Witness Whereof we in pursuance of the statute in such case made and provided have hereunto set our hands and seals this Eighteenth day of April A.D. 1870

Signed Sealed and Acknowledged in Presence of
Wm Y Beckwith
John D. Boyd

Knowlton S Pettibone
James H Brown

State of Michigan) SS
County of Kent }

On this Eighteenth day of April one thousand eight hundred and seventy before me a Notary Public in and for said County personally appeared Knowlton S Pettibone civil engineer and surveyor who made the within map or plat and James H Brown proprietor of said Addition and who caused said map or plat to be made who severally acknowledged said map or plat and the foregoing dedications and explanation thereof to be their free act and deed

I hereby certify that this plat is a correct copy of the plat now on record in the Register of Deeds office being made under the supervision of the Auditor General by tracing the plat on record and affixing thereto a carefully compared copy of the dedications and certificates

Dated this 11th day of Feb 1910

John B La Fontaine Clerk And Gen D ph

Wm Y Beckwith

Notary Public

Kent Co. Mich.