

12136

State of Michigan } ss. This plat was
 Kent County } ss. secured and man-
 did November 11th 1865 at 12 o'clock M.
 John Q. Stewart
 Register of Deeds



CEDAR SPRINGS

Situated in the

North Half of South East Quarter of Section 25 of Township 10 North, of Range 11 West


KENT COUNTY MICH

Subscribed and sworn to before me this 7th day of
 April A.D. 1865

Samuel S. Spinkman
 Notary Public for Kent Co.
 Mich

State of Michigan } ss. On this 7th day of April
 County of Kent } ss. A.D. 1865 before me a
 Notary Public in and for said County personally came
 Henry Yates Civil Engineer known to me to be the
 person who executed this plat and made the survey thereof
 as such Engineer and being by me duly sworn upon
 and oath, that this plat is made from a true and correct
 survey according to the best of his knowledge & belief &
 further with me not

Henry Yates
 Civil Engineer

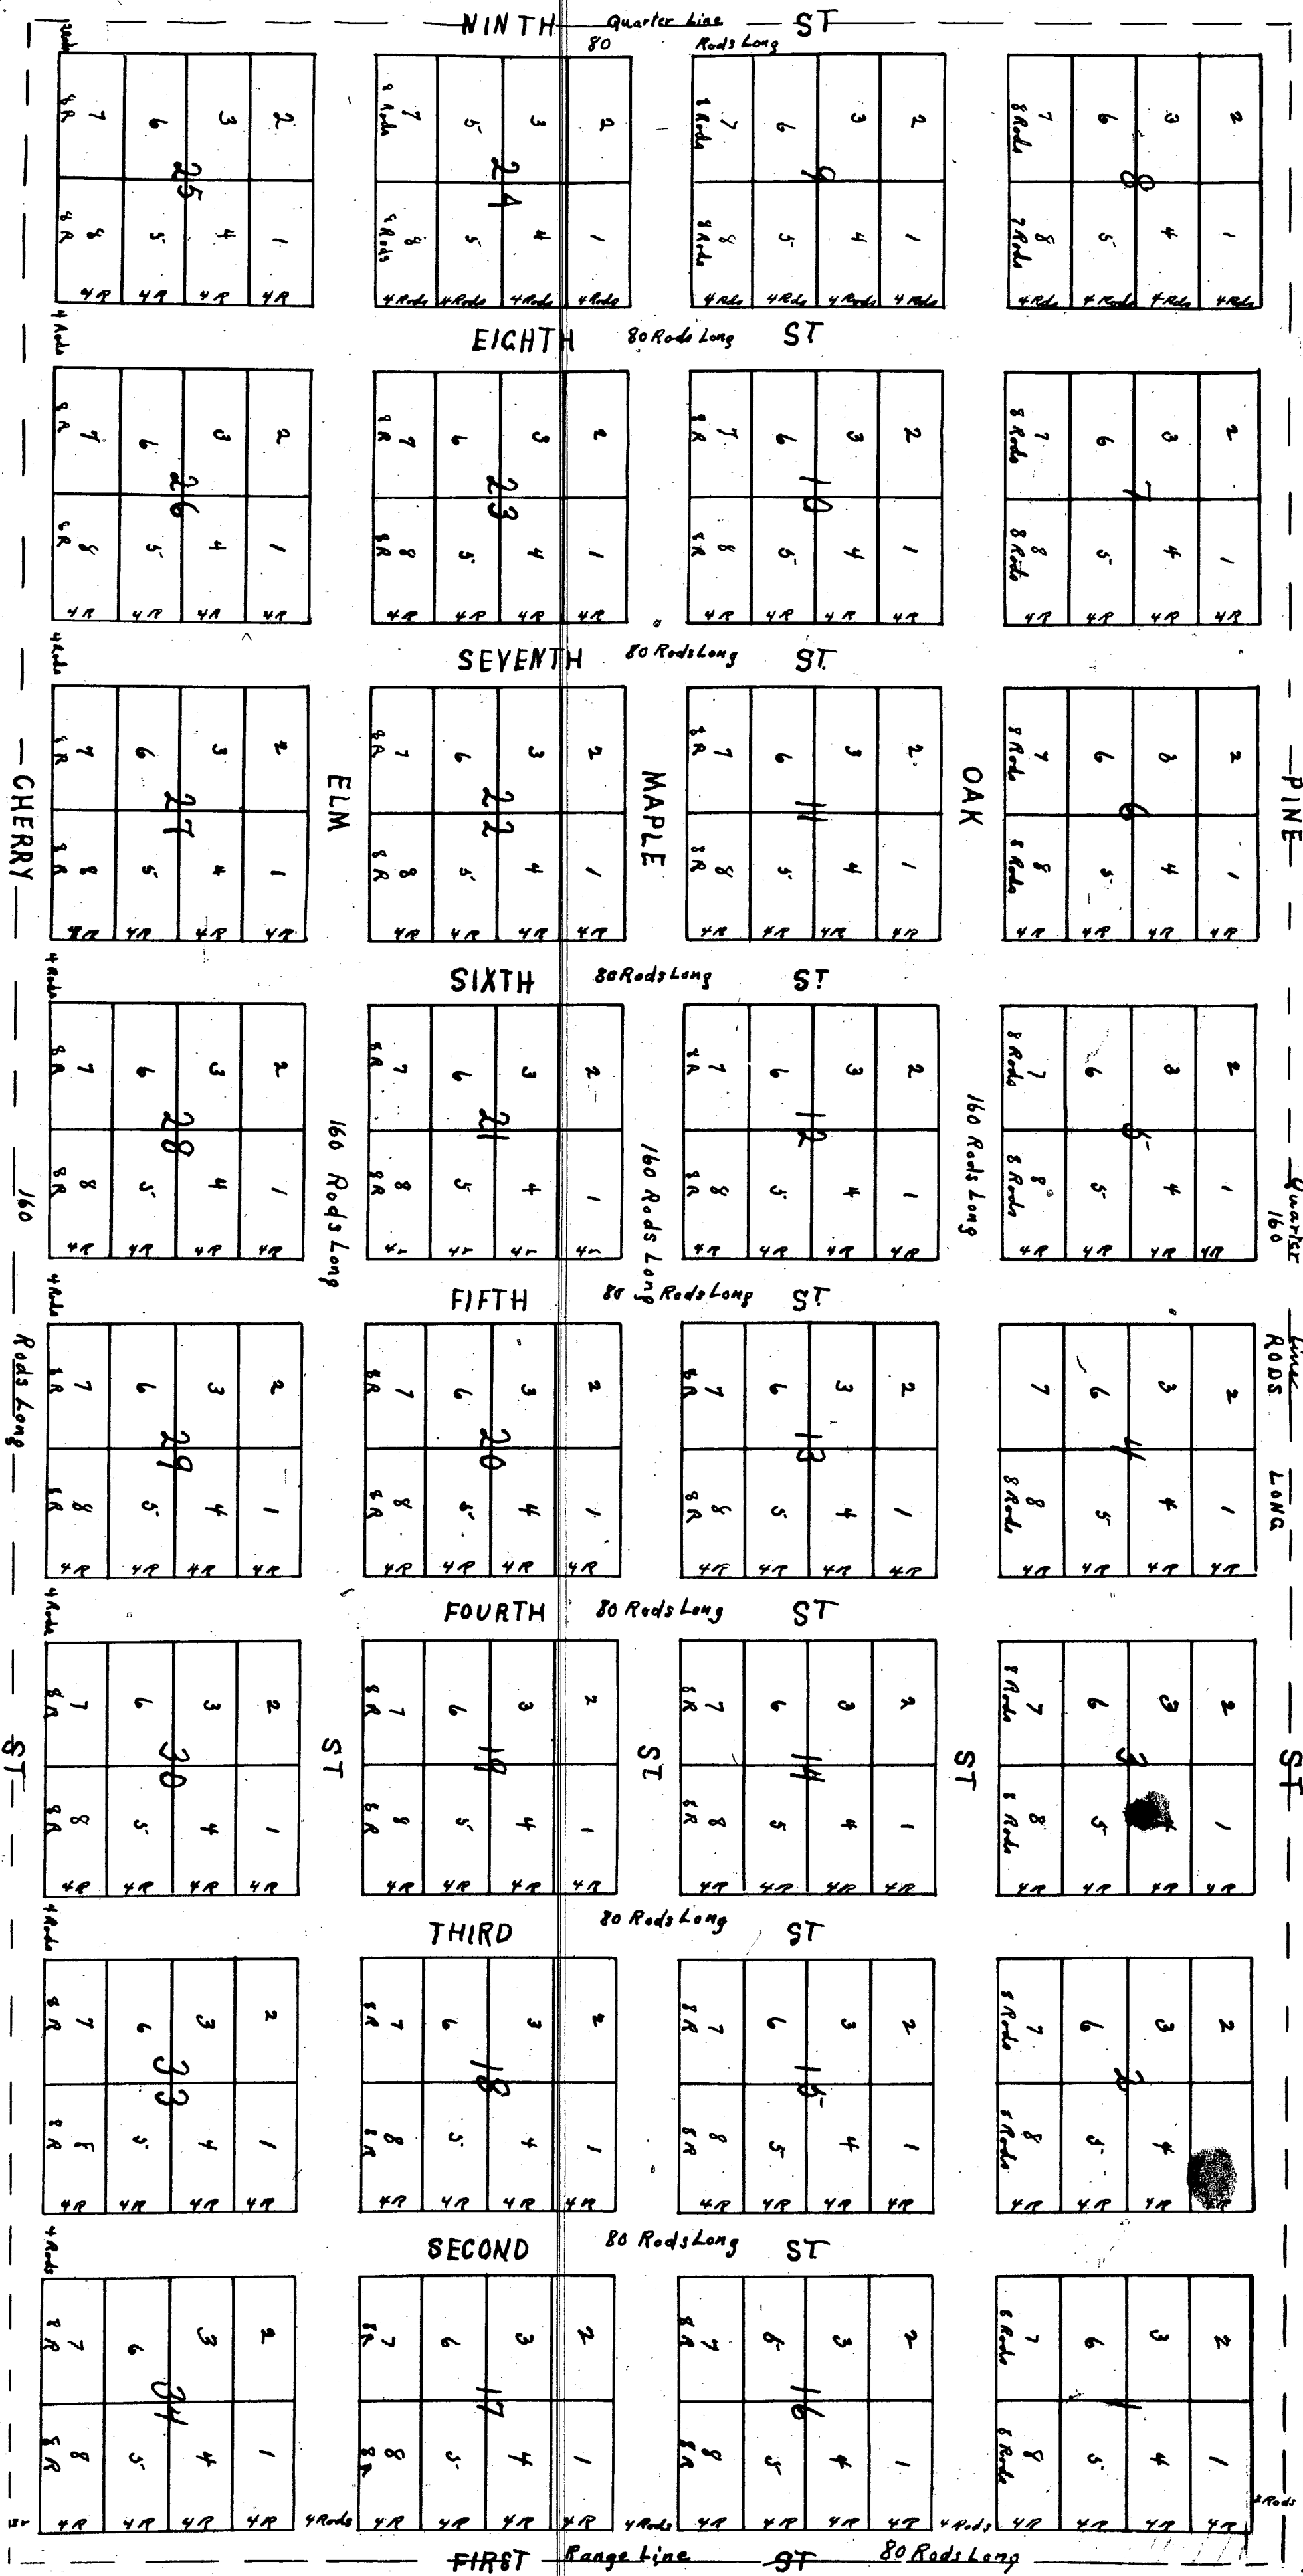

Reference
 Streets all 4 Rods in width
 lots 4 by 8 Rods
 Scale 8 Rods to the inch.

E

State of Michigan }
 County of Kent }
 Be it known that I Nicholas R. Hill the owner at
 this date in fee of the North half of the South East quarter
 of Section Twenty five in Township Ten North of Range Eleven West Kent County Michigan
 do hereby certify that I have caused said land to be Platted as a Village and the
 same is designated as "Plat of Cedar Springs situated in the North half of South East
 quarter of Section 25 of Township 10 North of Range 11 West Kent County Mich" &
 the annexed instrument is said Plat

Witness my hand & seal this 7th day of April A.D. one thousand eight
 hundred & sixty
 John R Stewart
 E. Smith Jr.

Nicholas R. Hill (Seal)

State of Michigan }
 County of Kent }
 On this 20th day of September A.D. 1860 before
 me a Notary Public of said County personally came
 the above named Nicholas R. Hill to me well known & acknowledged the
 making of said Plat & the execution of the above to be his free act & deed

P. R. L. Peirce (Seal)
 Notary Public
 Kent Co Mich

I hereby certify that this plat is a correct copy of the plat
 now on record in the Register of Deeds office, being made
 under the supervision of the Auditor General by tracing
 the plat on record and affixing thereto a carefully compared
 copy of the dedication and certificates

Dated this 13th day of Jan 1910.

Geo W Bennett
 Clerk And Genl's Supt.