12139

BARCLAY and ROBINSON'S ADDITION TO THE CITY OF GRAND RAPIDS

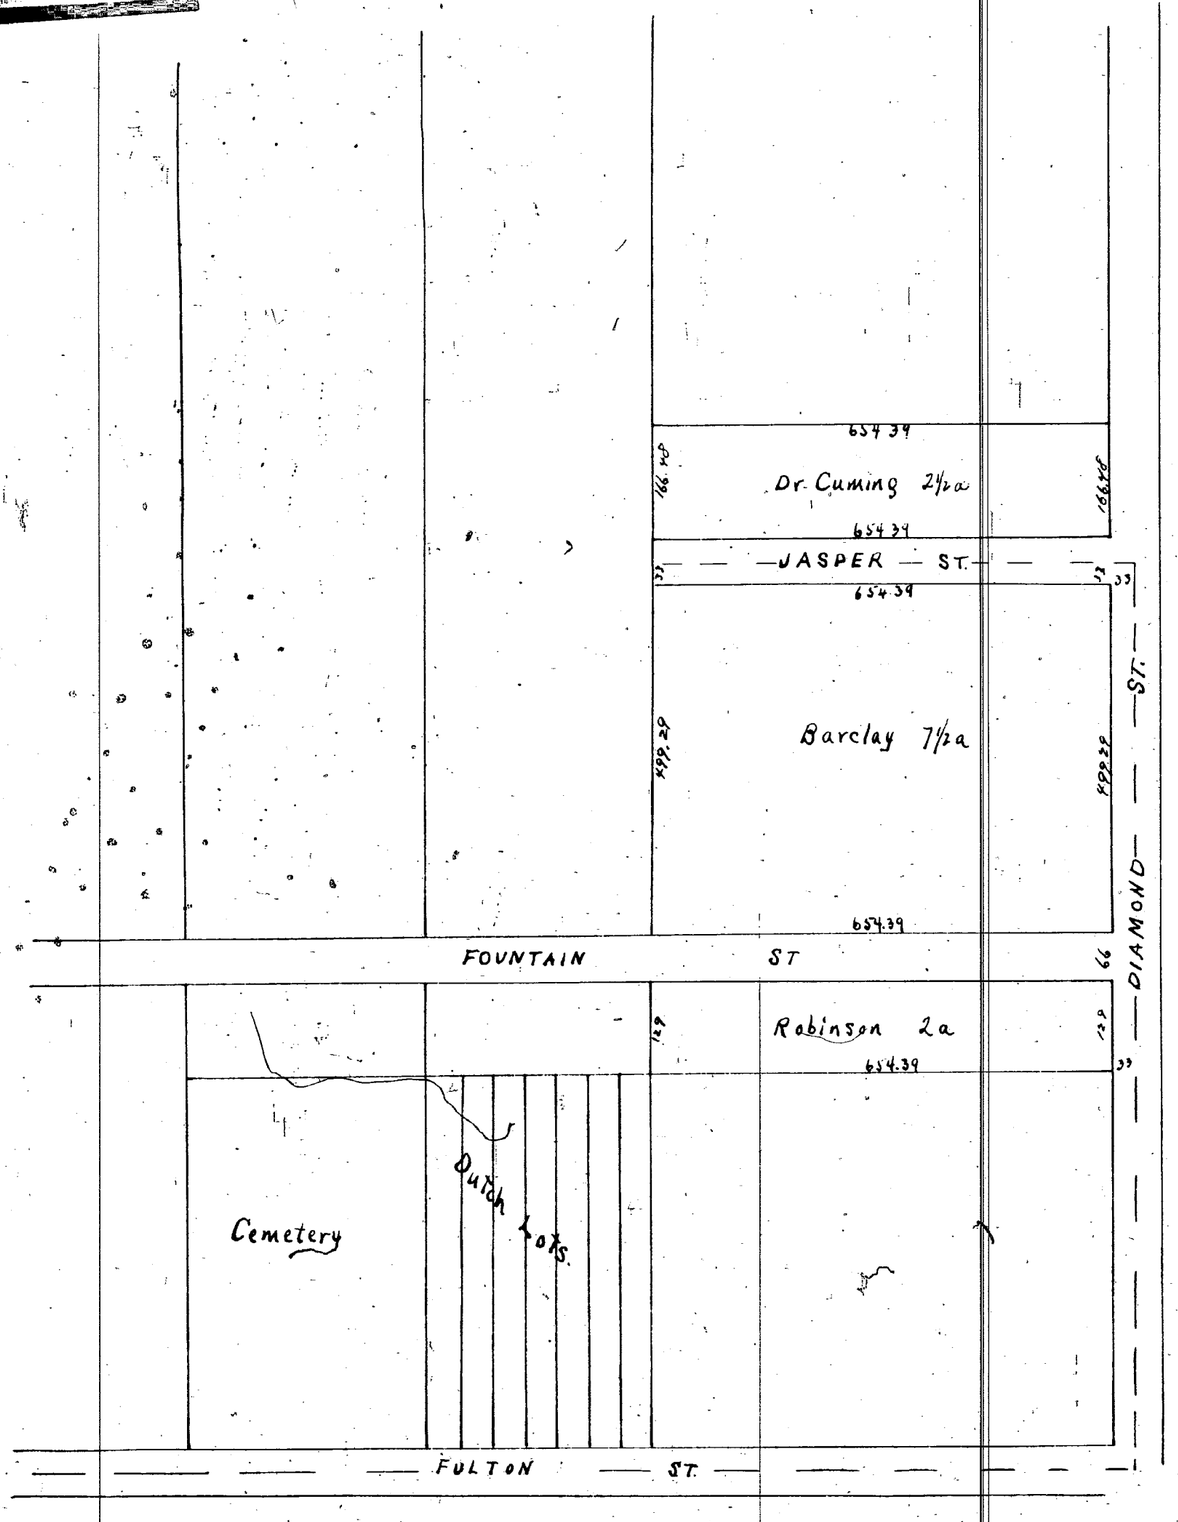

Barclay & Robinson's Addition to the City of Grand Rapids is situated on the West half of the North West Quarter of Section Twenty nine (29) Township No. 7 N. of R. No. 11 W. more particularly described as follows. Beginning on the East line of the S.W. quarter of the N W quarter of the aforesaid Section (29) ten (10) North from the South line of said quarter Section in the center of the highway. thence West parallel with the South line of said quarter Section Nine (9) chains & ninety one and a half (91½) links, thence North parallel with the West line of said quarter Section nine (9) Chains and fifty nine & one half (59½) links, thence East parallel with the said South line of said quarter Section nine (9) chains and ninety one and a half (91½) links to the center of the aforesaid highway, thence South parallel with the West line of said Section nine (9) chs. and fifty nine and one half (59½) links to the place of beginning. Containing nine (9) and one half (½) acres which is laid out as follows. One hundred and twenty nine (129) feet North from the South line of the above described lot. or tract of land is a street of sixty six (66) feet wide corresponding with Fountain Street in the City Plat, and running East & West across the lot, and called Fountain Street. On the East line of the tract is laid out half a street being thirty three (33) feet which is now occupied as a highway called Diamond St. On the North line of the tract is laid out half a Street or thirty three feet called Jasper St. all of which are shown in the accompanying plat which is also a part of these specifications. all of which we hereby acknowledge to be our act and deed as Witness our hands and seals this

Witness J. L. Batter
N. B. Holbrook. Grand Rapids Jan (20) 1858.

Chas Barclay
J. D. Robinson

State of Michigan } ss.
Kent County

Personally appeared before me a Notary Public in and for said County the above named Charles Barclay and J. D. Robinson known to me to be the persons who executed the above instrument and acknowledged the same to be their free act and deed.

Given under my hand at Grand Rapids this twenty first day of January A.D. 1858.

N. B. Holbrook
Notary Public
Kent Co. Mich.

I hereby certify that this plat is a correct copy of the plat now on record in the Register of Deeds office, being made under the supervision of the auditor General by tracing the plat on file and affixing thereto a carefully compared copy of the dedication and certificates

Dated this 11th day of Jan 1910
Geo W Bennett
Clerk And Engrs Dept

ClibPDF - www.fastio.com

1536

2139

BARCLAY and ROBINSON'S ADDITION TO THE CITY OF GRAND RAPIDS

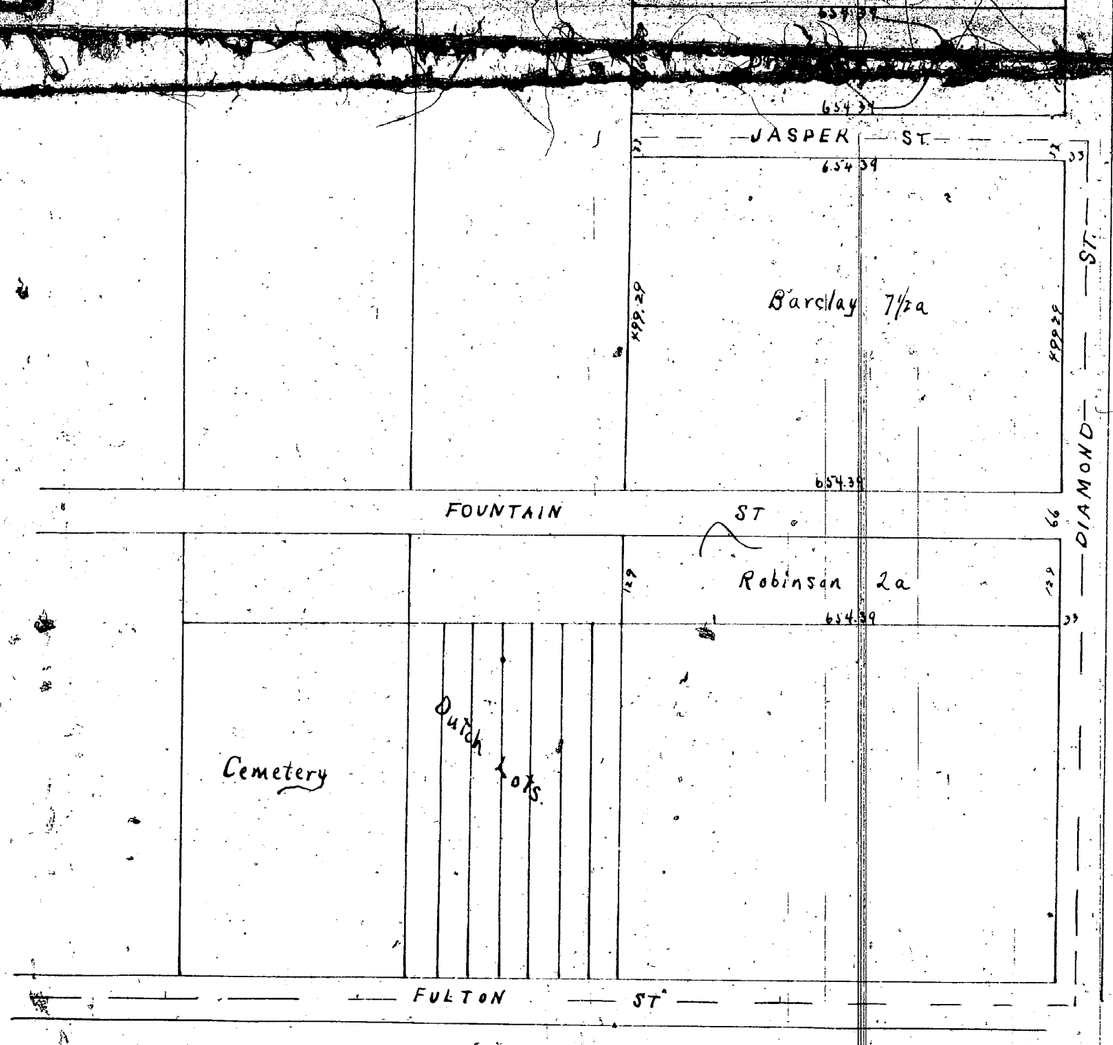

Barclay & Robinson's Addition to the City of Grand Rapids is situated on the West half of the North West Quarter of Section Twenty nine (29) Township No. 7 N. of R. No. 11 W. more particularly described as follows. Beginning on the East line of the S. W. quarter of the N. W quarter of the aforesaid Section (29) ten (10) North from the South line of said quarter Section in the center of the highway, thence West parallel with the South line of said quarter Section Nine (9) chains & ninety one and a half (91/2) links, thence North parallel with the West line of said quarter Section nine (9) chains and fifty nine & one half (59 1/2) links, thence East parallel with the said South line of said quarter Section nine (9) chains and ninety one and a half (91/2) links to the center of the aforesaid highway, thence South parallel with the West line of said Section nine (9) chs. and fifty nine and one half (59 1/2) links to the place of beginning. Containing nine (9) and one half (1/2) acres which is laid out as follows. One hundred and twenty nine (129) feet North from the South line of the above described lot or tract of land is a street of sixty six (66) feet wide corresponding with Fountain Street in the City Plat, and running East & West across the lot, and called Fountain Street. On the East line of the tract is laid out half a street being thirty three (33) feet which is now occupied as a highway called Diamond St. On the North line of the tract is laid out half a Street or thirty three feet called Jasper St. all of which are shown in the accompanying plat which is also a part of these specifications. all of which we hereby acknowledge to be our act and deed as Witness our hands and seals this.

Witness J. L. Batter
N. B. Holbrook. Grand Rapids Jan (20) 1858.

Chas Barclay
J. D. Robinson

State of Michigan } ss.
Kent County

Personally appeared before me a Notary Public in and for said County the above named Charles Barclay and J. D. Robinson known to me to be the persons who executed the above instrument and acknowledged the same to be their free act and deed.

Given under my hand at Grand Rapids this twenty first day of January A.D. 1858.

N. B. Holbrook
Notary Public
Kent Co. Mich.

I hereby certify that this plat is a correct copy of the plat now on record in the Register of Deeds office, being made under the supervision of the auditor General by tracing the plat on file and affixing thereto a carefully compared copy of the dedications and certificates.

Dated this 11th day of Jan 1910
Geo W Bennett
Clerk And Genls Dept

Click to BUY PDF www.fastio.com