

115 29

State of Michigan
Kurt County Register Office
This plat was recorded for
record December 11th 1885 at 11 O'clock
A.M. and recorded in Liber No 4 of Deeds
on page 225
J. W. Holden
Register

12142


I hereby certify that this plat is a correct copy
of the plat now on record in the Register's
Office, being made under the supervision
of the Auditor General by tracing
the original record and affixing thereto a
carefully compared copy of the dedication and
certificates

Dated the 5th day of Feb 1890
Geo. W. Bennett
Clerk and Auditor

VAN BUREN & TURNERS

ADDITION TO THE CITY OF GRAND RAPIDS

SURVEYED & DRAWN BY ROBERT INNES
SCALE 100 FEET TO AN INCH

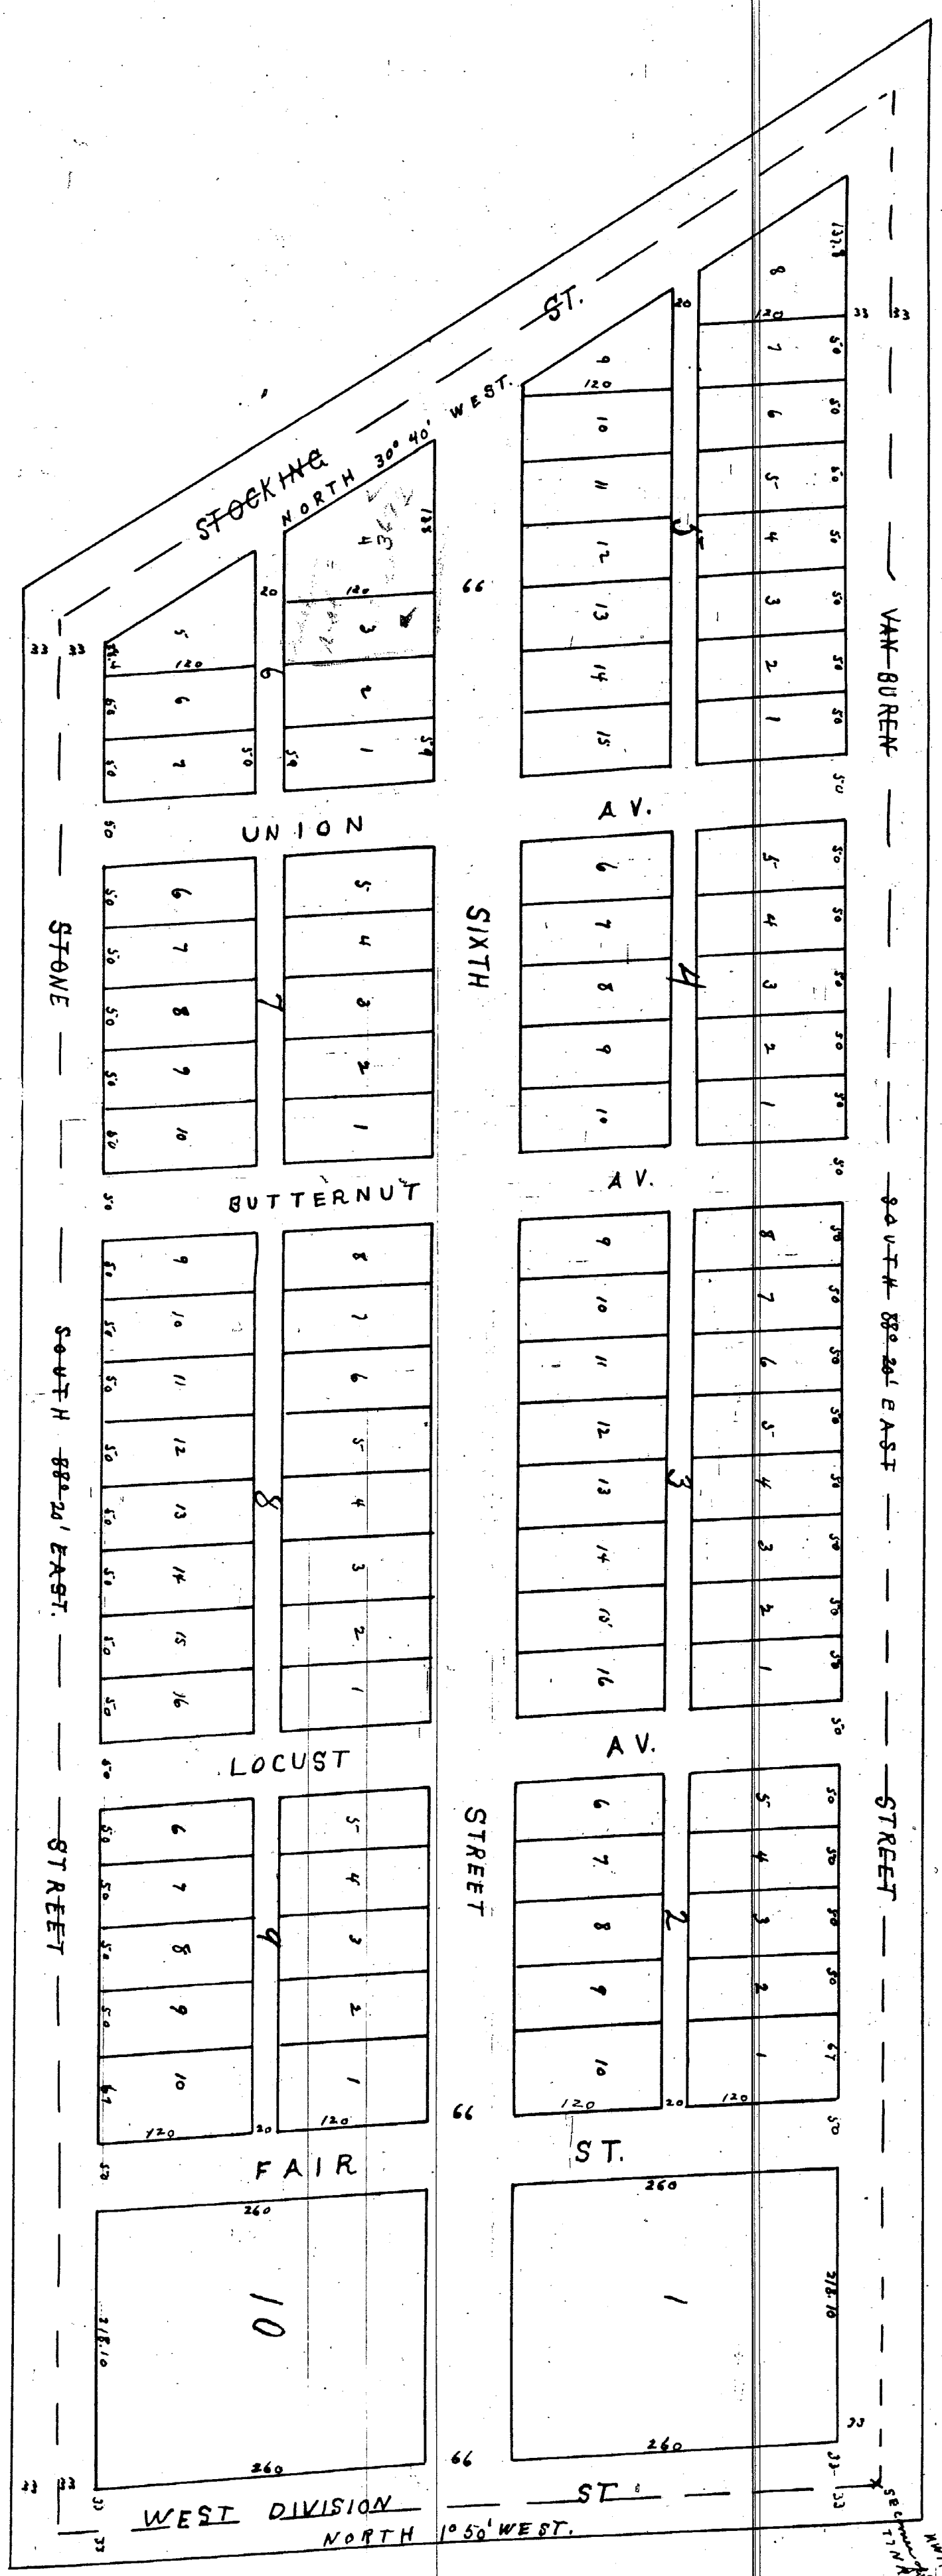

Received for Record June 1st 1890
1870 at 2 O'clock P.M.
J. W. Holden
Register

Part II

Kent County } This Memorandum was filed
 Registered Office }
 for record Dec. 11th 1885 at 11 O'clock A. M. and
 is recorded in Liber No. 4 of Deeds on Page

275

F. W. Norden

Reg.

State of Michigan

County of Kent

Be it remembered that the foregoing is a Plat of so much of the North Half of the North East Quarter of the South East Quarter of Section No. Twenty Three, Township No. Seven North Range No. Twelve West ($N\frac{1}{2}$ of $N\frac{1}{2}$ of $SE\frac{1}{4}$ of 23-7-12) as is bounded and described as follows to wit: Beginning at the Quarter ($\frac{1}{4}$) Post between Sections Twenty Three (23) and Twenty Four (24) Township aforesaid. Thence Southwesterly on the section line six hundred and fifty two feet (652 ft) thence West one hundred and ninety eight feet (198 ft). Thence North thirty degrees and forty minutes West ($N30^{\circ}40'W$) up blocking street seven hundred and forty three feet (743 ft) thence East on quarter line five hundred and ninety six feet (596 ft) to the place of beginning and the North Half of the North West Quarter of the South West Quarter ($N\frac{1}{2}$ of the $N\frac{1}{2}$ of the $SW\frac{1}{4}$ of Section No. Twenty Four (24) Township No. Seven North Range No. Twelve West. (7-12)

The portion of land hereby appropriated and set apart as Public Grounds on this Plat are laid down and described as follows to wit: Commencing at the North East (NE) corner of the North West quarter ($NW\frac{1}{4}$) of the South West Quarter ($SW\frac{1}{4}$) of Section Twenty Four (24) Township No. Seven (7) North Range No. Twelve (12) West. Known and described on this Plat as the North East (NE) corner of the South Half (SH) of Van Buren Street. Thence West on the quarter ($\frac{1}{4}$) line one thousand nine hundred and fourteen feet. Ten inches ($1914'10"$) thence South Thirty degrees and forty minutes East ($S30^{\circ}40'E$) Thirty eight feet eight inches ($38'8"$) thence Easterly with Van. of 5' from quarter line eighteen hundred ninety five feet and four inches ($1895'4"$) Thence North thirty eight feet to the place of beginning. Making said south half of Van. Buren Street 1914'10" on the North side and 1895'4" on the South and 38 ft. wide on the west side and 38 ft on the East side. The North East corner of what is laid down as East Street is two hundred and ninety eight feet (298 ft) southerly of the first above described corner. Said South Street runs southerly to the western boundary of land first above described, running hundred and thirty five feet five inches (735 ft 5 in). Thence South thirty degrees and forty minutes East $80^{\circ}40'E$ seventy seven feet and six inches (77'6") thence easterly sixteen hundred and ninety five feet eight inches ($1695'8"$) thence North thirty six feet (36 ft) to the north east corner of lot above named. Making said sixth street 1735'5" on the north side and 1695'8" on the South and 66 feet wide. The North East corner of what is laid down, as shown on this Plat,

✓ PLAT - UNION BOULEVARD ADDITION TO THE CITY OF
GRAND RAPIDS

In re petition)
J Boyd Pantlin)
to vacate part)
of Plat)

ORDERED: That the entire of BLOCK 1 and all that
portion of PARIS AVENUE included in said BLOCK be and
the same are hereby VACATED.

Order Judge
W.B.Perkins
May 4, 1903
No. 20310

Vol. 53- Page- 3633

✓ PLAT- VANBUREN & TURNER'S ADDITION TO THE CITY OF
GRAND RAPIDS

In re petition)
Hannah M Turner)
to Vacate part)
of Plat)

ORDERED: That all that part of Plat designated
as the West one half of West Division Street, being
two strips of land 33 feet wide and adjoining BLOCKS
1 and 10 on the East and bounded North and South
by North and south lines of said Blocks 1 and 10
extended, be and the same are hereby VACATED.

Order Judge
Birney Hoyt
September 7, 1874

Vol. 147- Page- 12142

✓ PLAT --VAN LEEUWEN'S ADDITION TO THE CITY OF GRANDRAPIDS


In re petition)
of East Street)
Holland Christ)
Ref Church to)
Vacate Alley)

ORDERED: That ALLEY commencing at a point 120 feet
East of the Southwest corner of Lot 2, thence North
90 feet thence East 8 feet, thence South 90 feet,
and west 8 feet to place of beginning be and the same
is hereby VACATED.

Order Judge
R.M.Montgomery
Sept 26, 1887
No. 14369

Eddy & Bennett
Plat Examiners

Vol. 49- Page- 3351

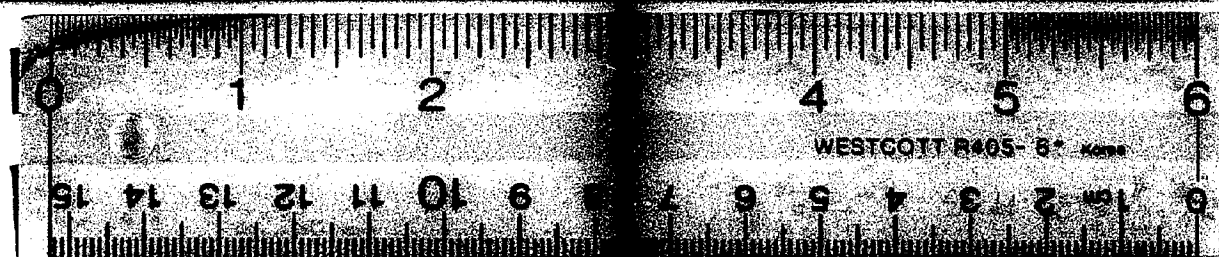

16 X